


R

TITLE NUMBER
LL203269

LINCOLNSHIRE : SOUTH HOLLAND

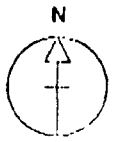


OS SURVEY MAP REFERENCE:

TF2410RW

SCALE 1:1250 Enlarged from 1/2500

COPYRIGHT: Produced by M&M. Further reproduction in whole or in part is prohibited without the prior written permission of Ordnance Survey. Licence Number OD 2127M.

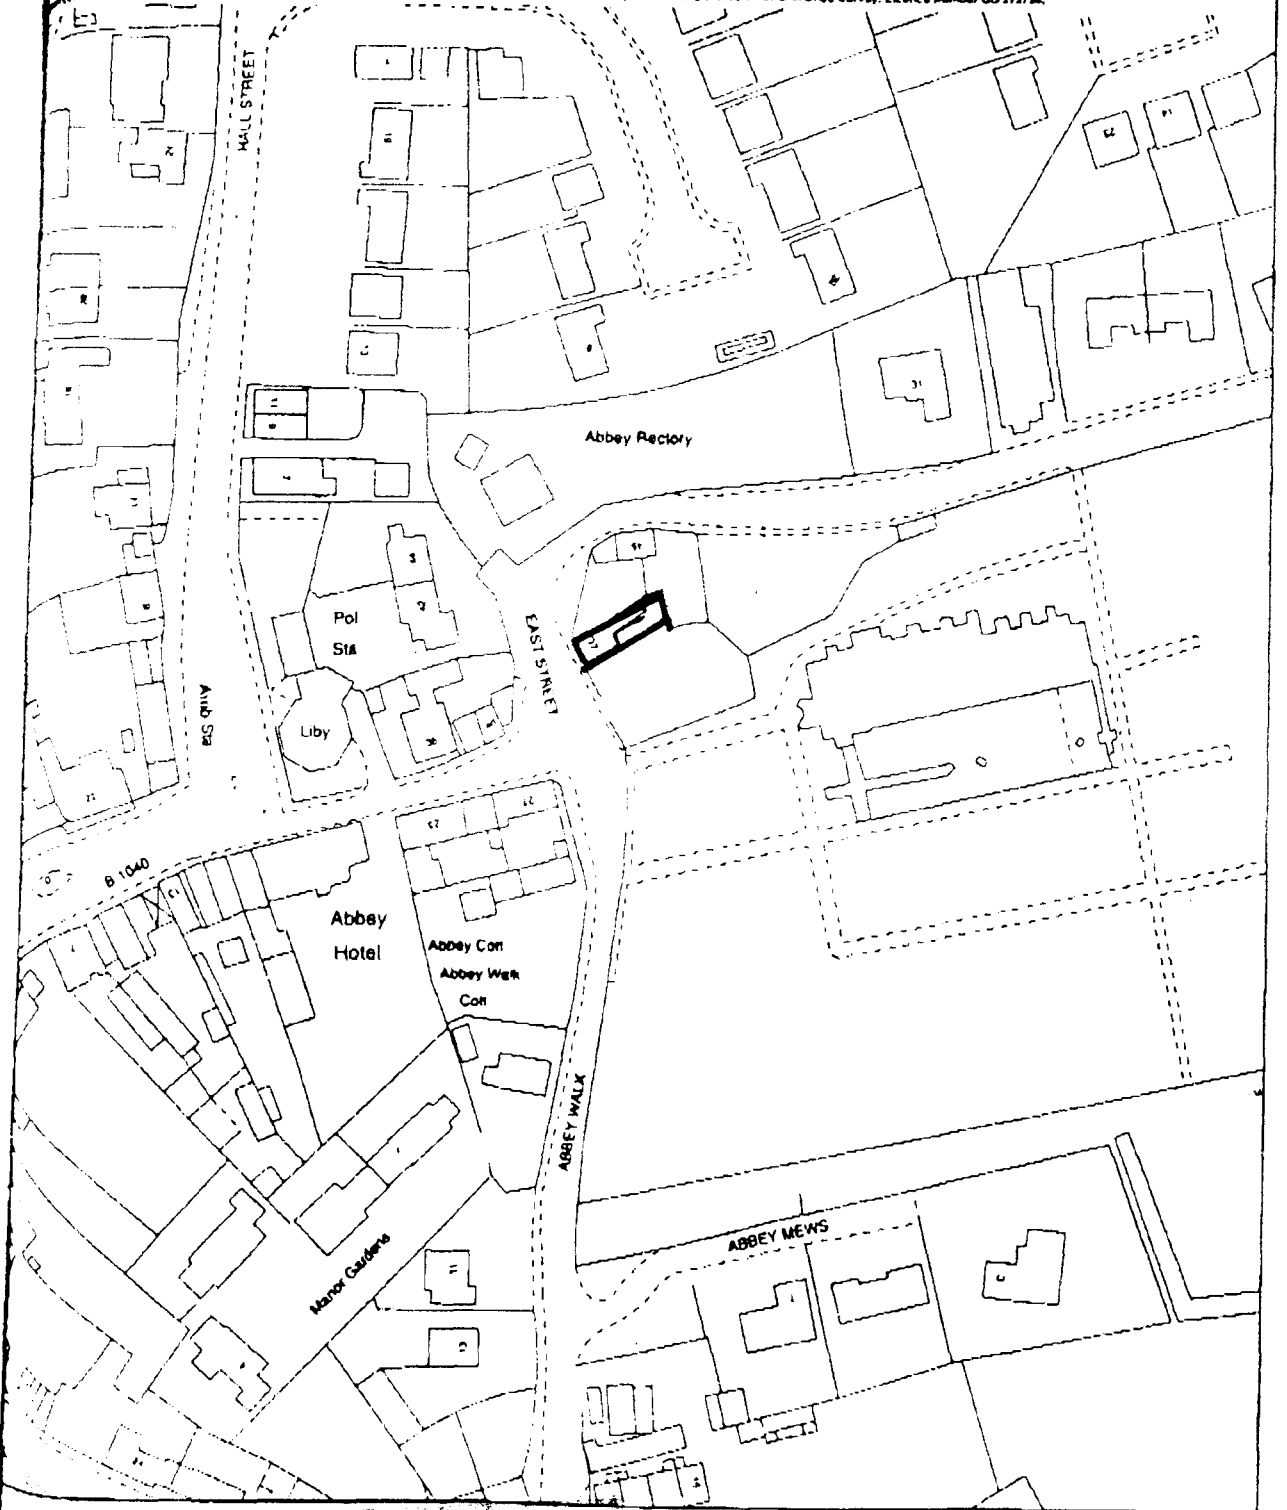

PROPOSED DEVELOPMENT

0 33

0018/03

Ref



ART: 4 "37, EAST STREET CLONMANT"



SCALE SIZE APPROX:
6m TO 300mm

ROOF SHEDDING AWAY
AND DOWNWARDS FROM SIDE
OF PROPERTY, REPLACING
CEMENT/ASBESTOS ROOFING
SHEETS, WITH CLAY PANTILES

BOTH WINDOWS TO BE
IN WOOD APPROX SIZE
800mm X 500mm

EXISTING
WINDOW

NEW PROPOSED
WINDOW

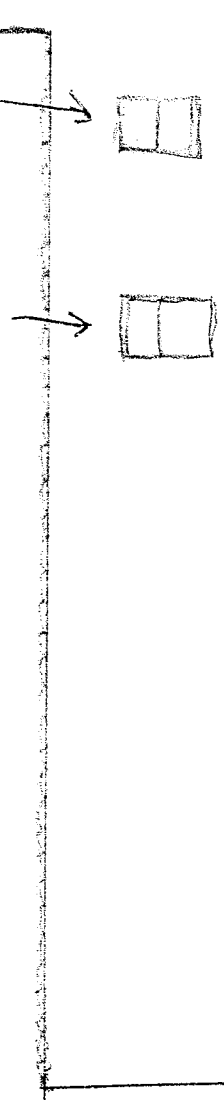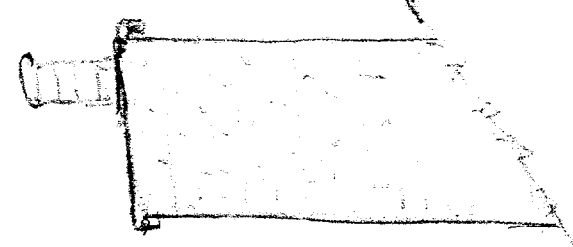

SHDC Planning & Development	09 JAN 2003	Ref
		0018/03

SIDE REAR VIEW OF PROPERTY