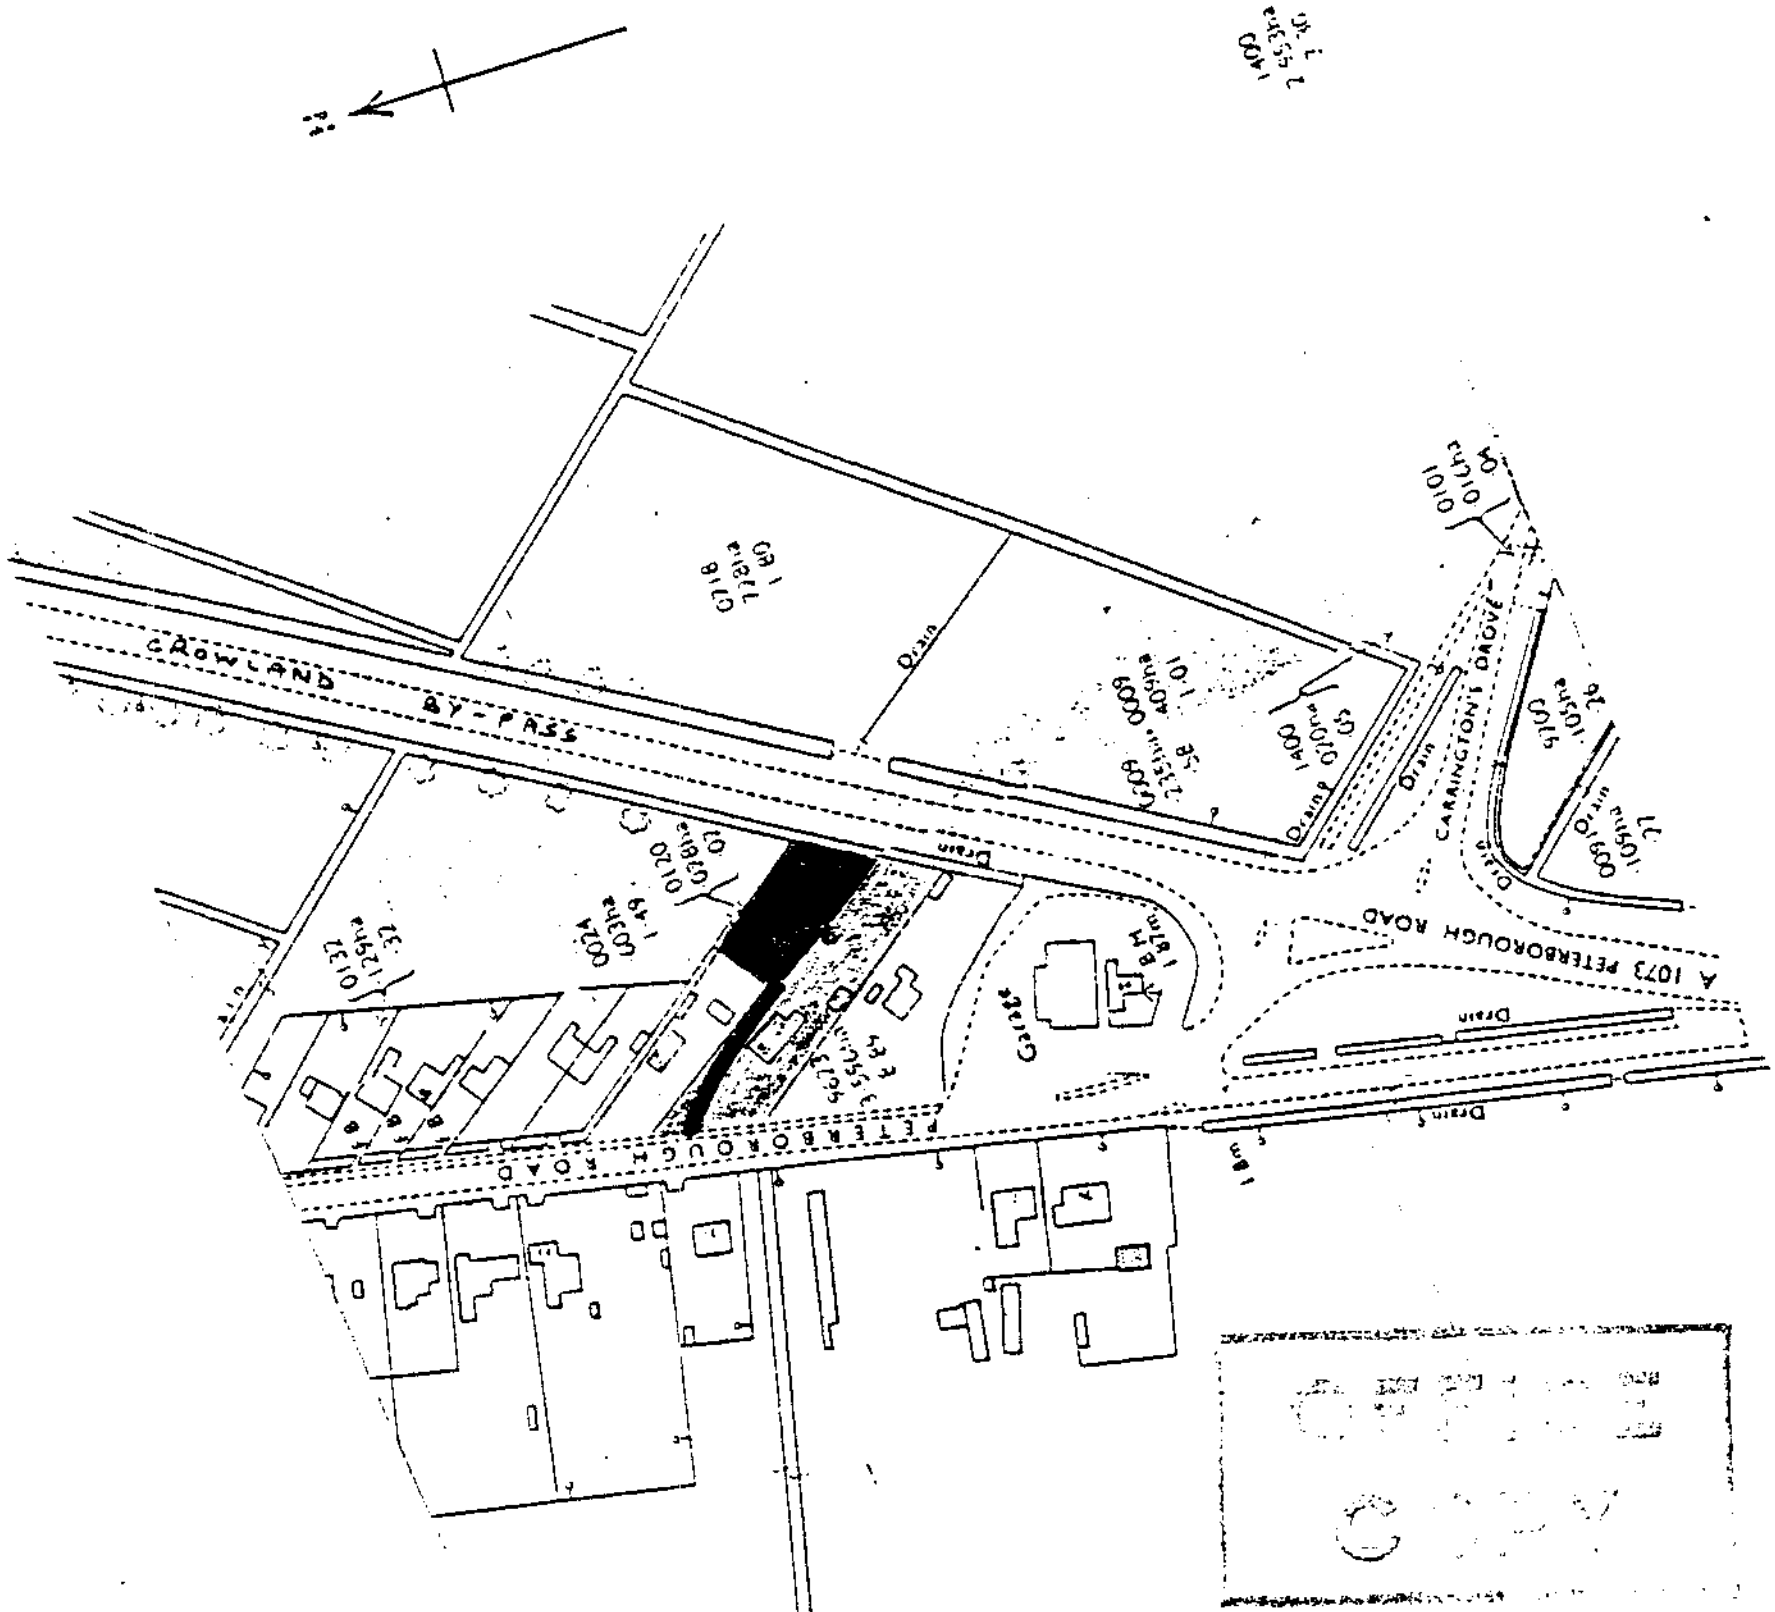


FOR INFO ONLY

O.S. Map ref TF 2309/2409

Crown Copyright Reserved.

Location Scale 1:2500

DEPT.
1674/88

DETERMINED
PLAN

Copy fol.
~~0001/95~~
20/98

A. ROFFE
Building Design and Plans
1 Green Lane
SPALDING, Lincs. PE11 2YB
Tel: (0775) 3680