



Ordinance Survey
Ukmapcentre.com

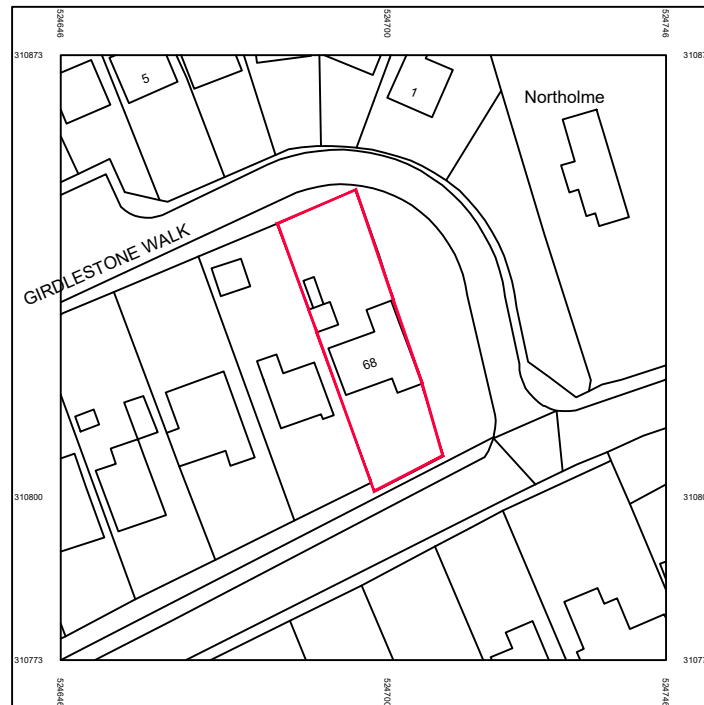

Serial number: 267468

© Crown copyright and database right 2023
Ordnance Survey licence 100048957
Reproduction in whole or in part is prohibited
without the prior permission of Ordnance Survey

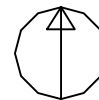

Location PLAN

Scale 1:1250

0 25 50 62.5m

SCALE 1:1250

Notes:
ALL DETAILS AND MEASUREMENTS TO BE
CHECKED ON SITE.
ALL DIMENSIONS ARE IN MM UNLESS OTHERWISE
STATED
ALL NEW PROPOSED MATERIALS TO MATCH
EXISTING.
ALL STEEL BEAMS/COLUMNS SHOWN ON
DRAWING ARE ALL SUBJECT TO CONFIRMATION
FROM STRUCTURAL ENGINEER
ALL PROPOSED WINDOWS OVERLOOKING OTHER
NEIGHBOURS IF SHOWN SHOULD BE OF OBSCURE
GLAZING
THIS DRAWING AND WORKS SHOWN ARE THE
COPYRIGHT OF BRETWAY DESIGNS AND MAY NOT
BE REPRODUCED EXCEPT BY WRITTEN
PERMISSION

Client :

68 Postland Road, Crawland,
PE6 0JB

Site :

Proposed Boundary wall, Gate
and change of flat to pitch roof to
68 Postland Road, Crawland,
PE6 0JB

Drawing Title

Location Plan

 **BRETWAY**
DESIGNS LTD

Architectural Consultancy

Pinnacle House Business Centre, Newark

Road, Peterborough, PE1 5YD, U.K.

Tel : 01733857631, 07852332121

e-mail: info@bretwaydesigns.com

JUL 2023

Scale : As Noted

Print @ A4 Sheet Size

PP/23/0750 - 05