




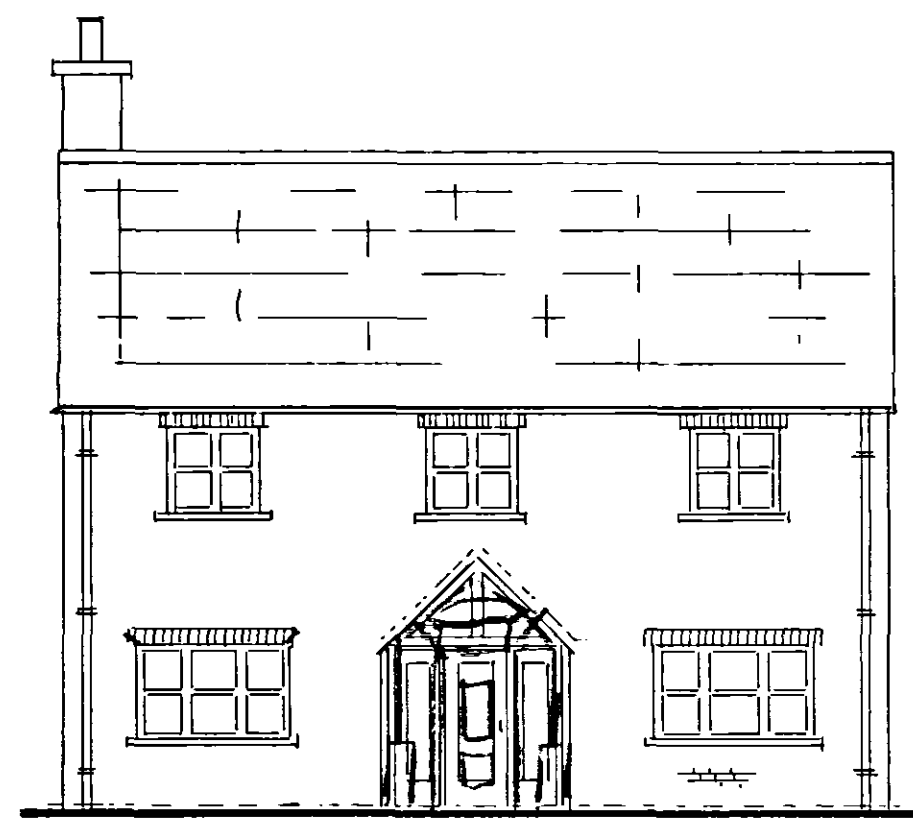

(NORTH) FRONT 1:100

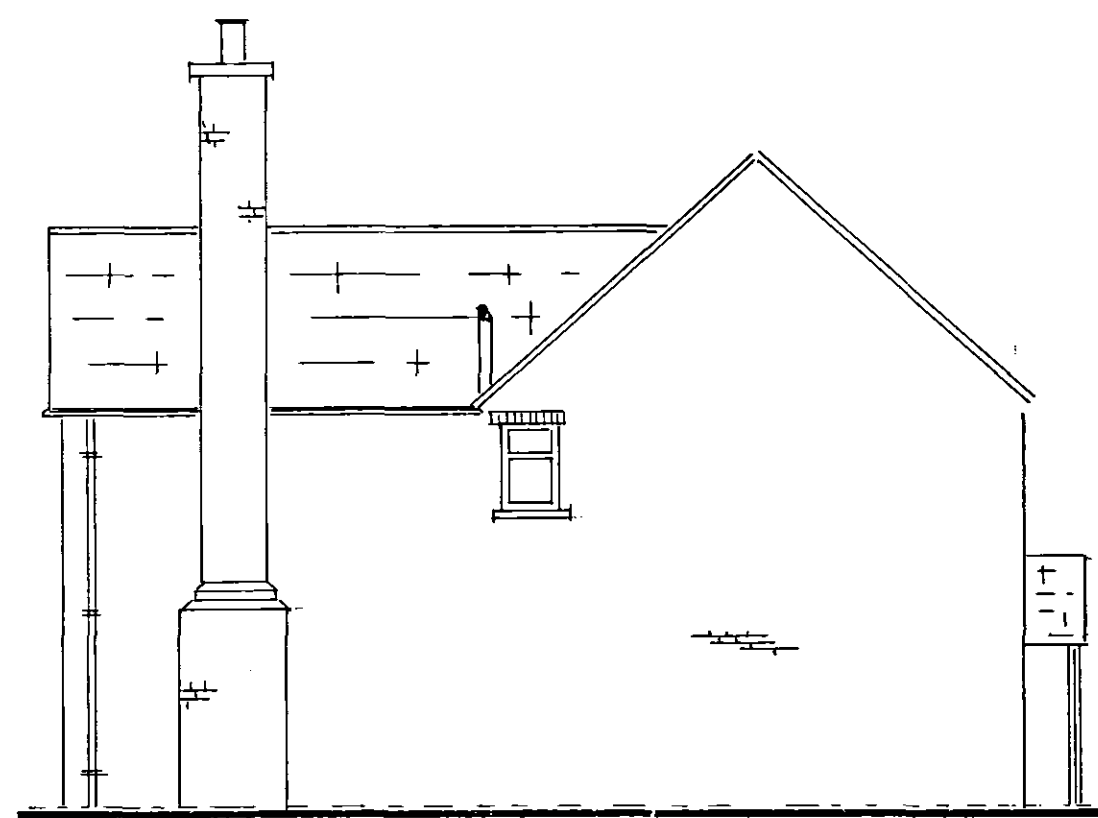


(EAST) SIDE 1:100

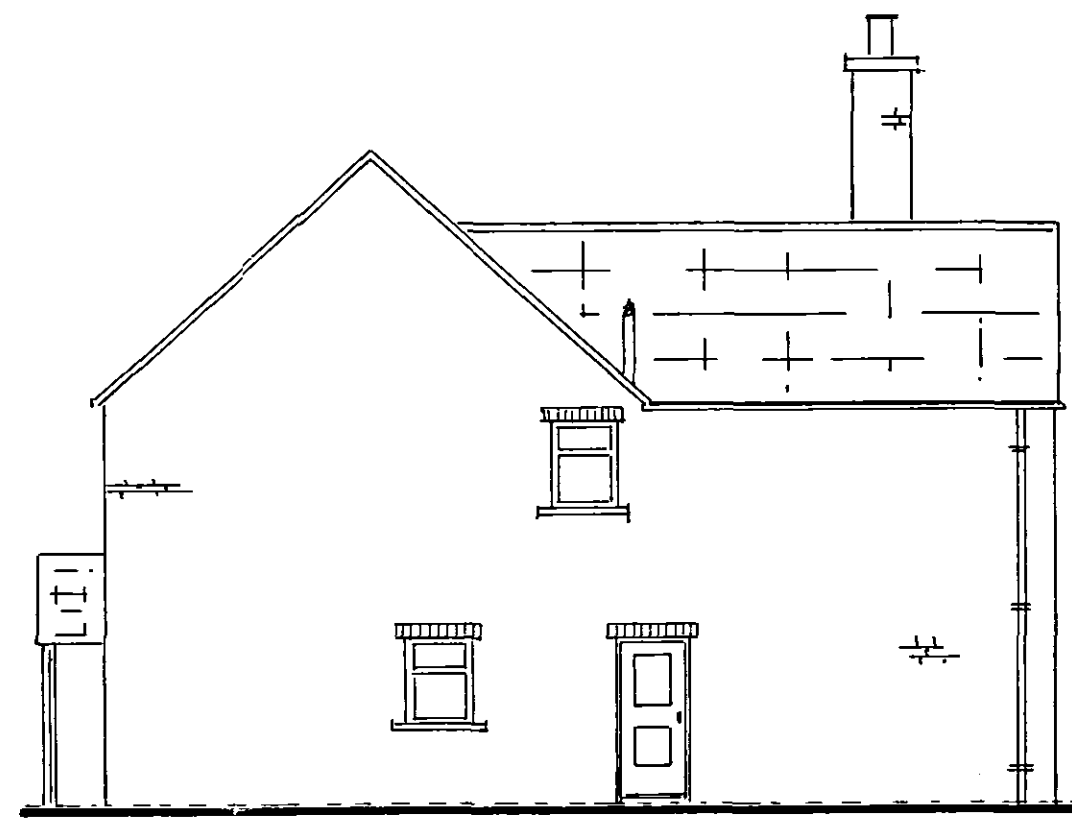


(WEST) SIDE 1:100




(SOUTH) REAR 1:100

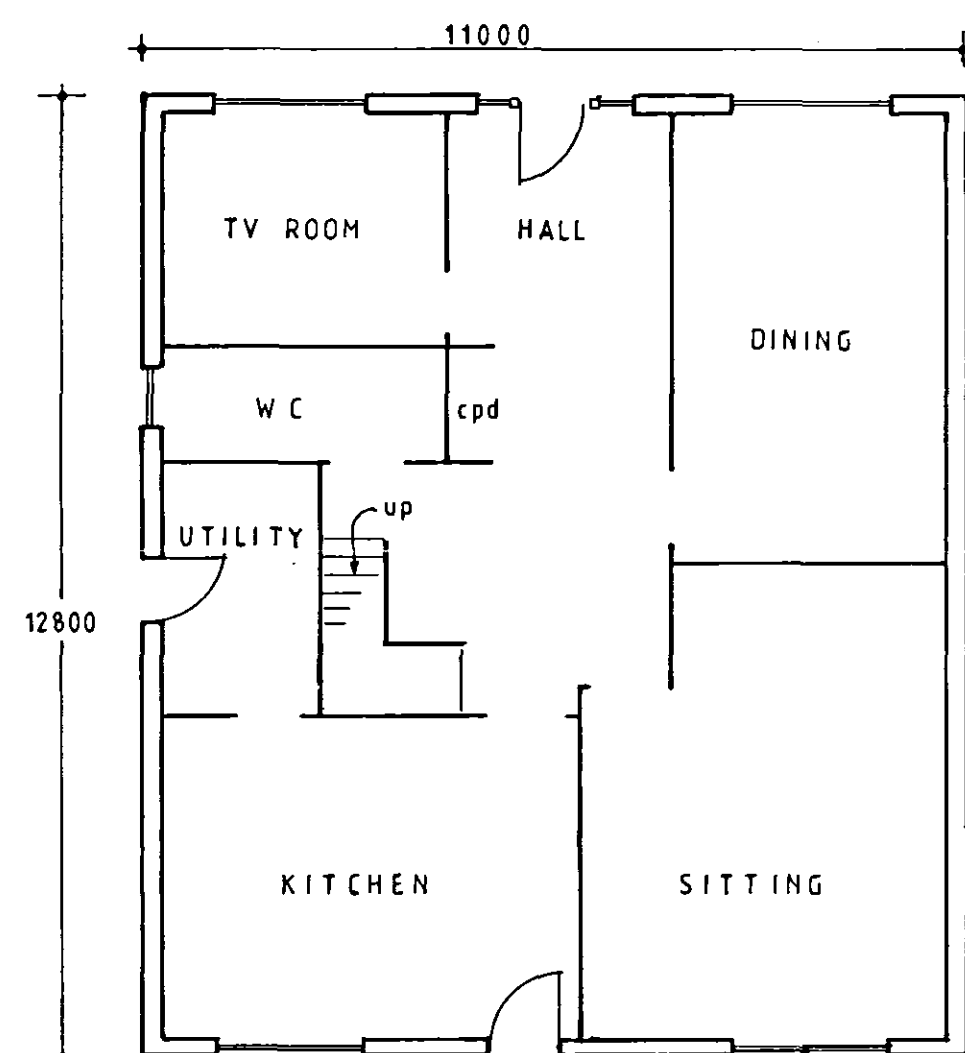


(GROUND FLOOR) 1:100

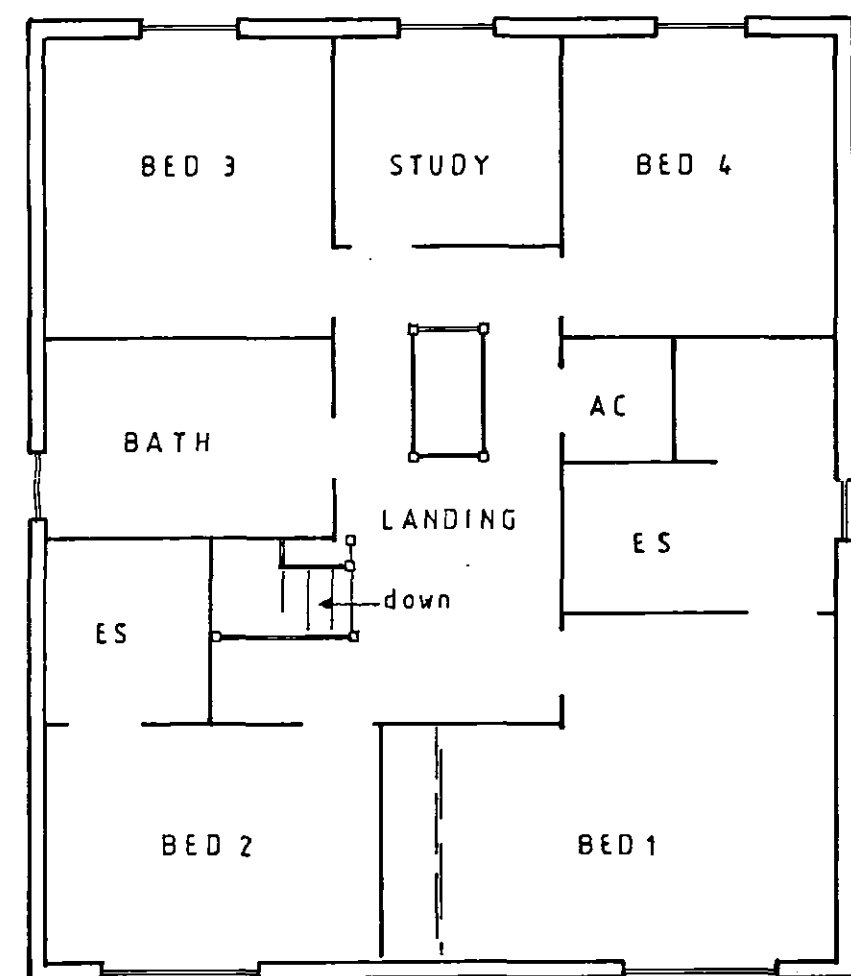


(FIRST FLOOR) 1:100

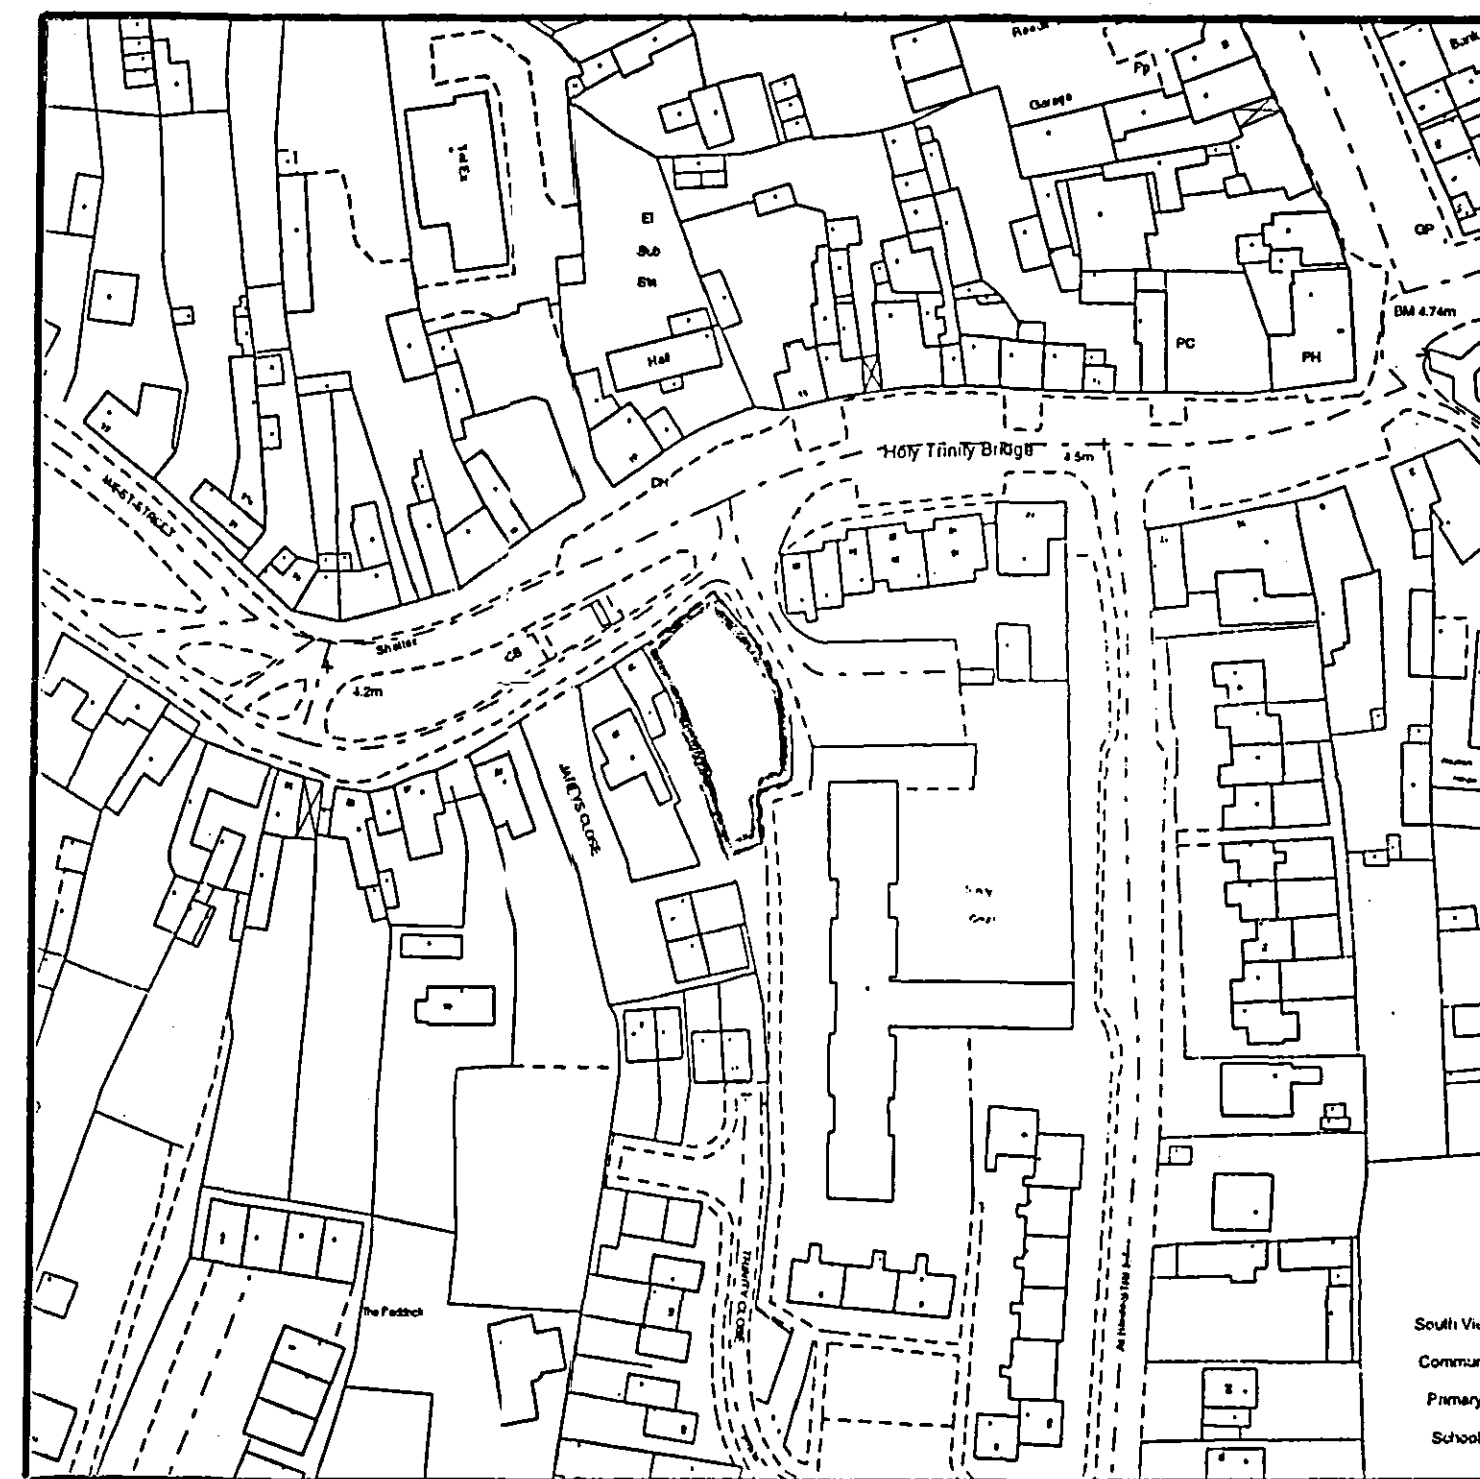


(SITE LOCATION) 1:1250

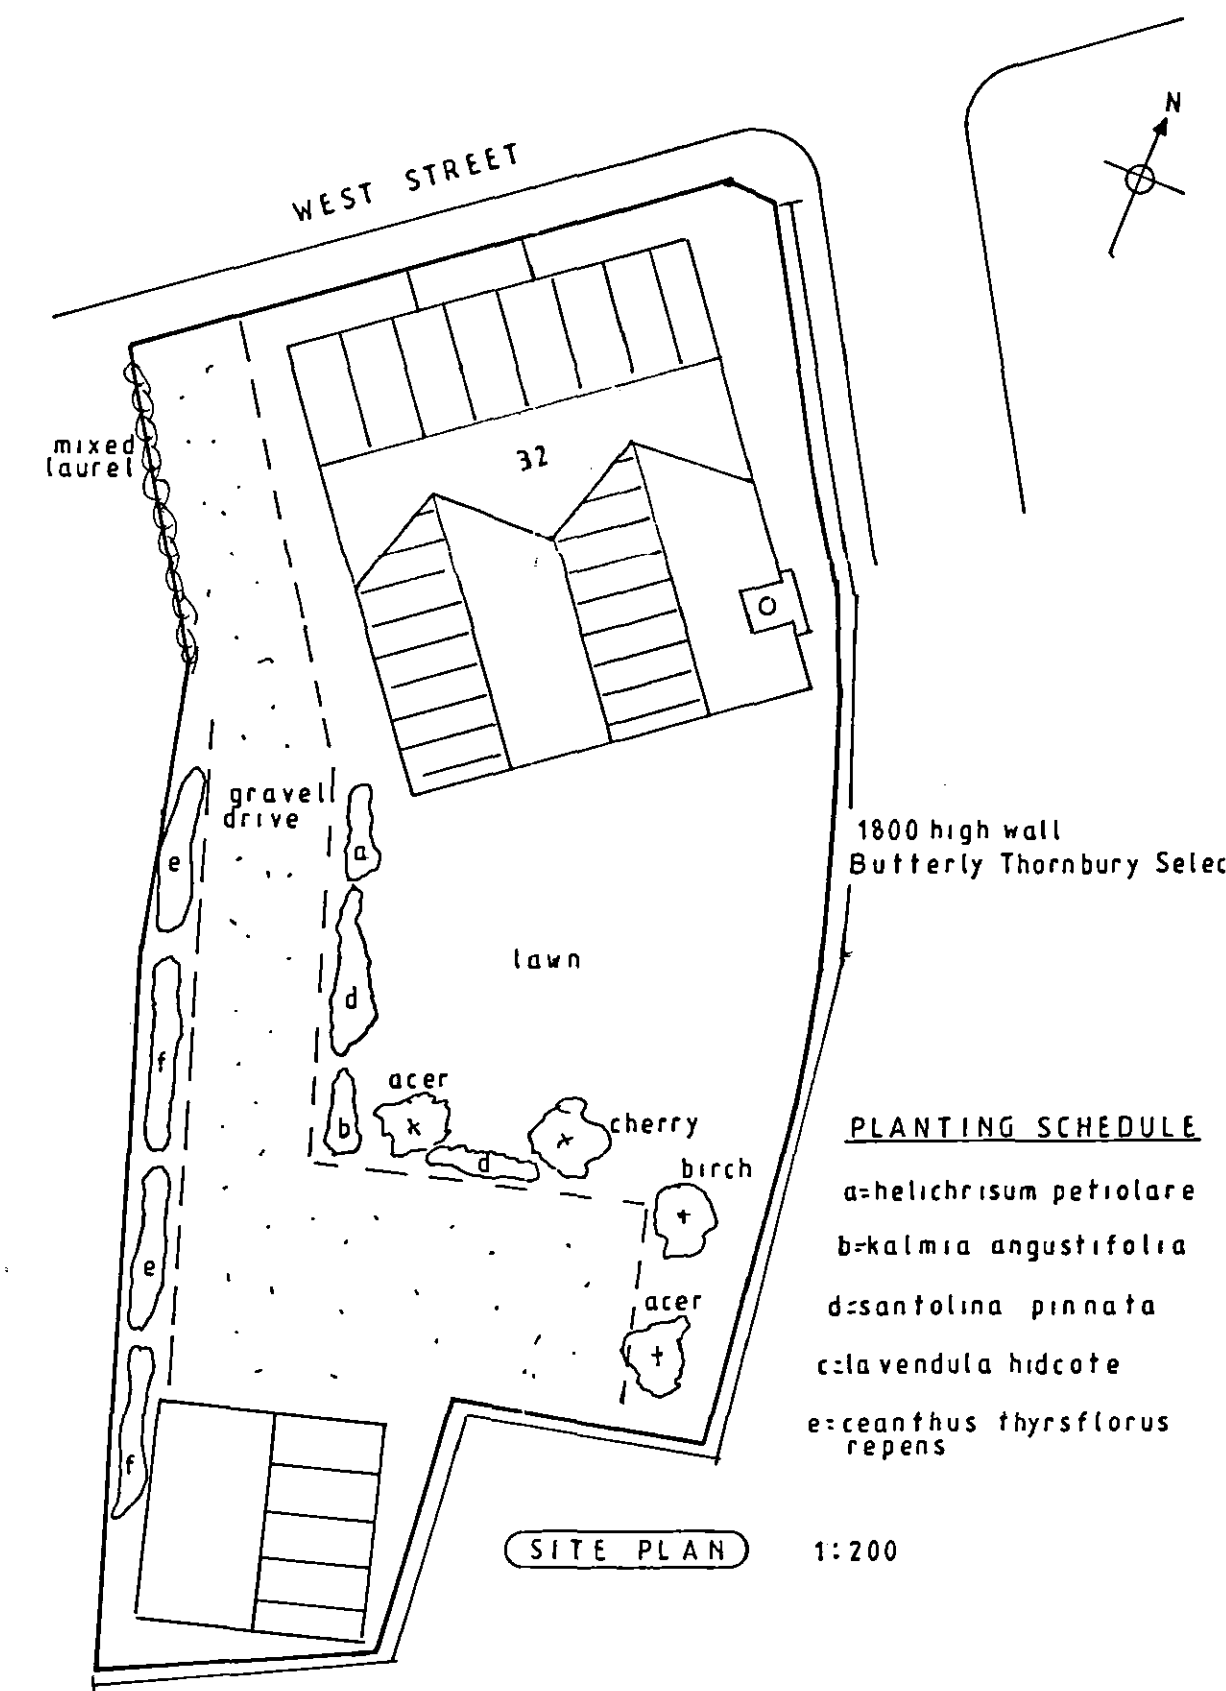


(SITE PLAN) 1:200

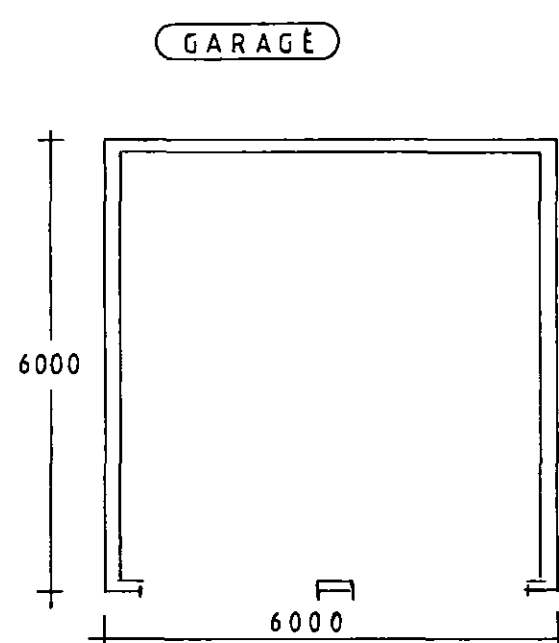


(GARAGE)

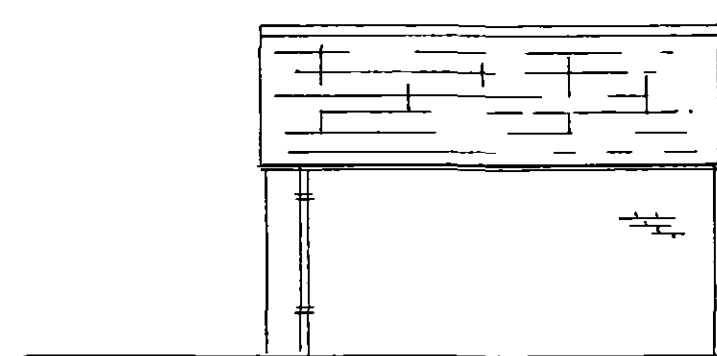


(EAST) 1:100

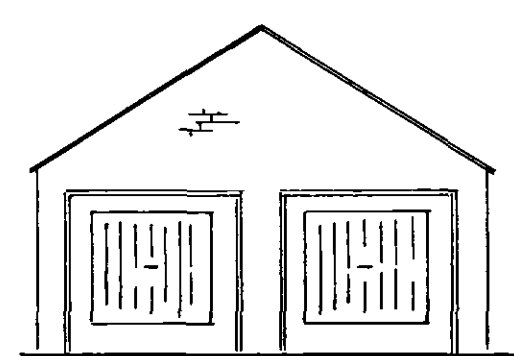


(NORTH) 1:100

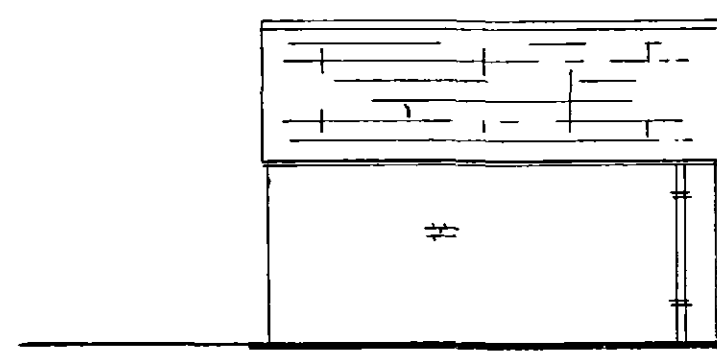

(WEST) 1:100

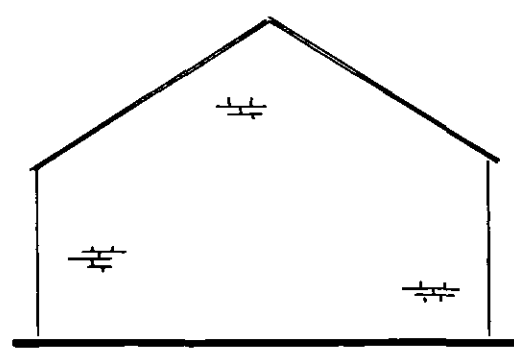

(SOUTH) 1:100

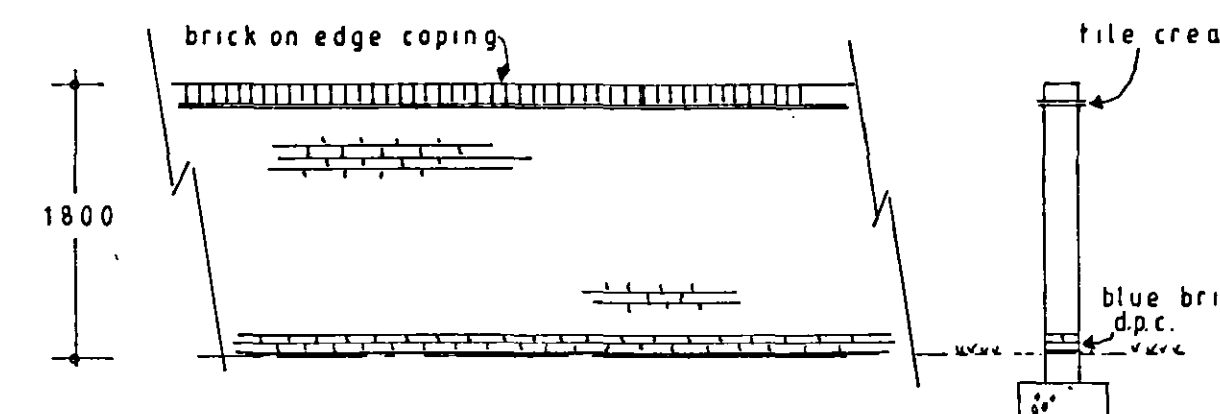

(GARDEN WALL DETAIL) 1:50

notes

MATERIALS:

ROOF: Blue slate
WALLS: Butterfly Thornbury Select
GUTTERS: White OGEE style
JOINERY: Softwood painted white
PORCH: Softwood with lead roof
GARDEN WALL: Butterfly Thornbury Select
With DPC of Victoria Blue in two courses.

SHDC
Planning & Development
10 JAN 2005
Ref: 0026/05

DETERMINING
PLAN

project
HOUSE WITH DETACHED GARAGE
32 WEST STREET
CROWLAND
PETERBOROUGH

drawing
PROPOSED PLANS
REF: H02/1188/02

date
DEC 2004
number
0045/001A

scale
AS SHOWN