





(NORTH) FRONT 1:100

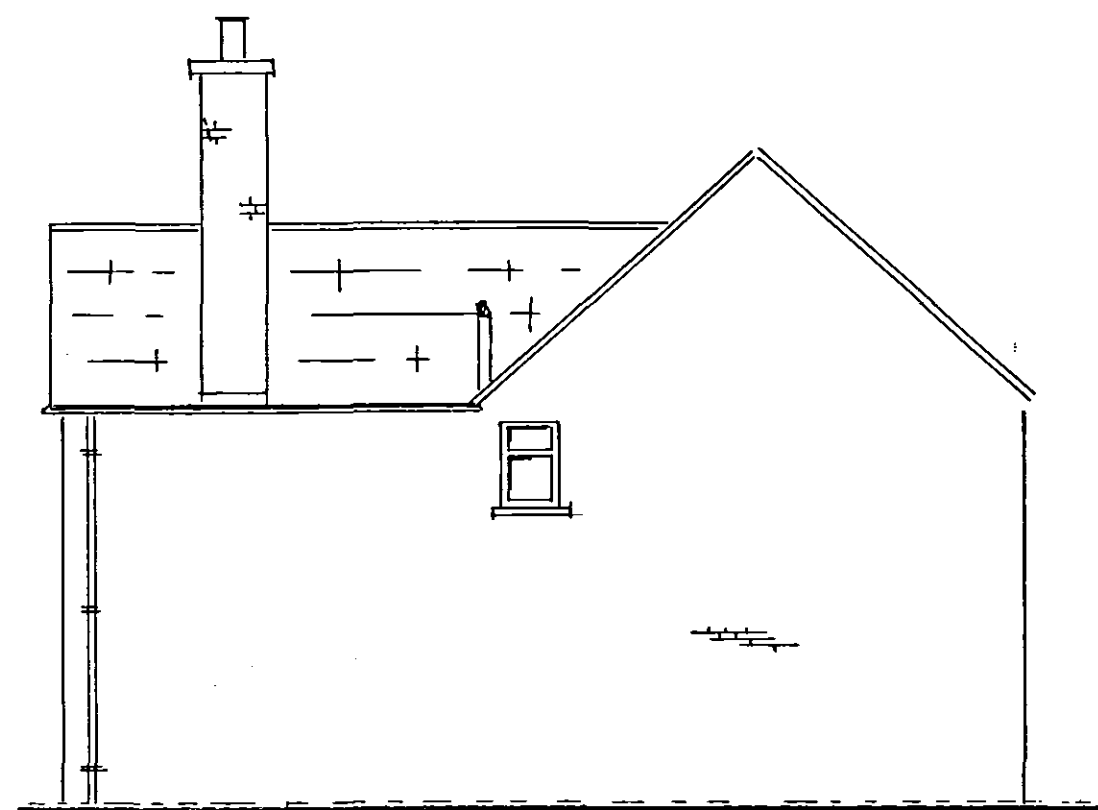


(EAST) SIDE 1:100

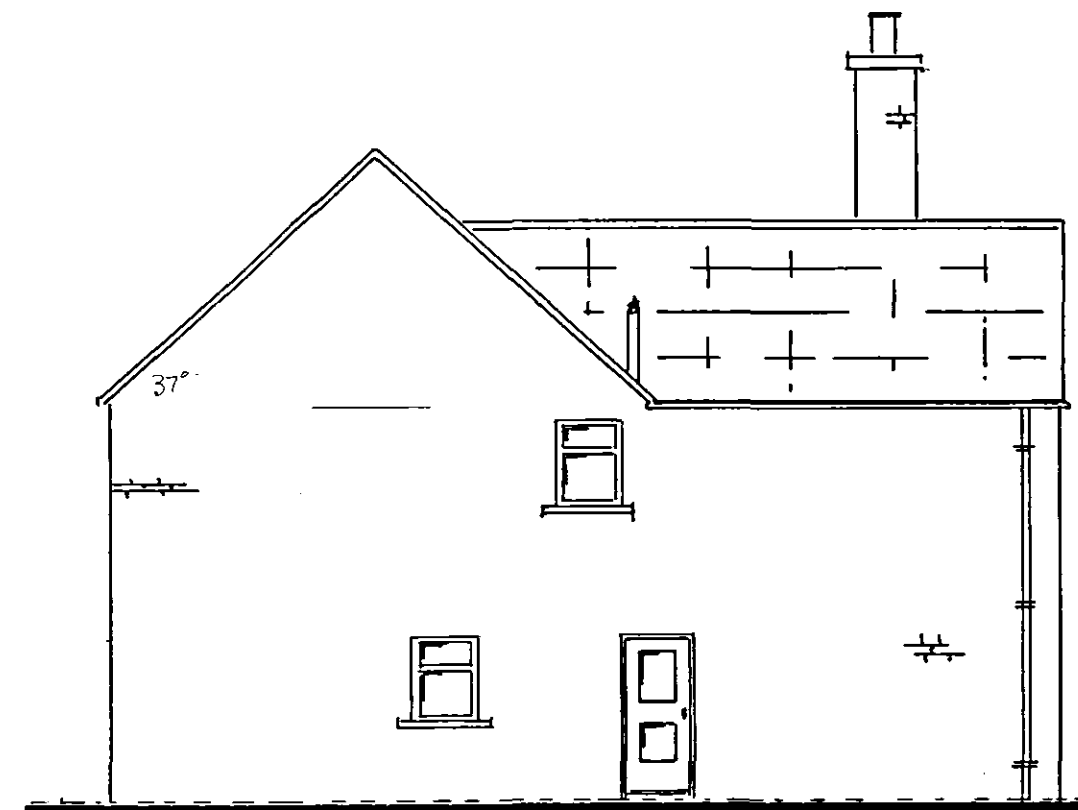


(WEST) SIDE 1:100




(SOUTH) REAR 1:100

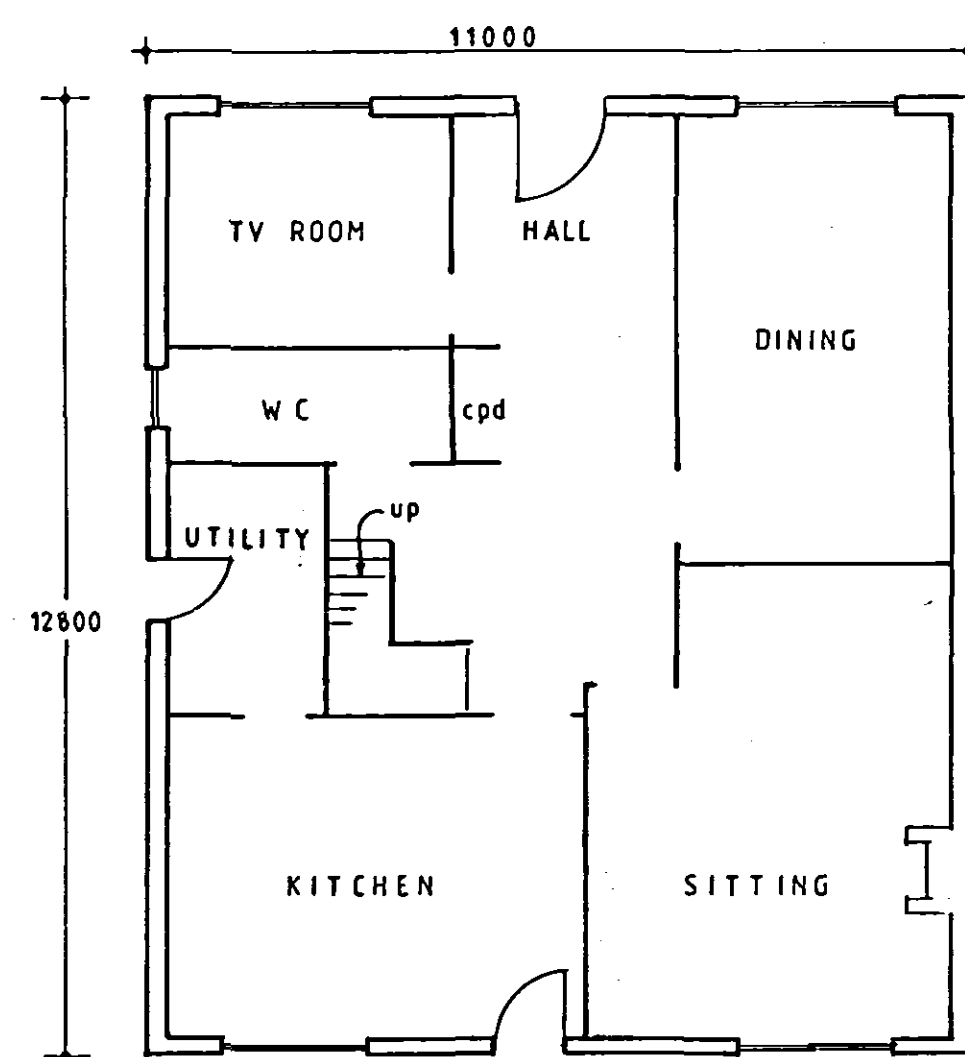


GROUND FLOOR 1:100

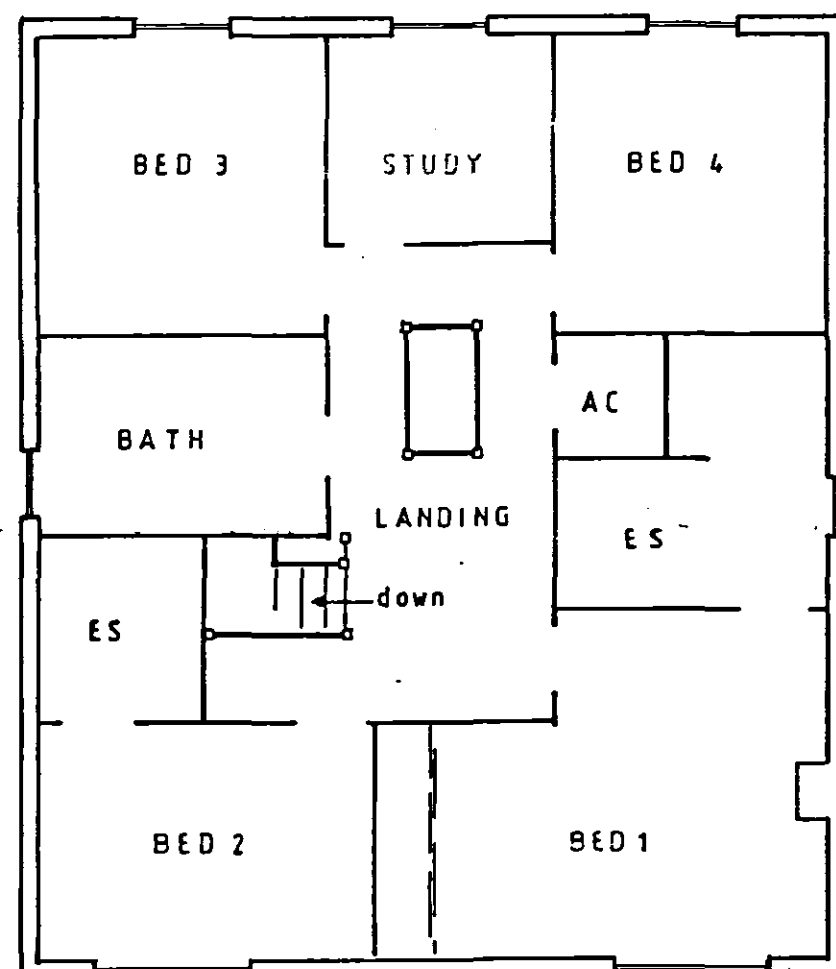

FIRST FLOOR 1:100

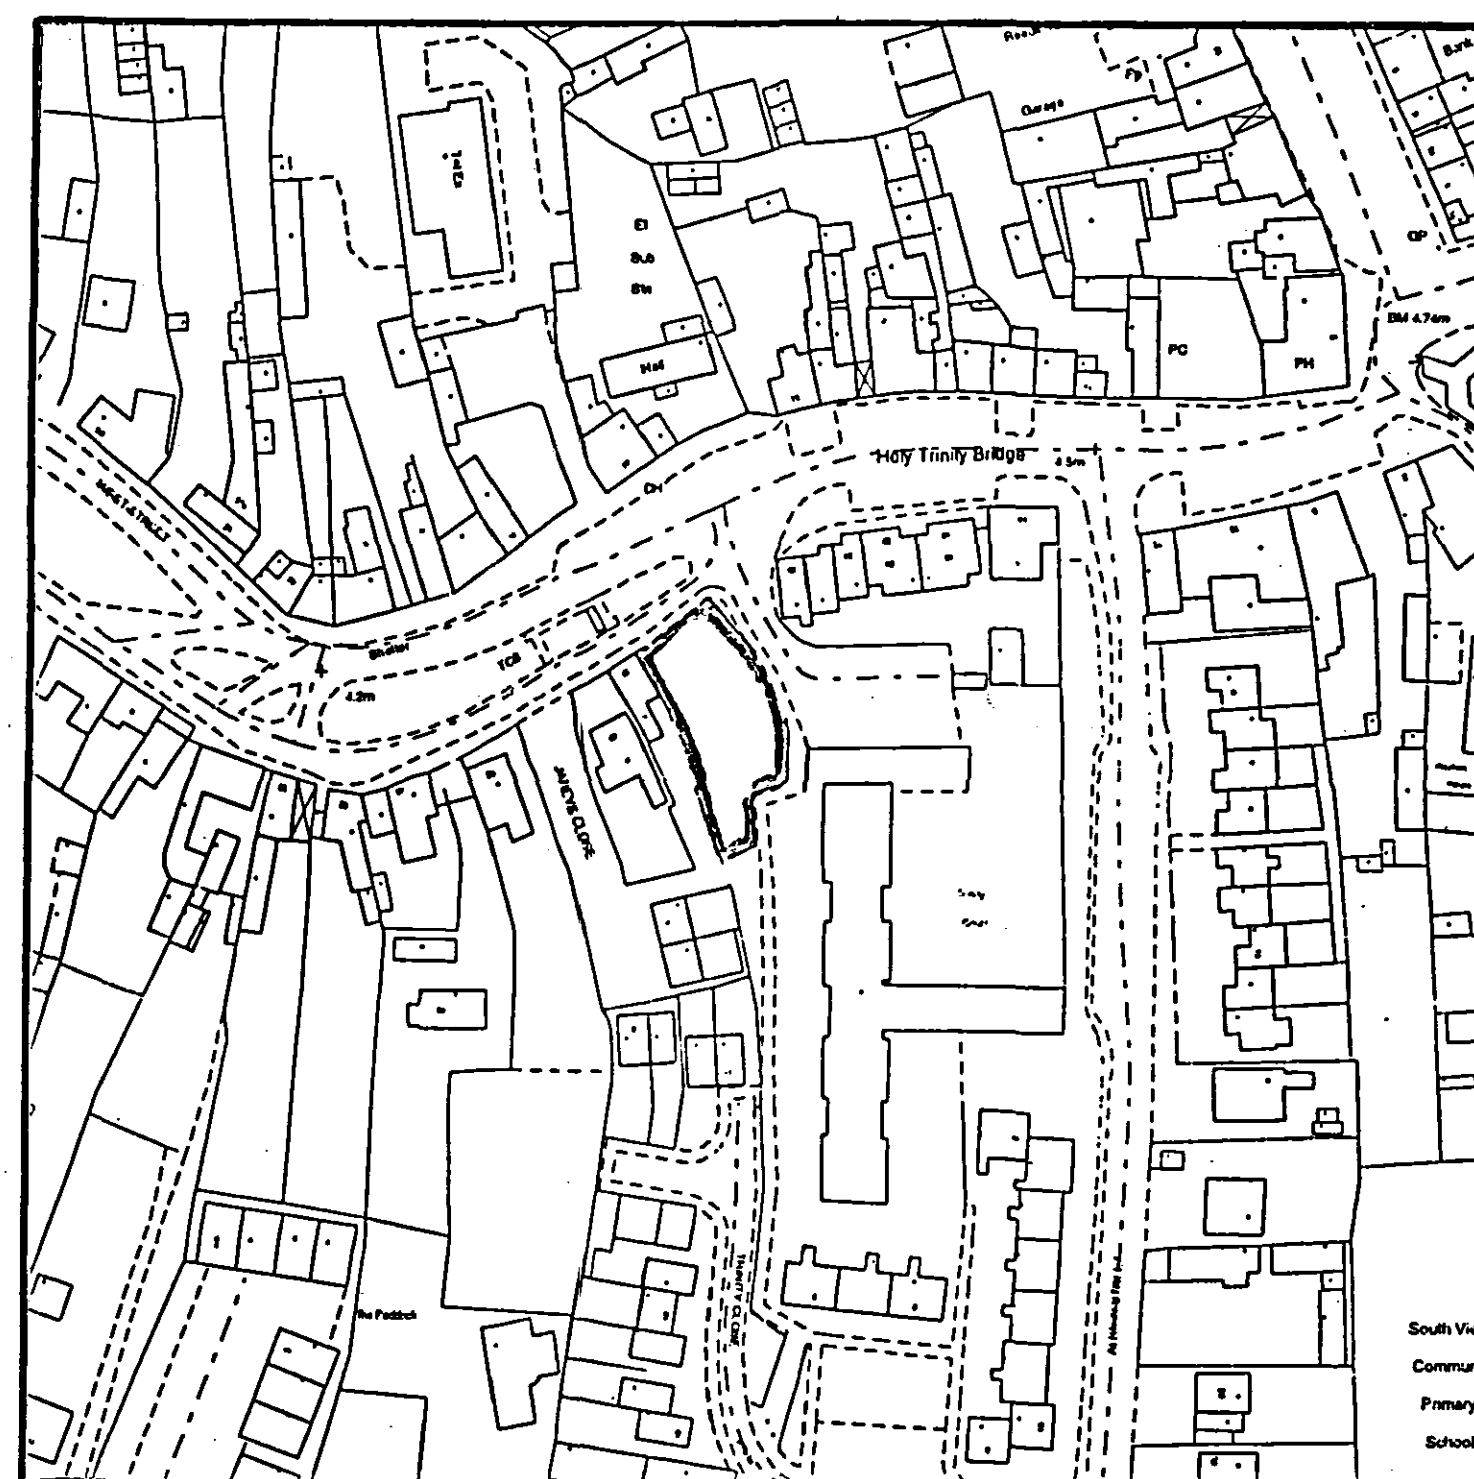

SITE LOCATION 1:1250

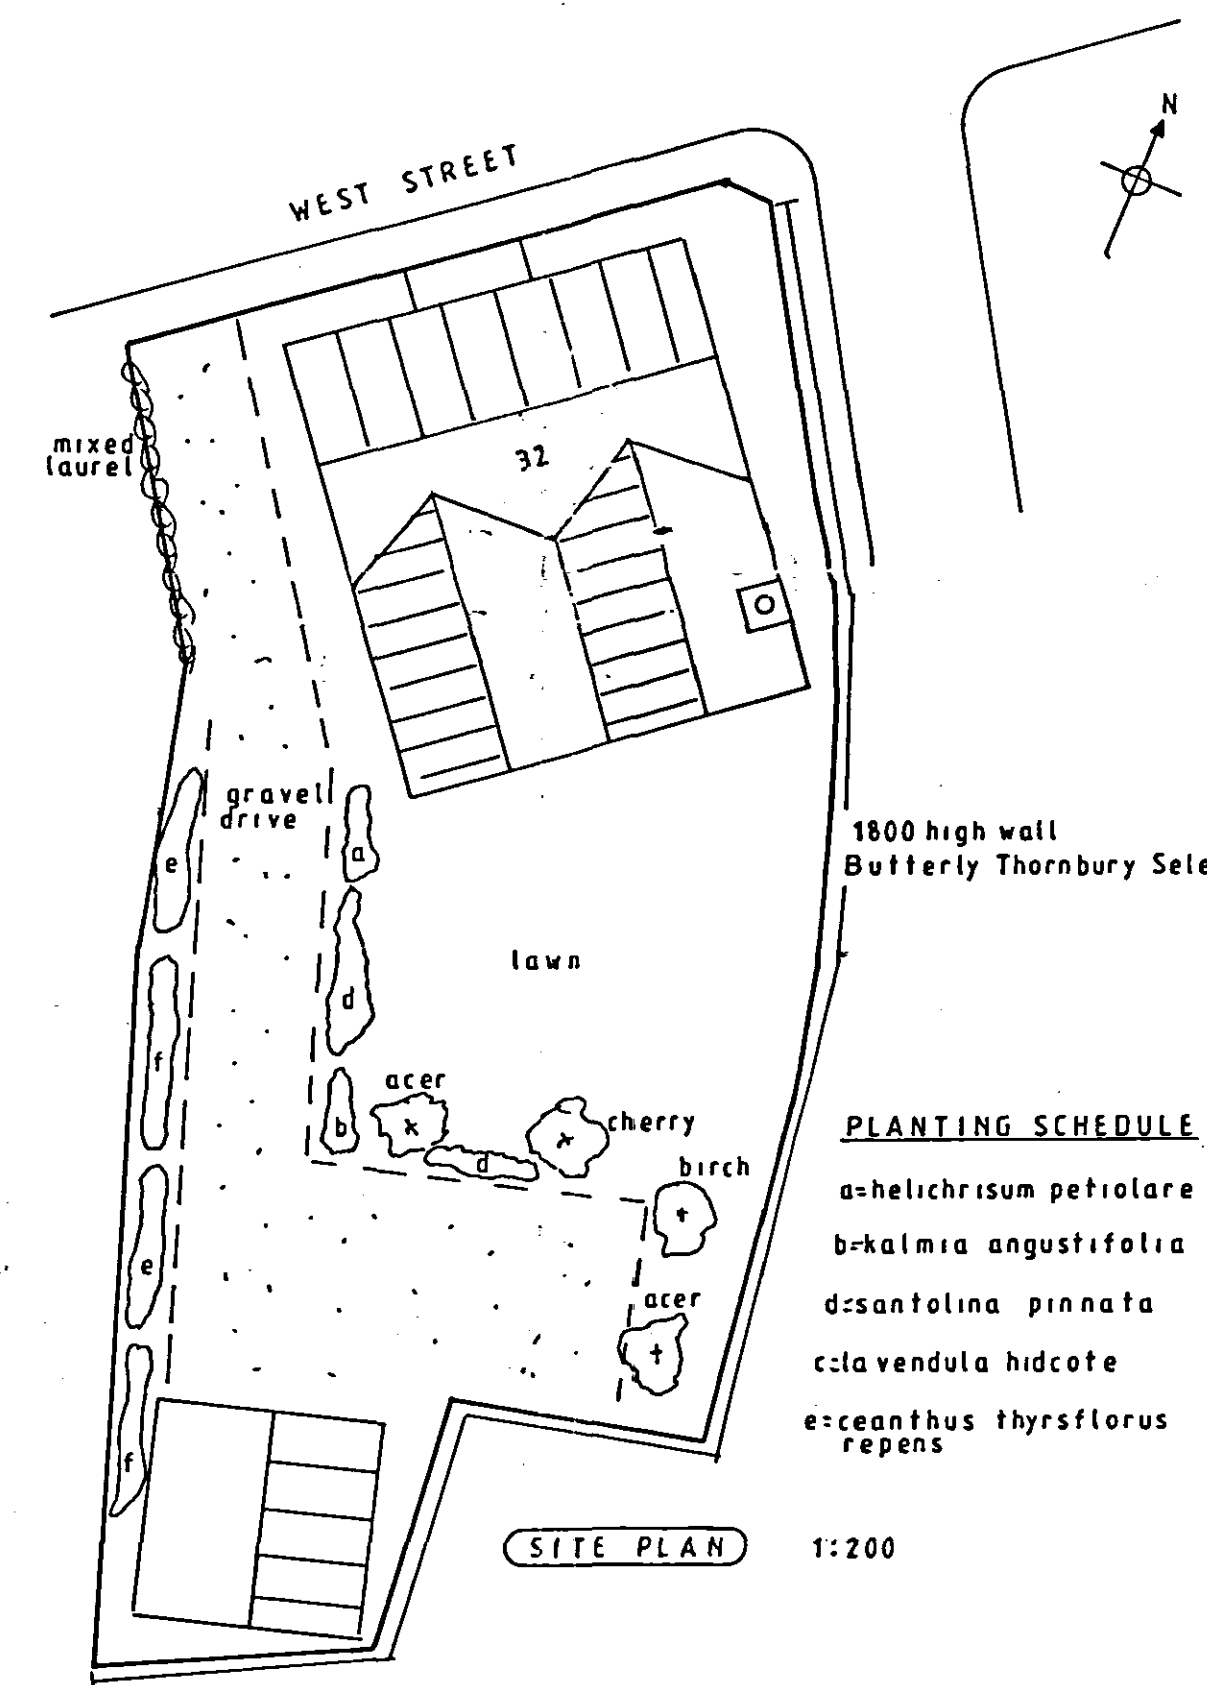

SITE PLAN 1:200

PLANTING SCHEDULE
a=helichrisum petiolare
b=kalmia angustifolia
c=santolina pinnata
d=clavendula hiccote
e=ceanthus thyriflorus
repens

1800 high wall
Butterfly Thornbury Select

WEST STREET

mixed laurel

gravel drive

lawn



acer

cherry


birch

acer


GARAGE

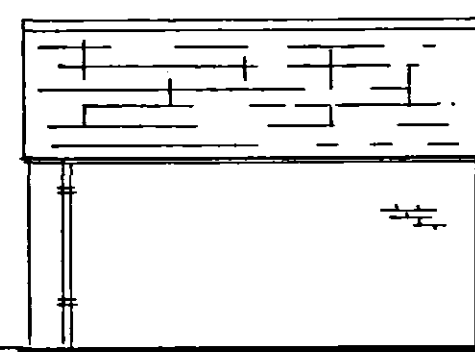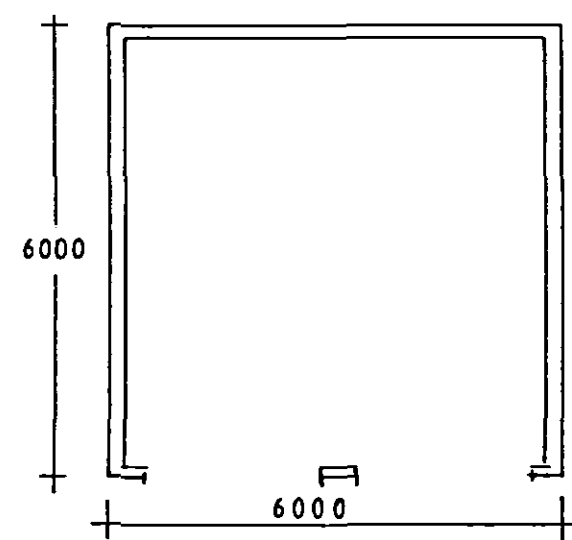


(EAST) 1:100

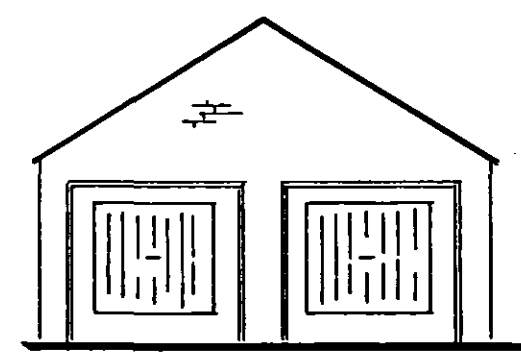


(NORTH) 1:100

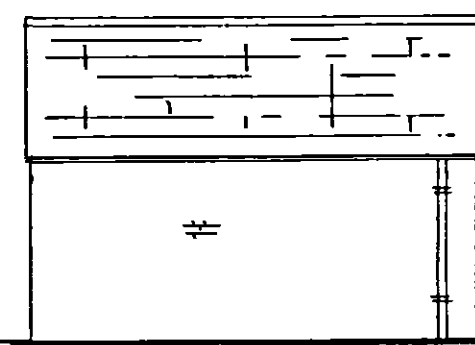

(WEST) 1:100

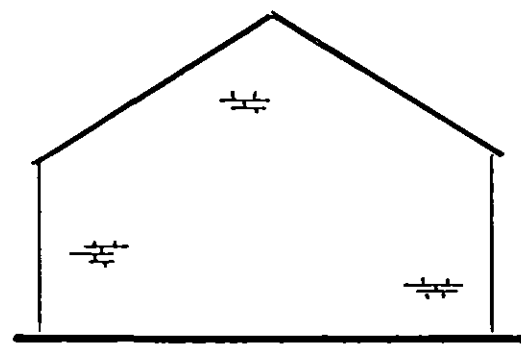

(SOUTH) 1:100

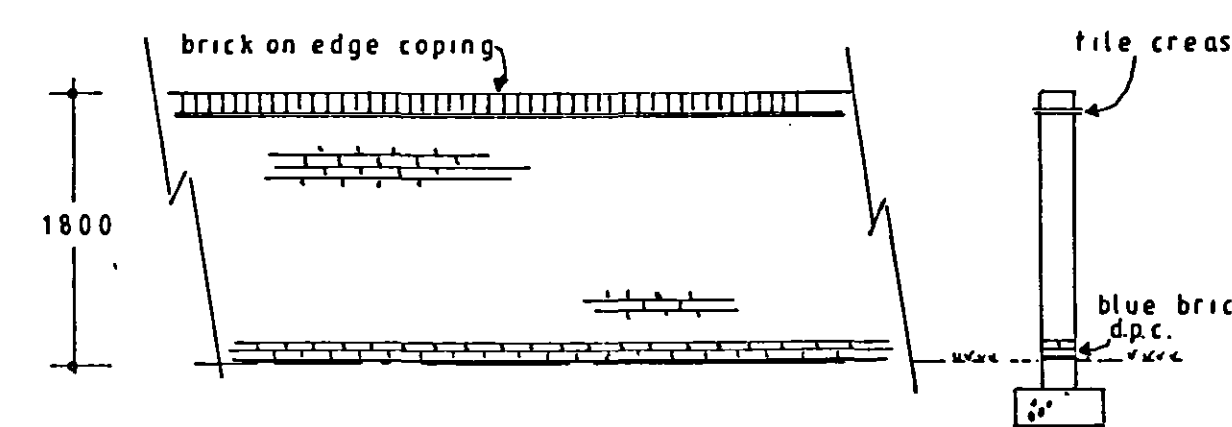

GARDEN WALL DETAIL 1:50

notes

MATERIALS:

ROOF: Blue slate
WALLS: Butterfly Thornbury Select
GUTTERS: White OGEE style
JOINERY: Softwood painted white

GARDEN WALL: Butterfly Thornbury Select
With DPC of Victoria Blue in two courses.

AMENDED PLAN

Ref: A1

SPK
Planning & Development

- 7 MAR 2005

Ref: 0026105

project

HOUSE WITH DETACHED GARAGE
32 WEST STREET
CROWLAND
PETERBOROUGH

drawing

PROPOSED PLANS
REF: H02/1188/02

date

DEC 2004

number

0045/001XB

scale

AS SHOWN