




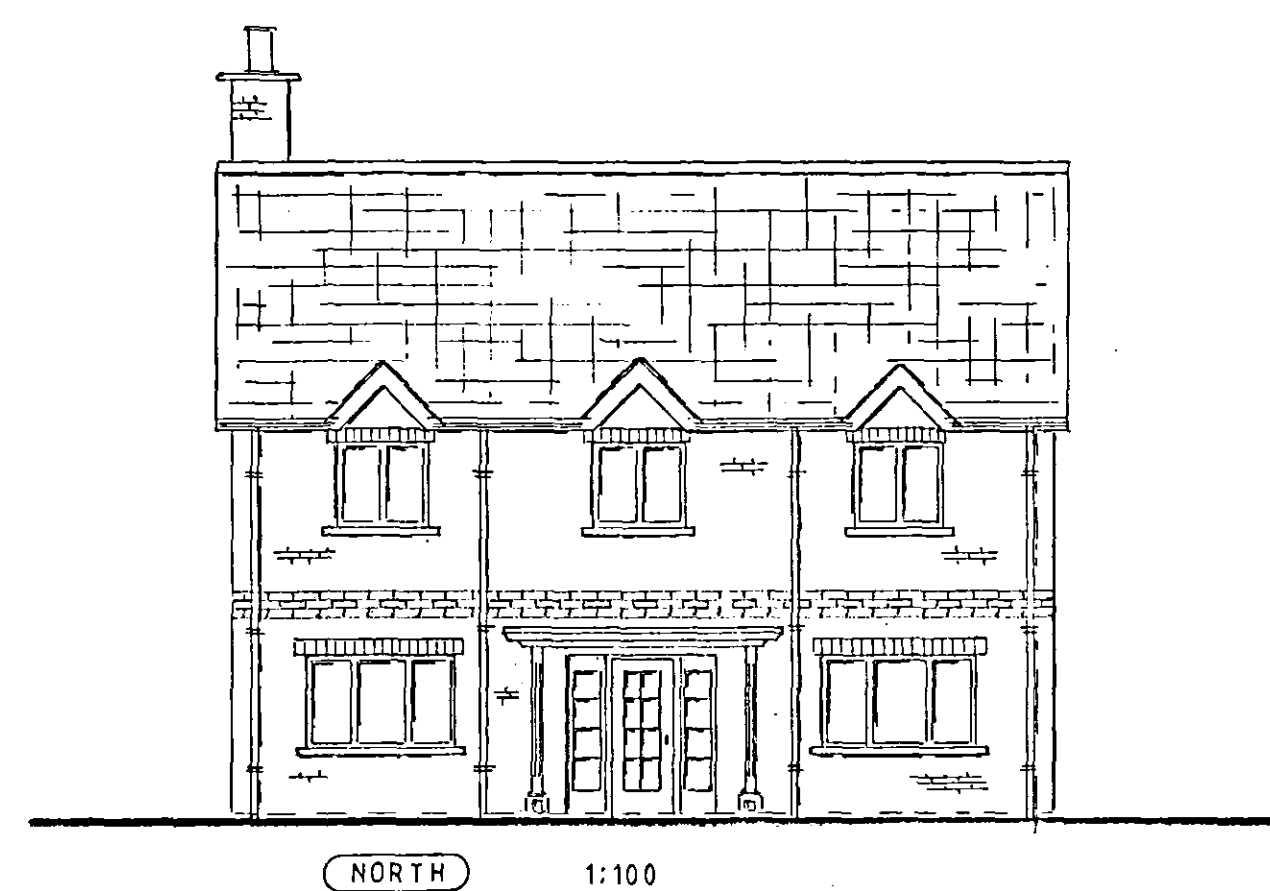

NORTH 1:100

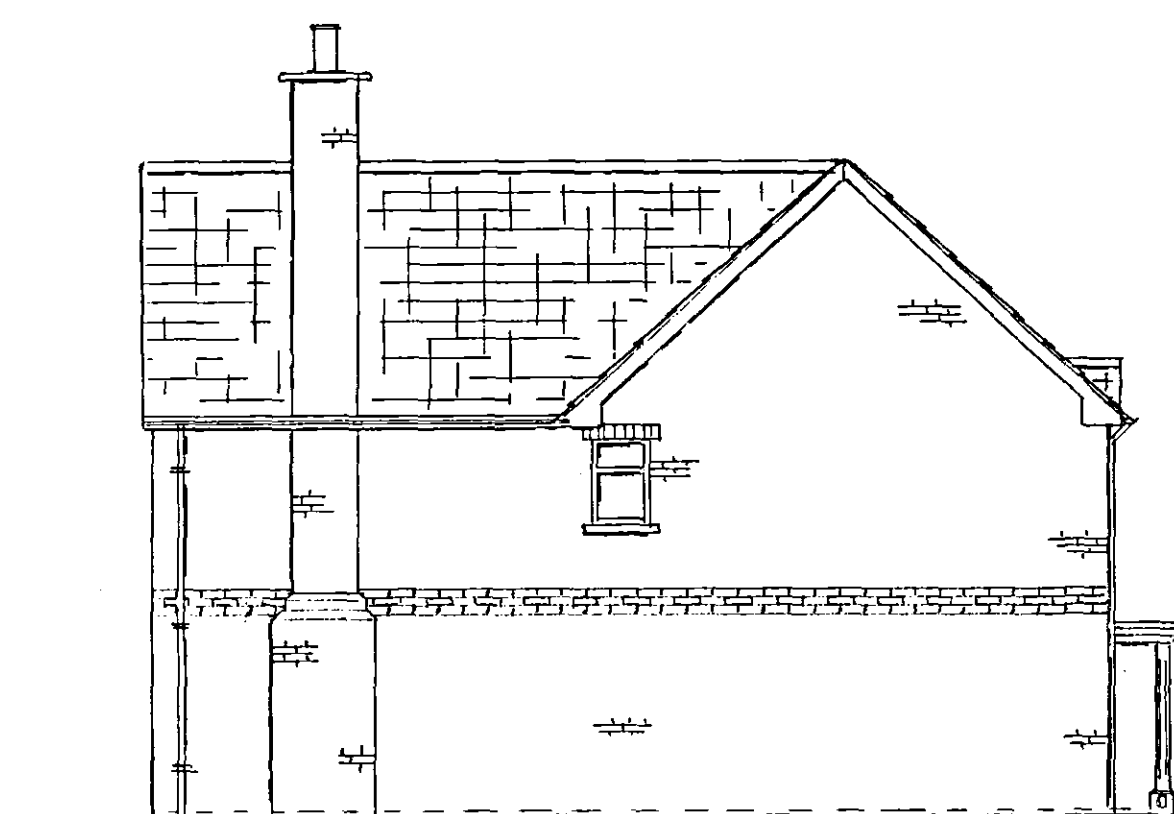


EAST 1:100

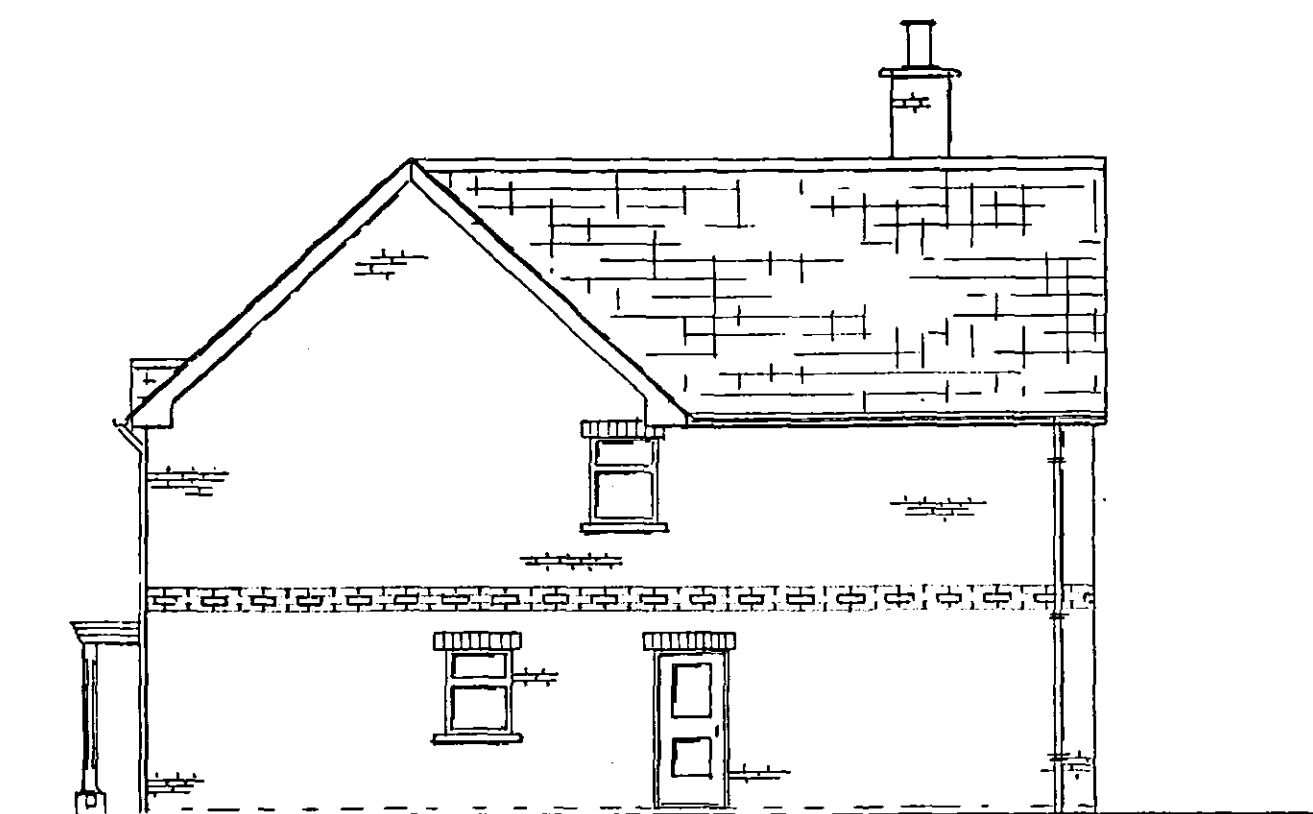


WEST 1:100




SOUTH 1:100

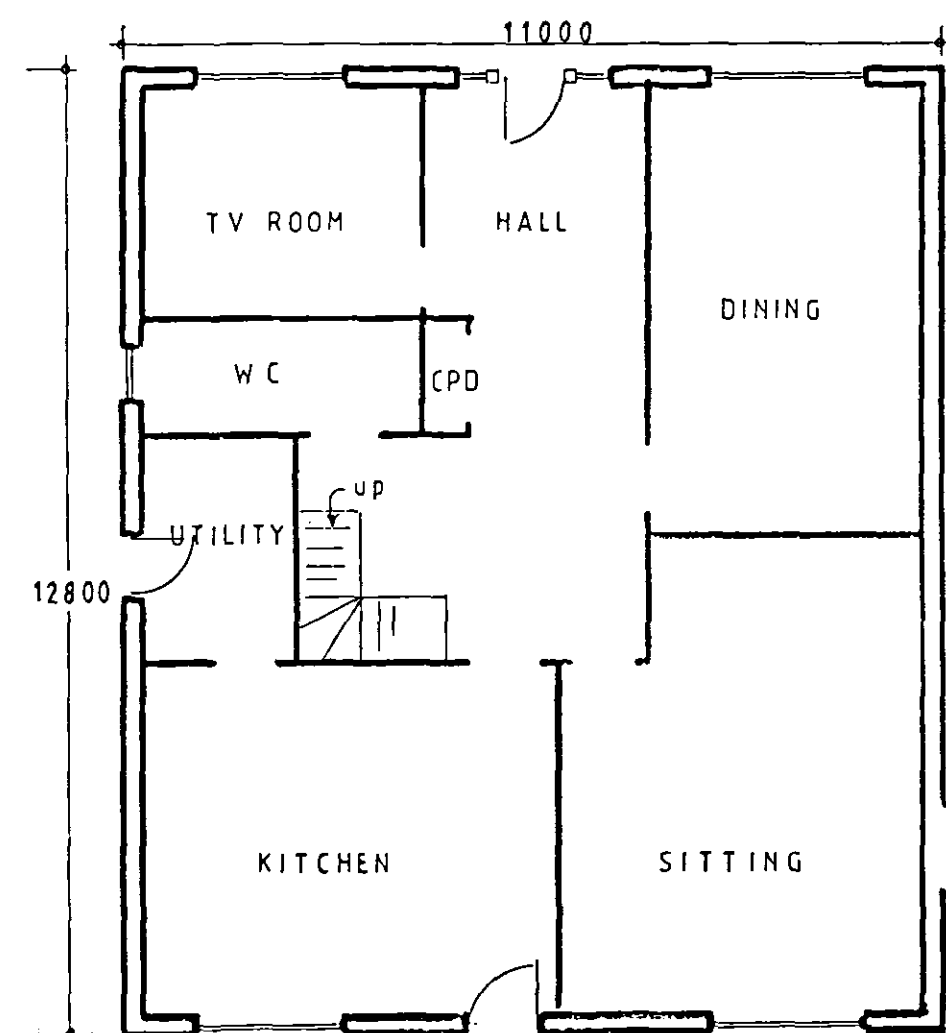


GROUND FLOOR 1:100

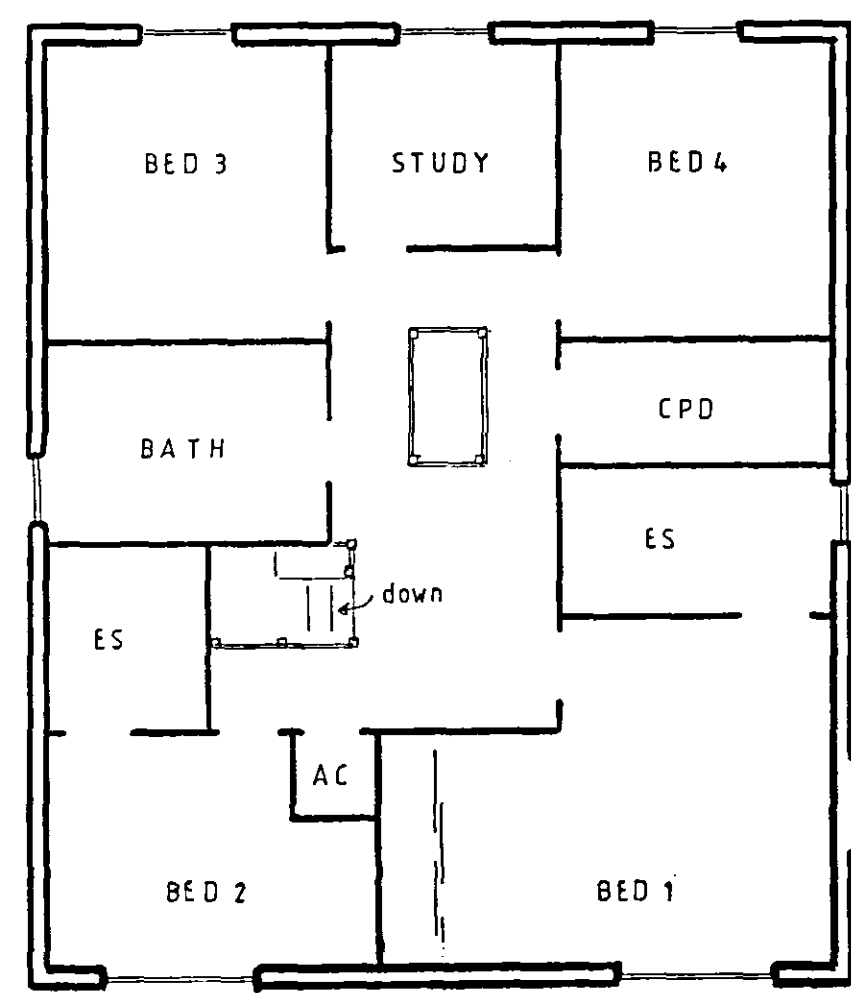


FIRST FLOOR 1:100

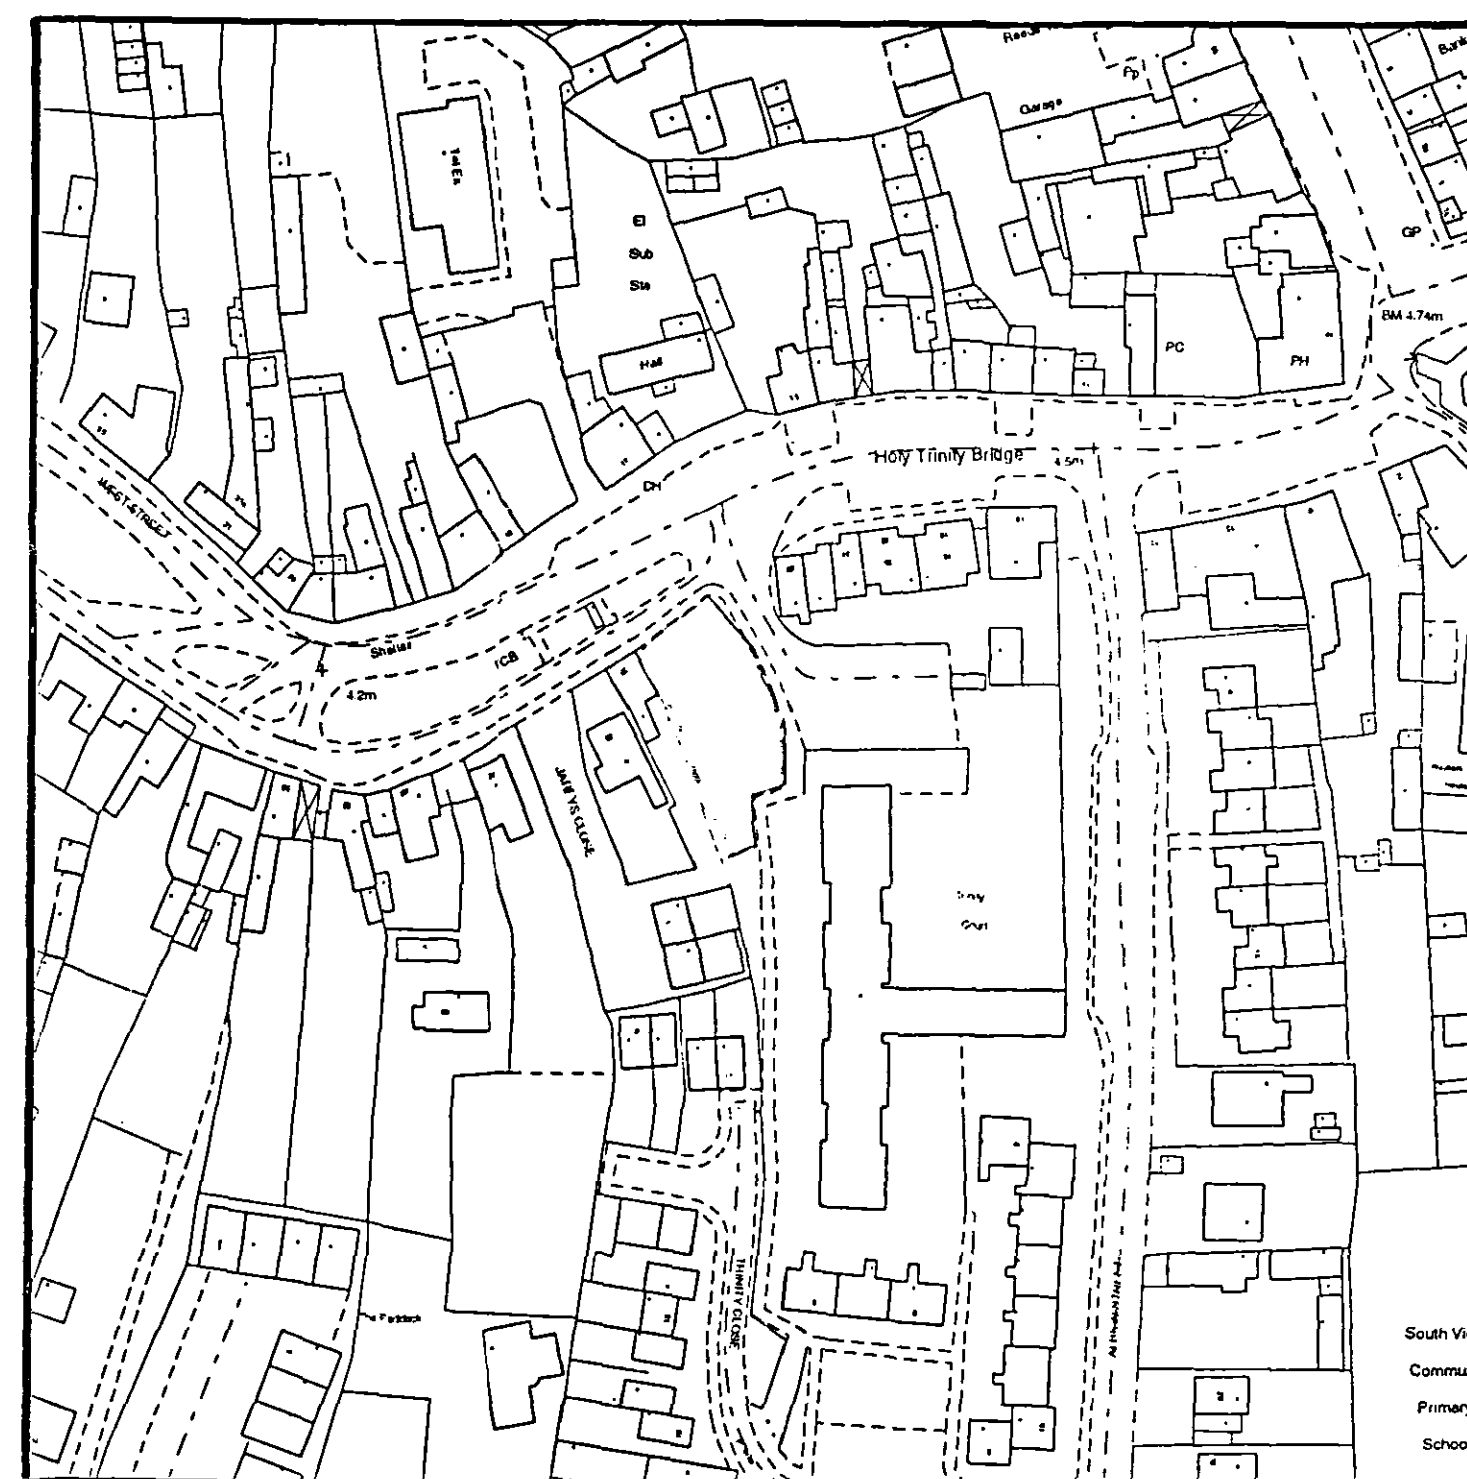


SITE LOCATION 1:1250

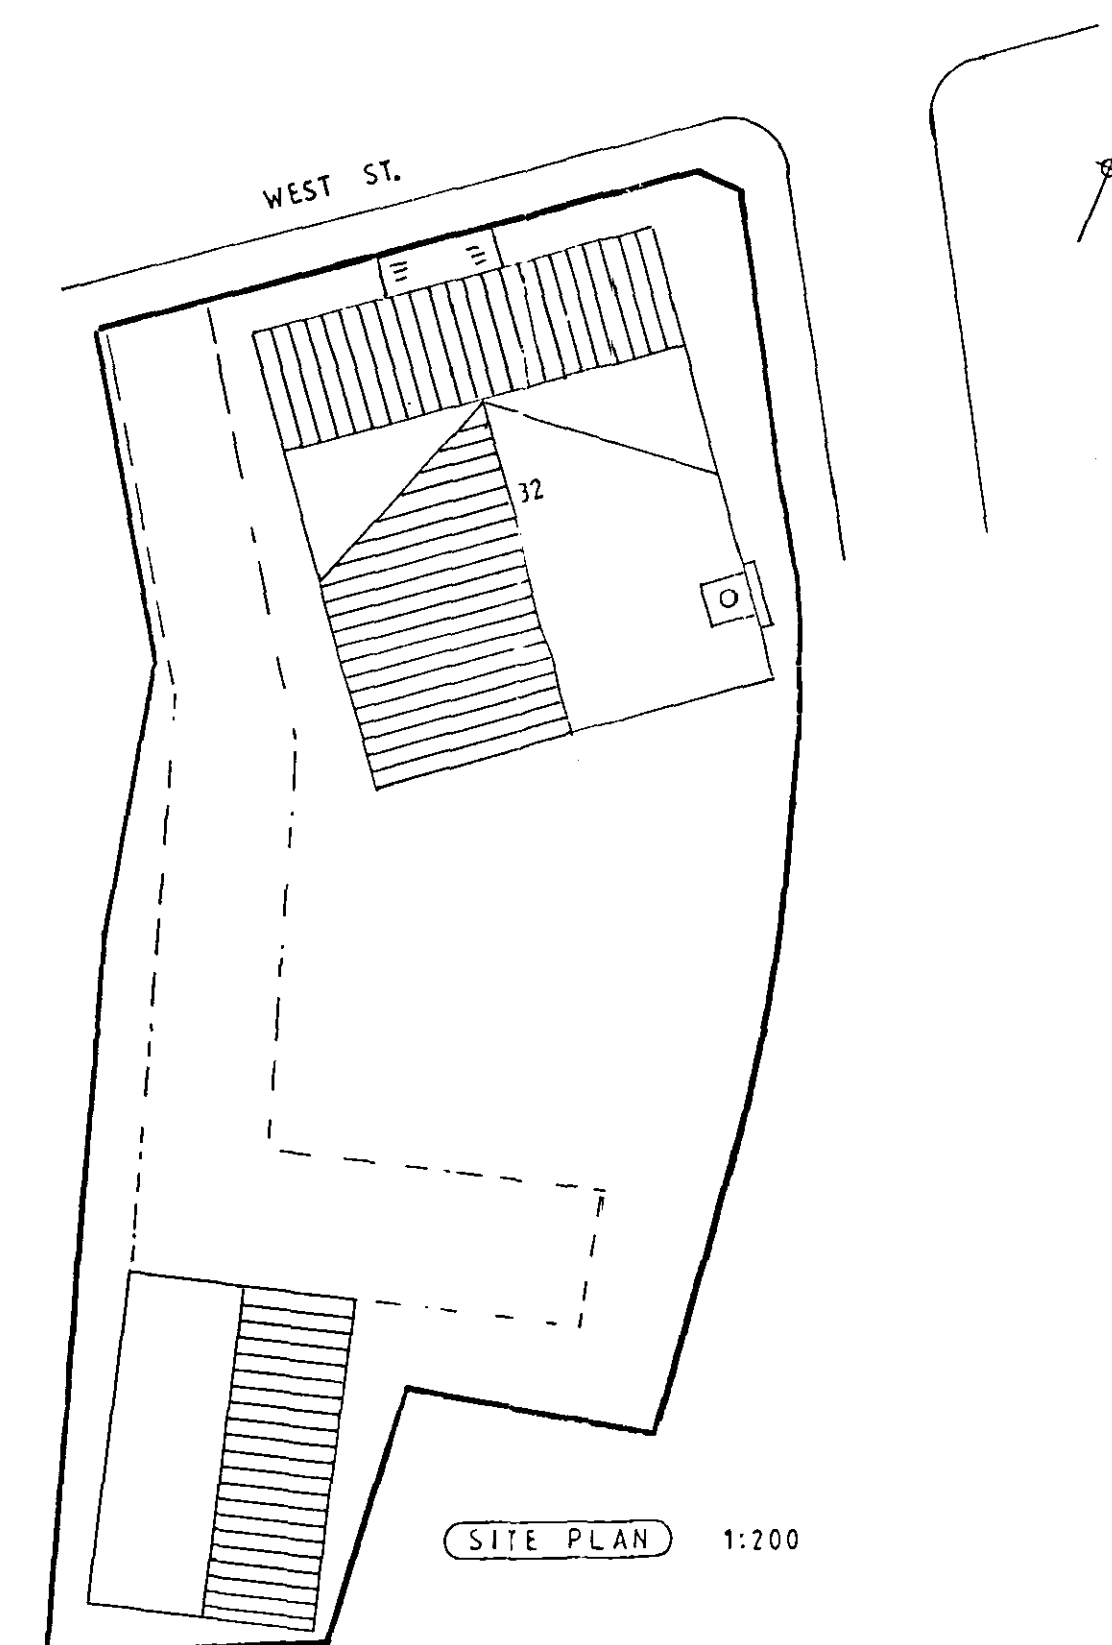


SITE PLAN 1:200

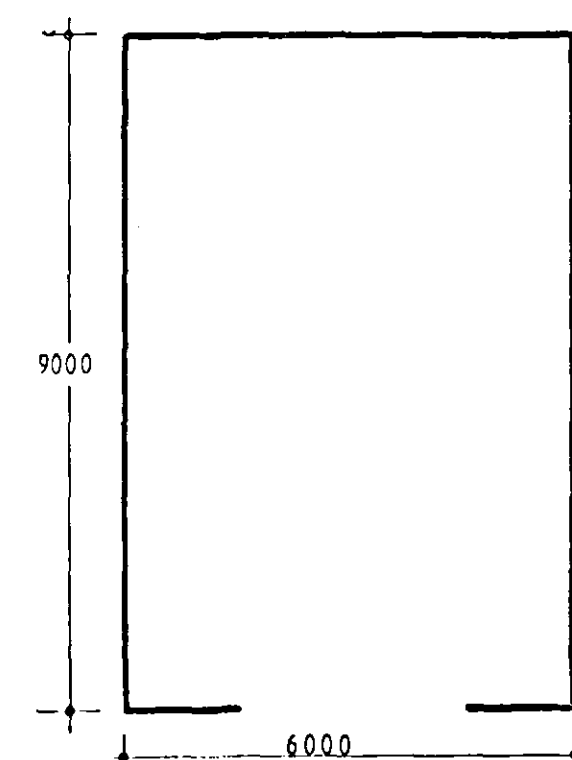


GARAGE PLAN 1:100

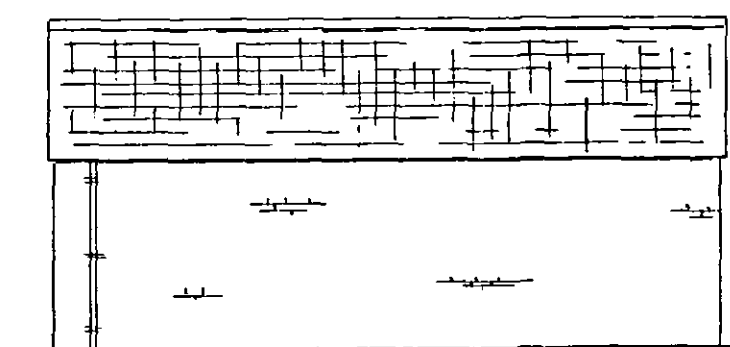


SIDE 1:100

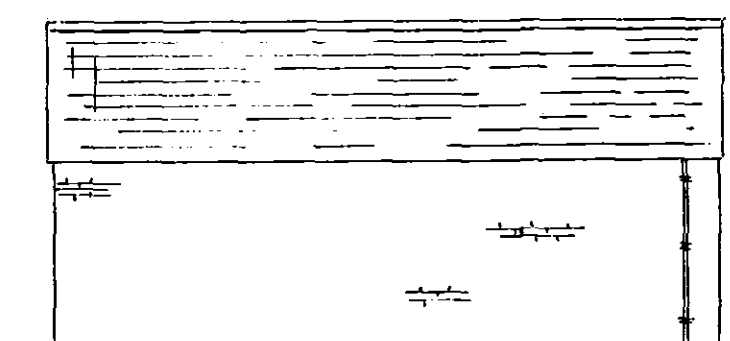

SIDE 1:100

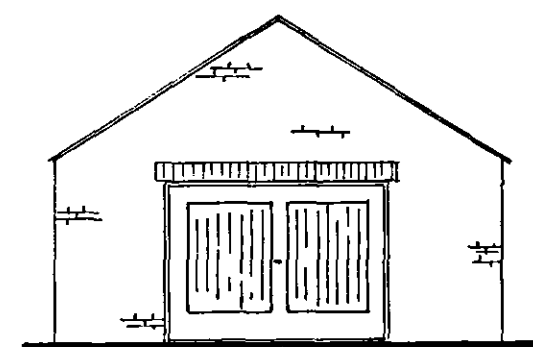

FRONT 1:100

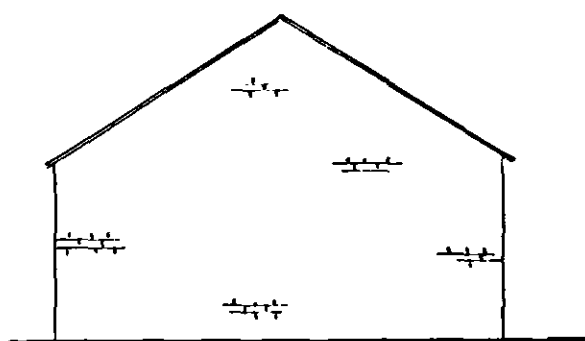

REAR 1:100

notes

EXTERNAL WALLS:  
Red brick with central banding  
of 3 courses of deeper colour.

ROOF:  
Blue slate 250mm x 400mm  
White painted soffit and fascia  
White ogee gutters

JOINERY:  
Timber casement windows  
hardwood doors all painted white

PORCH:  
Softwood with lead roof

|         |                                                                              |        |          |
|---------|------------------------------------------------------------------------------|--------|----------|
| project | HOUSE WITH DETACHED GARAGE<br><br>32 WEST STREET<br>CROWLAND<br>PETERBOROUGH |        |          |
| drawing | PROPOSED DETAILS<br>PLANNING REF: H02/1188/02                                |        |          |
| date    | JUNE 2004                                                                    | number | 0045/001 |
| scale   |                                                                              |        |          |