
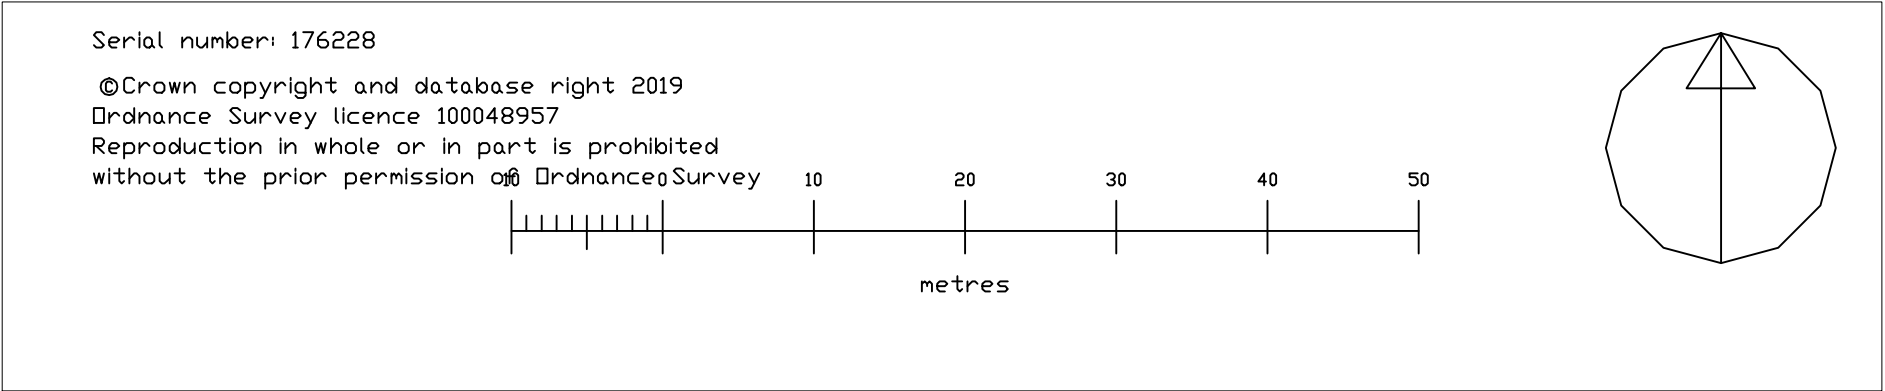
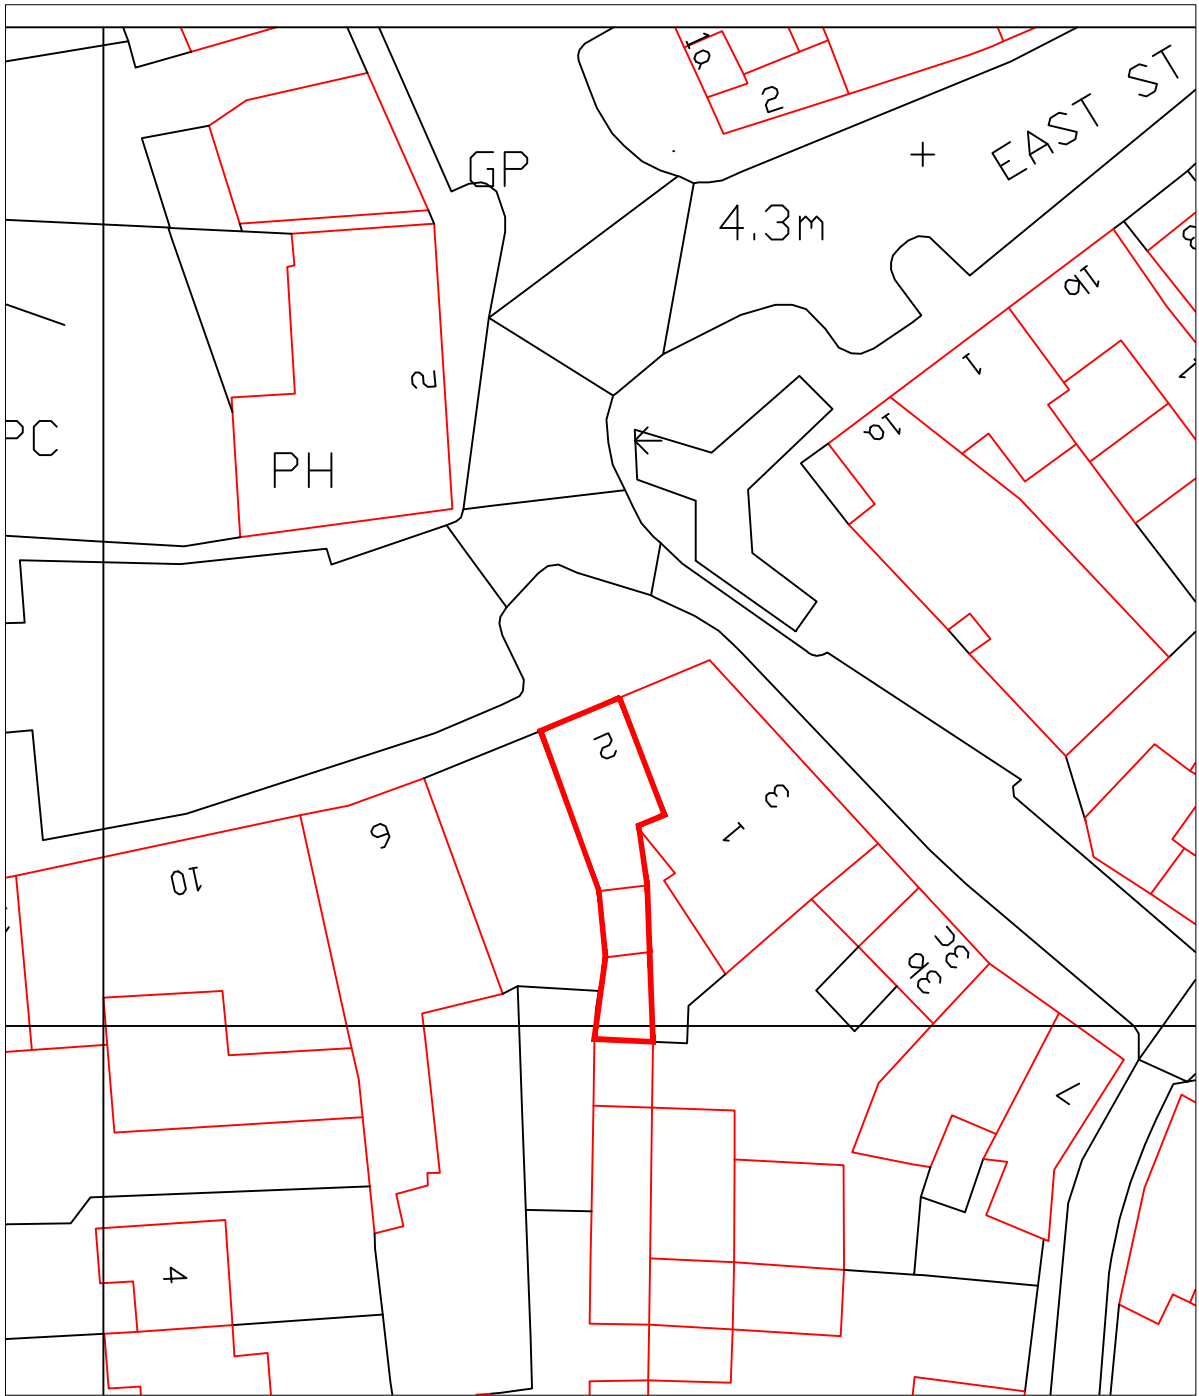


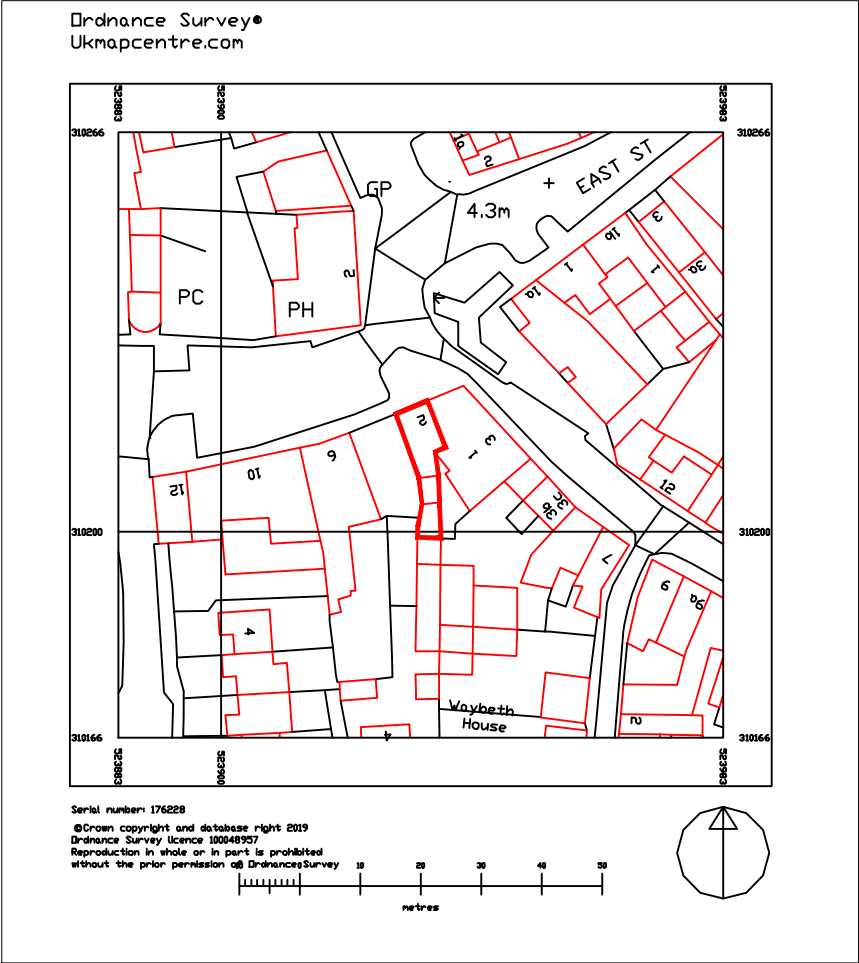

1	DW	Planning Submission	01/20
0	DW	Draft for Comment	12/19
Rev	Init	Description	Date

Client
Mr T King

Drawing Title
**2-2A West Street, Crowland
Block Plan and Location Plan**

Drawn DW	Scale As Shown
Checked DW	Date Dec 2019

Drawing No 2019/01/005	Revision 1
----------------------------------	----------------------