


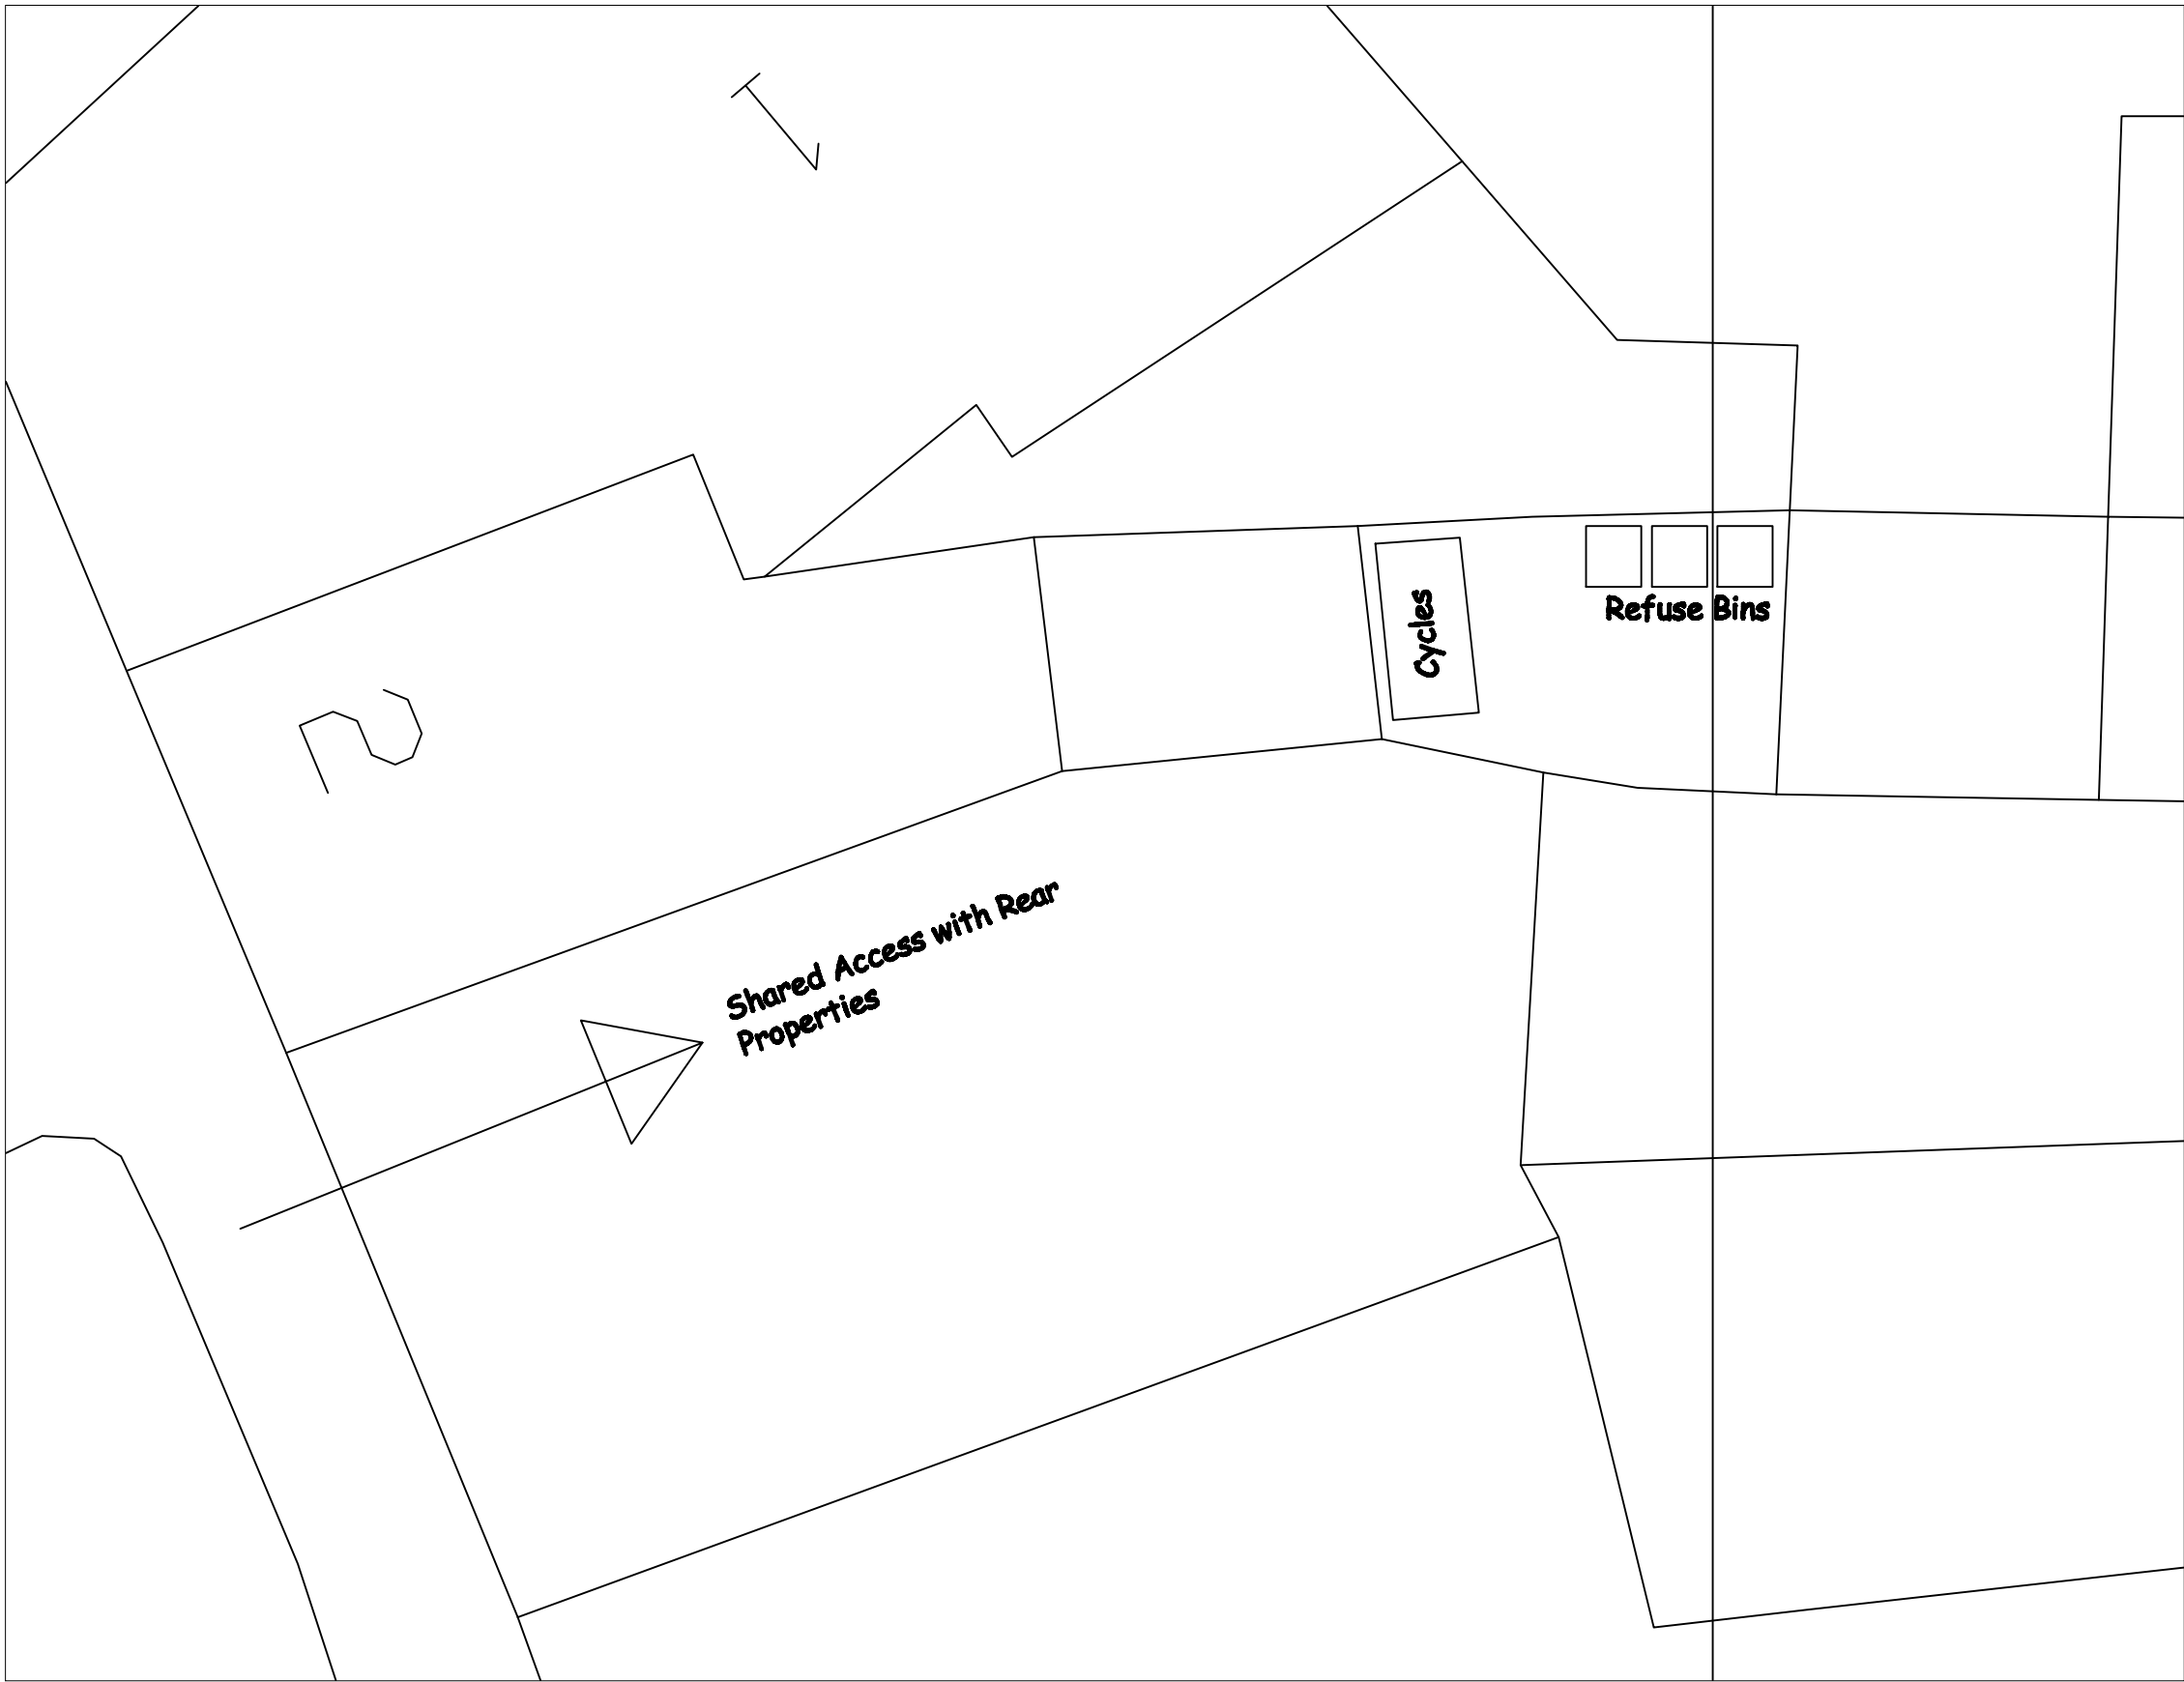

0	DW	Planning Submission	01/20
Rev	Init	Description	Date

Client
Mr T King

Drawing Title
**2-2A West Street, Crowland
External Space Plan**

Drawn DW	Scale 1/200@A3
Checked DW	Date Jan 2020

Drawing No 2019/01/006	Revision 0
----------------------------------	----------------------