

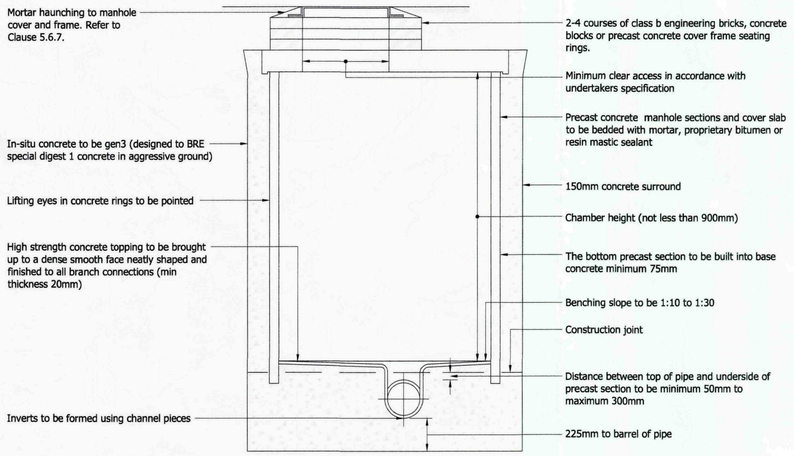


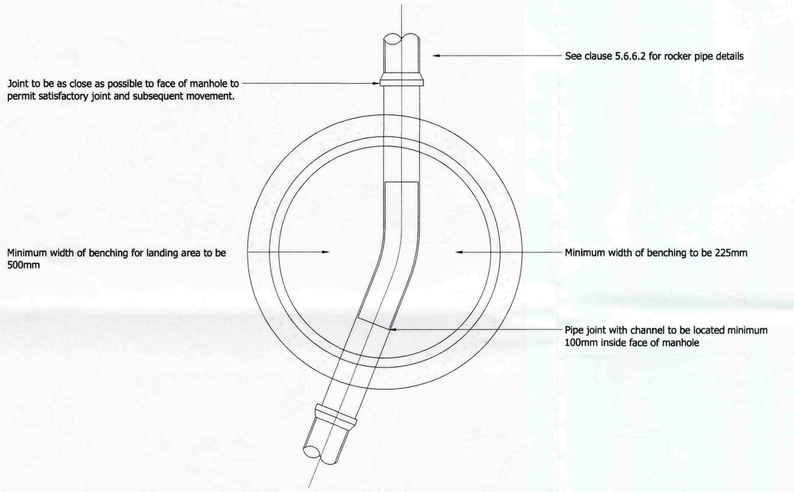


Typical Manhole Detail - Type B
(Scale 1:20)


Maximum depth from cover level to soffit of pipe 3.0m for steps and access arrangements see table 2.3

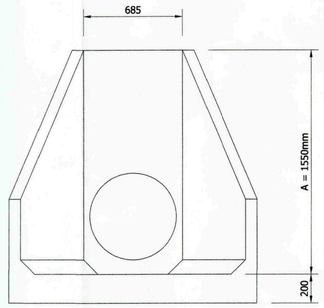


Elevation On Spillway Headwall
(Scale 1:20)

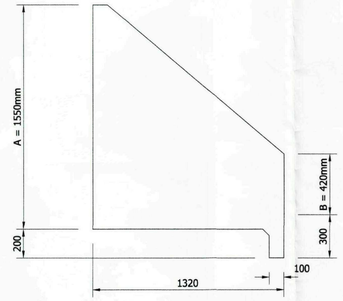


Section Through Spillway Headwall
(Scale 1:20)

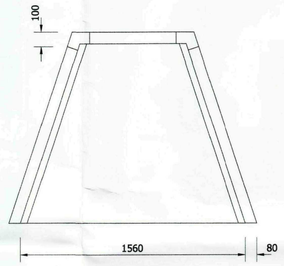


Plan On Spillway Headwall
(Scale 1:20)

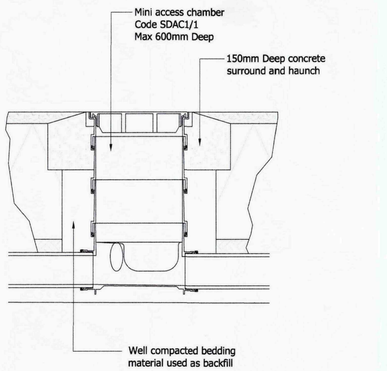

Mini PPIC
(Scale 1:10)

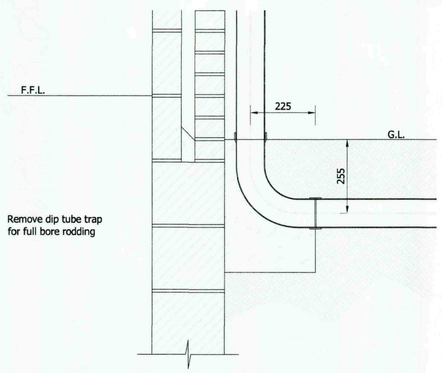

Swept Bend RWP
(Scale 1:10)

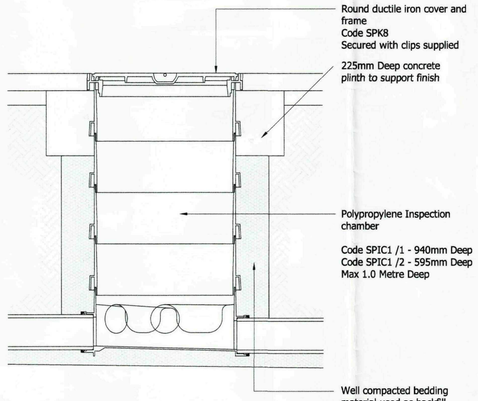

NB - Universal product - Adaptor to PVC-U Pipe Included

Polyproprene Inspection Chamber
(Scale 1:10)

© 2009 Waldeck Associates Ltd.

THESE DRAWINGS ARE COPYRIGHT AND THE PROPERTY OF WALDECK ASSOCIATES LTD. COPYING OF THE DESIGNS, DRAWINGS OR INTELLECTUAL PROPERTY IN FULL OR IN PART IS NOT PERMITTED WITHOUT THE WRITTEN CONSENT OF A DIRECTOR OF WALDECK ASSOCIATES LTD.

NOTES

1. DO NOT SCALE THIS DRAWING.
2. ALL DIMENSIONS ARE IN MILLIMETRES UNLESS STATED OTHERWISE.
3. THIS DRAWING IS TO BE READ IN CONJUNCTION WITH ALL OTHER RELEVANT DRAWINGS & SPECIFICATIONS.
4. ALL PROPRIETARY ITEMS TO BE INSTALLED IN STRICT COMPLIANCE WITH MANUFACTURERS INSTRUCTIONS AND RECOMMENDATIONS.

3HDC
Planning & Development
0 4 MAR 2010
Ref: 0027-10

Rev	Amendments	Rev'd by	Date
B	Reveted headwall detail replaced with concrete headwall detail	ML	Feb 10
A	Back inlet gully detail replaced with swept bend detail.	SDG	Dec 09

Client
Trent Valley Construction

AMENDED PLAN
Ref. A1

Project
Crease Drove, Crowland, Peterborough, Cambridgeshire

Title
Construction Details - Sheet 2 of 3

Job No 09-0511

Drawing No 09-0511-A1-304 Rev B

Status Preliminary

Scale As Shown | Date Nov 09

Project Engineer MO | Drawn By SDG | Checked By TC

Waldeck Associates
Consulting Civil & Structural Engineers

Kesteven Business Centre
2 Kesteven Street
Sleaford
Lincolnshire
NG34 7DT
Tel. 01529 415909
Fax. 01529 414844

35 Priestgate
Peterborough
Cambridgeshire
PE1 1JL
Tel. 01733 339018
Fax. 01733 339019

4 Henley Way
Doddington Road
Lincoln
LN6 3QR
Tel. 01522 696688
Fax. 01522 686291