


Existing Elevations

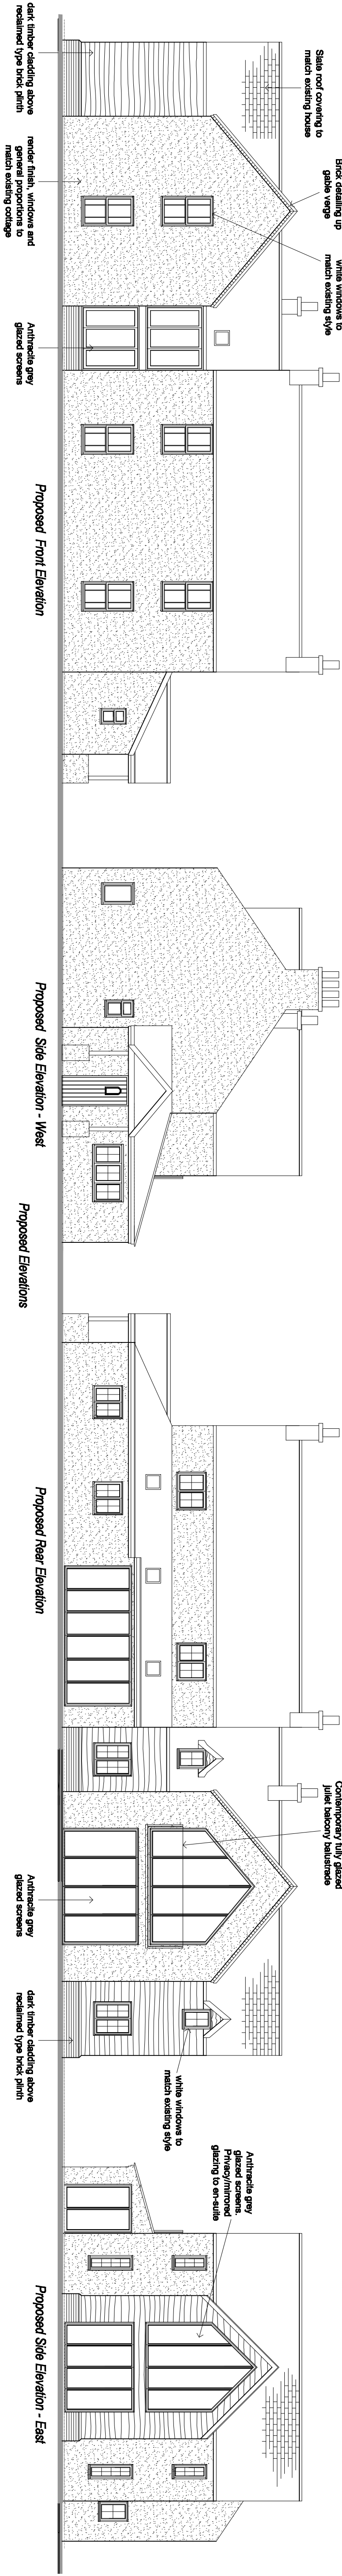

Proposed Elevations

Rev.	B	Juliet Balcony on BED 1	16.08.19
	A	Layout amendments	17.07.19
Date		Date	

Client		Scale
Mr & Mrs B Hicks		as shown@A1
Project		Date
Proposed side extension to existing house at:		March 2019
Beaulian House		
150 Nene Terrace Rd		Drawing No.
Crowland PE6 0LH		002