




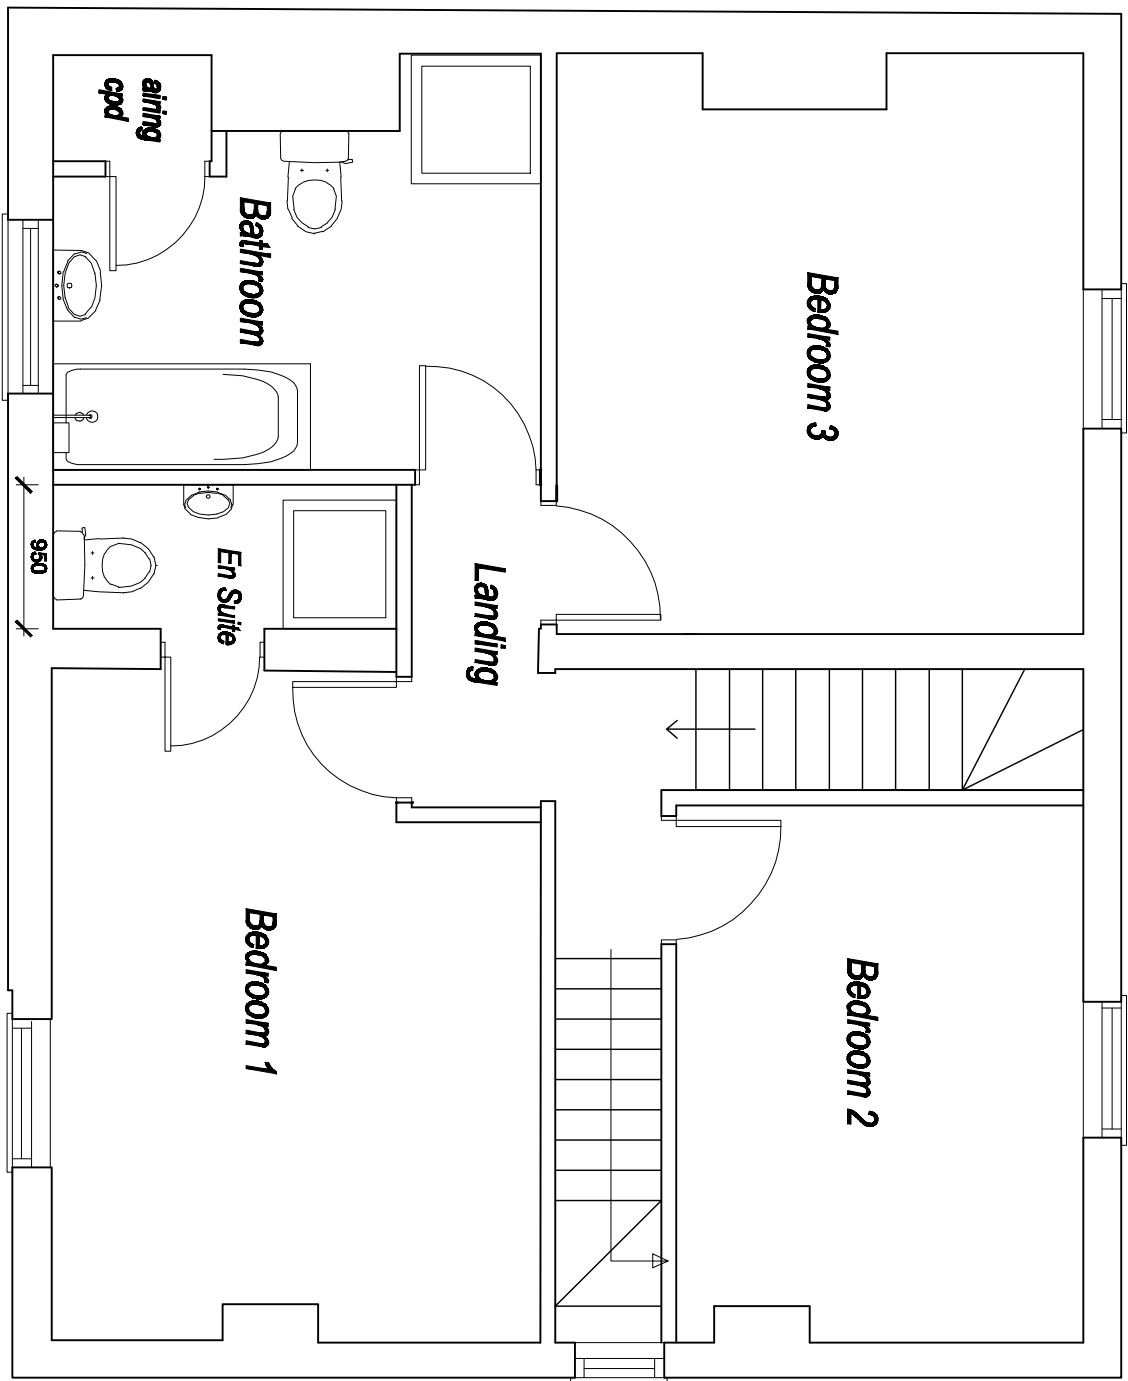


First Floor - Existing

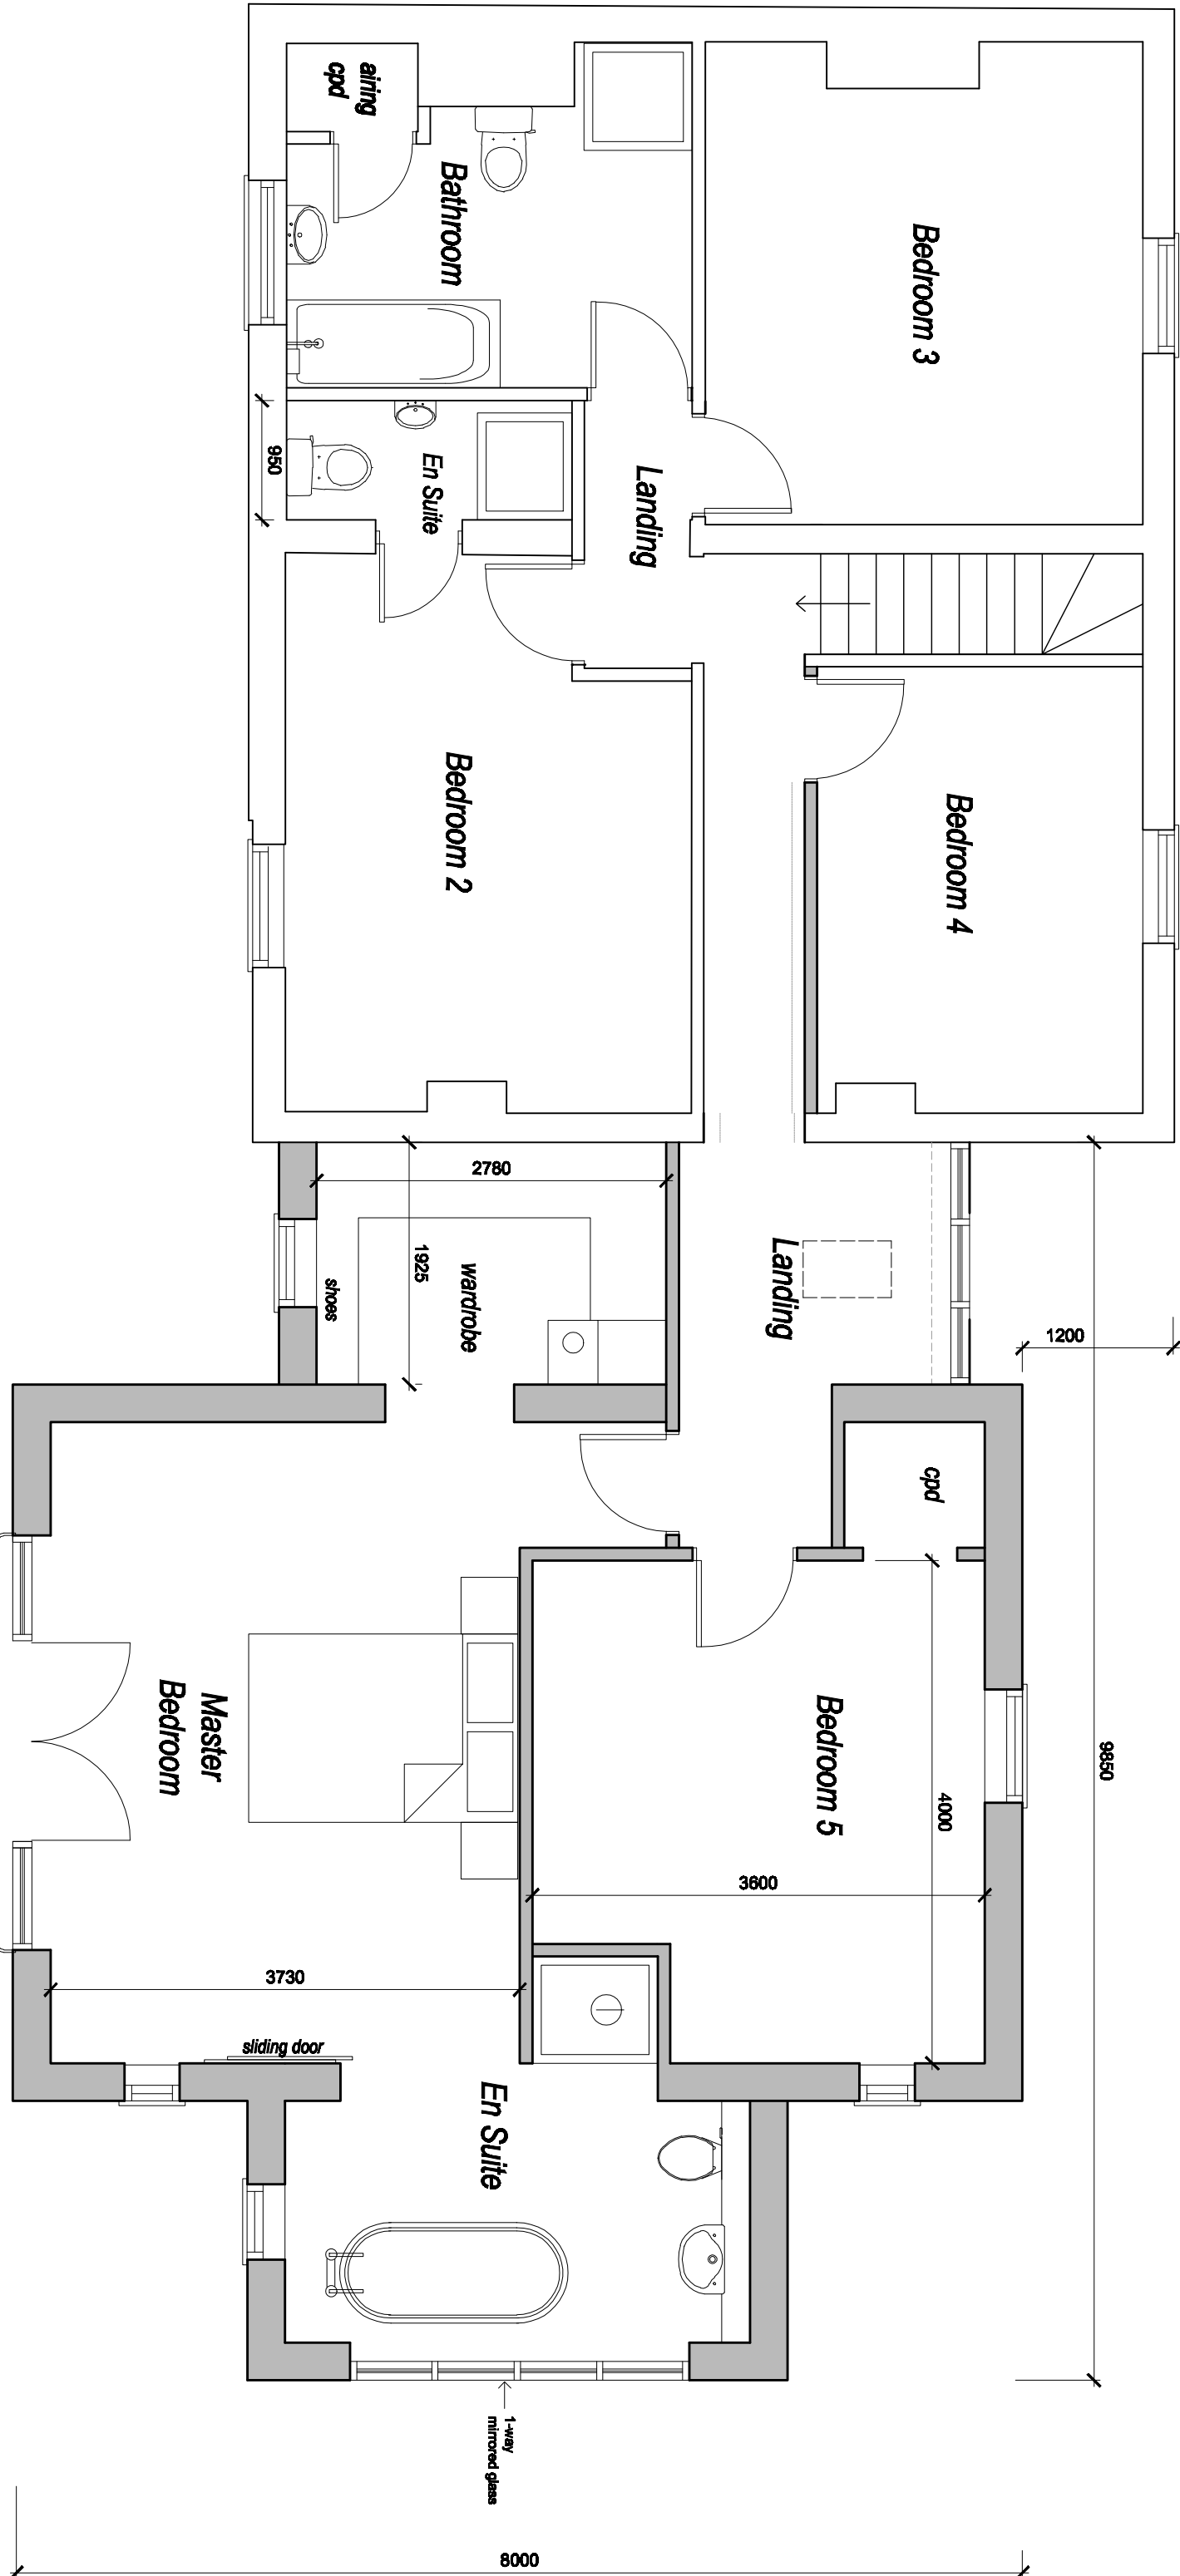

First Floor - Proposed

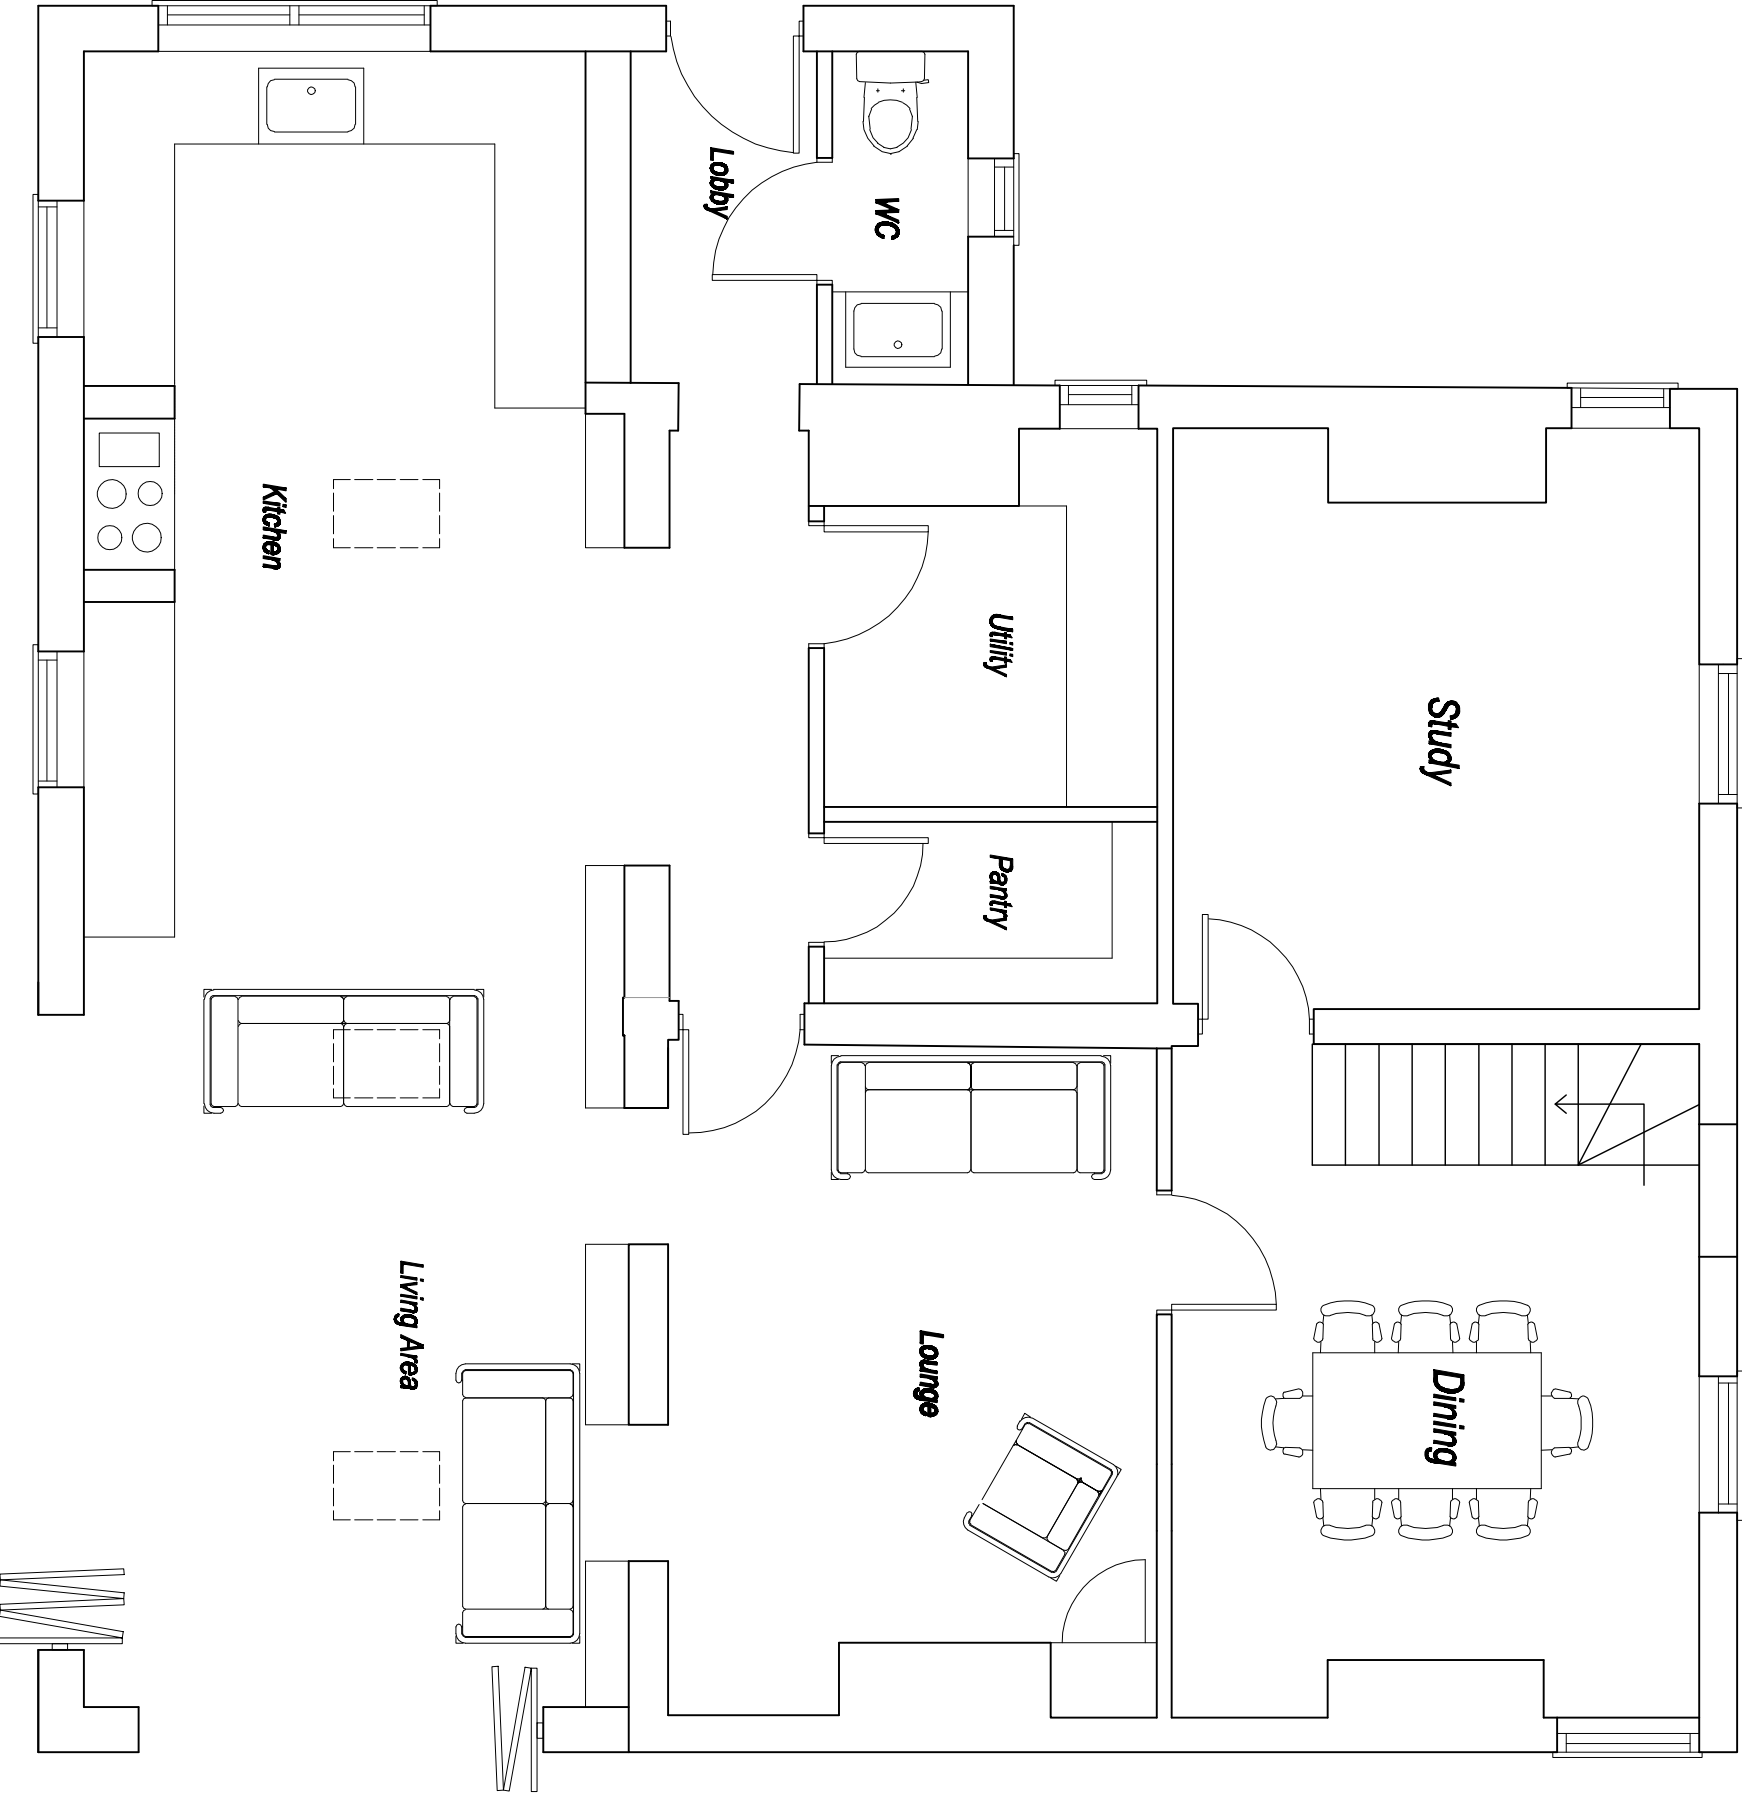

Ground Floor - Existing

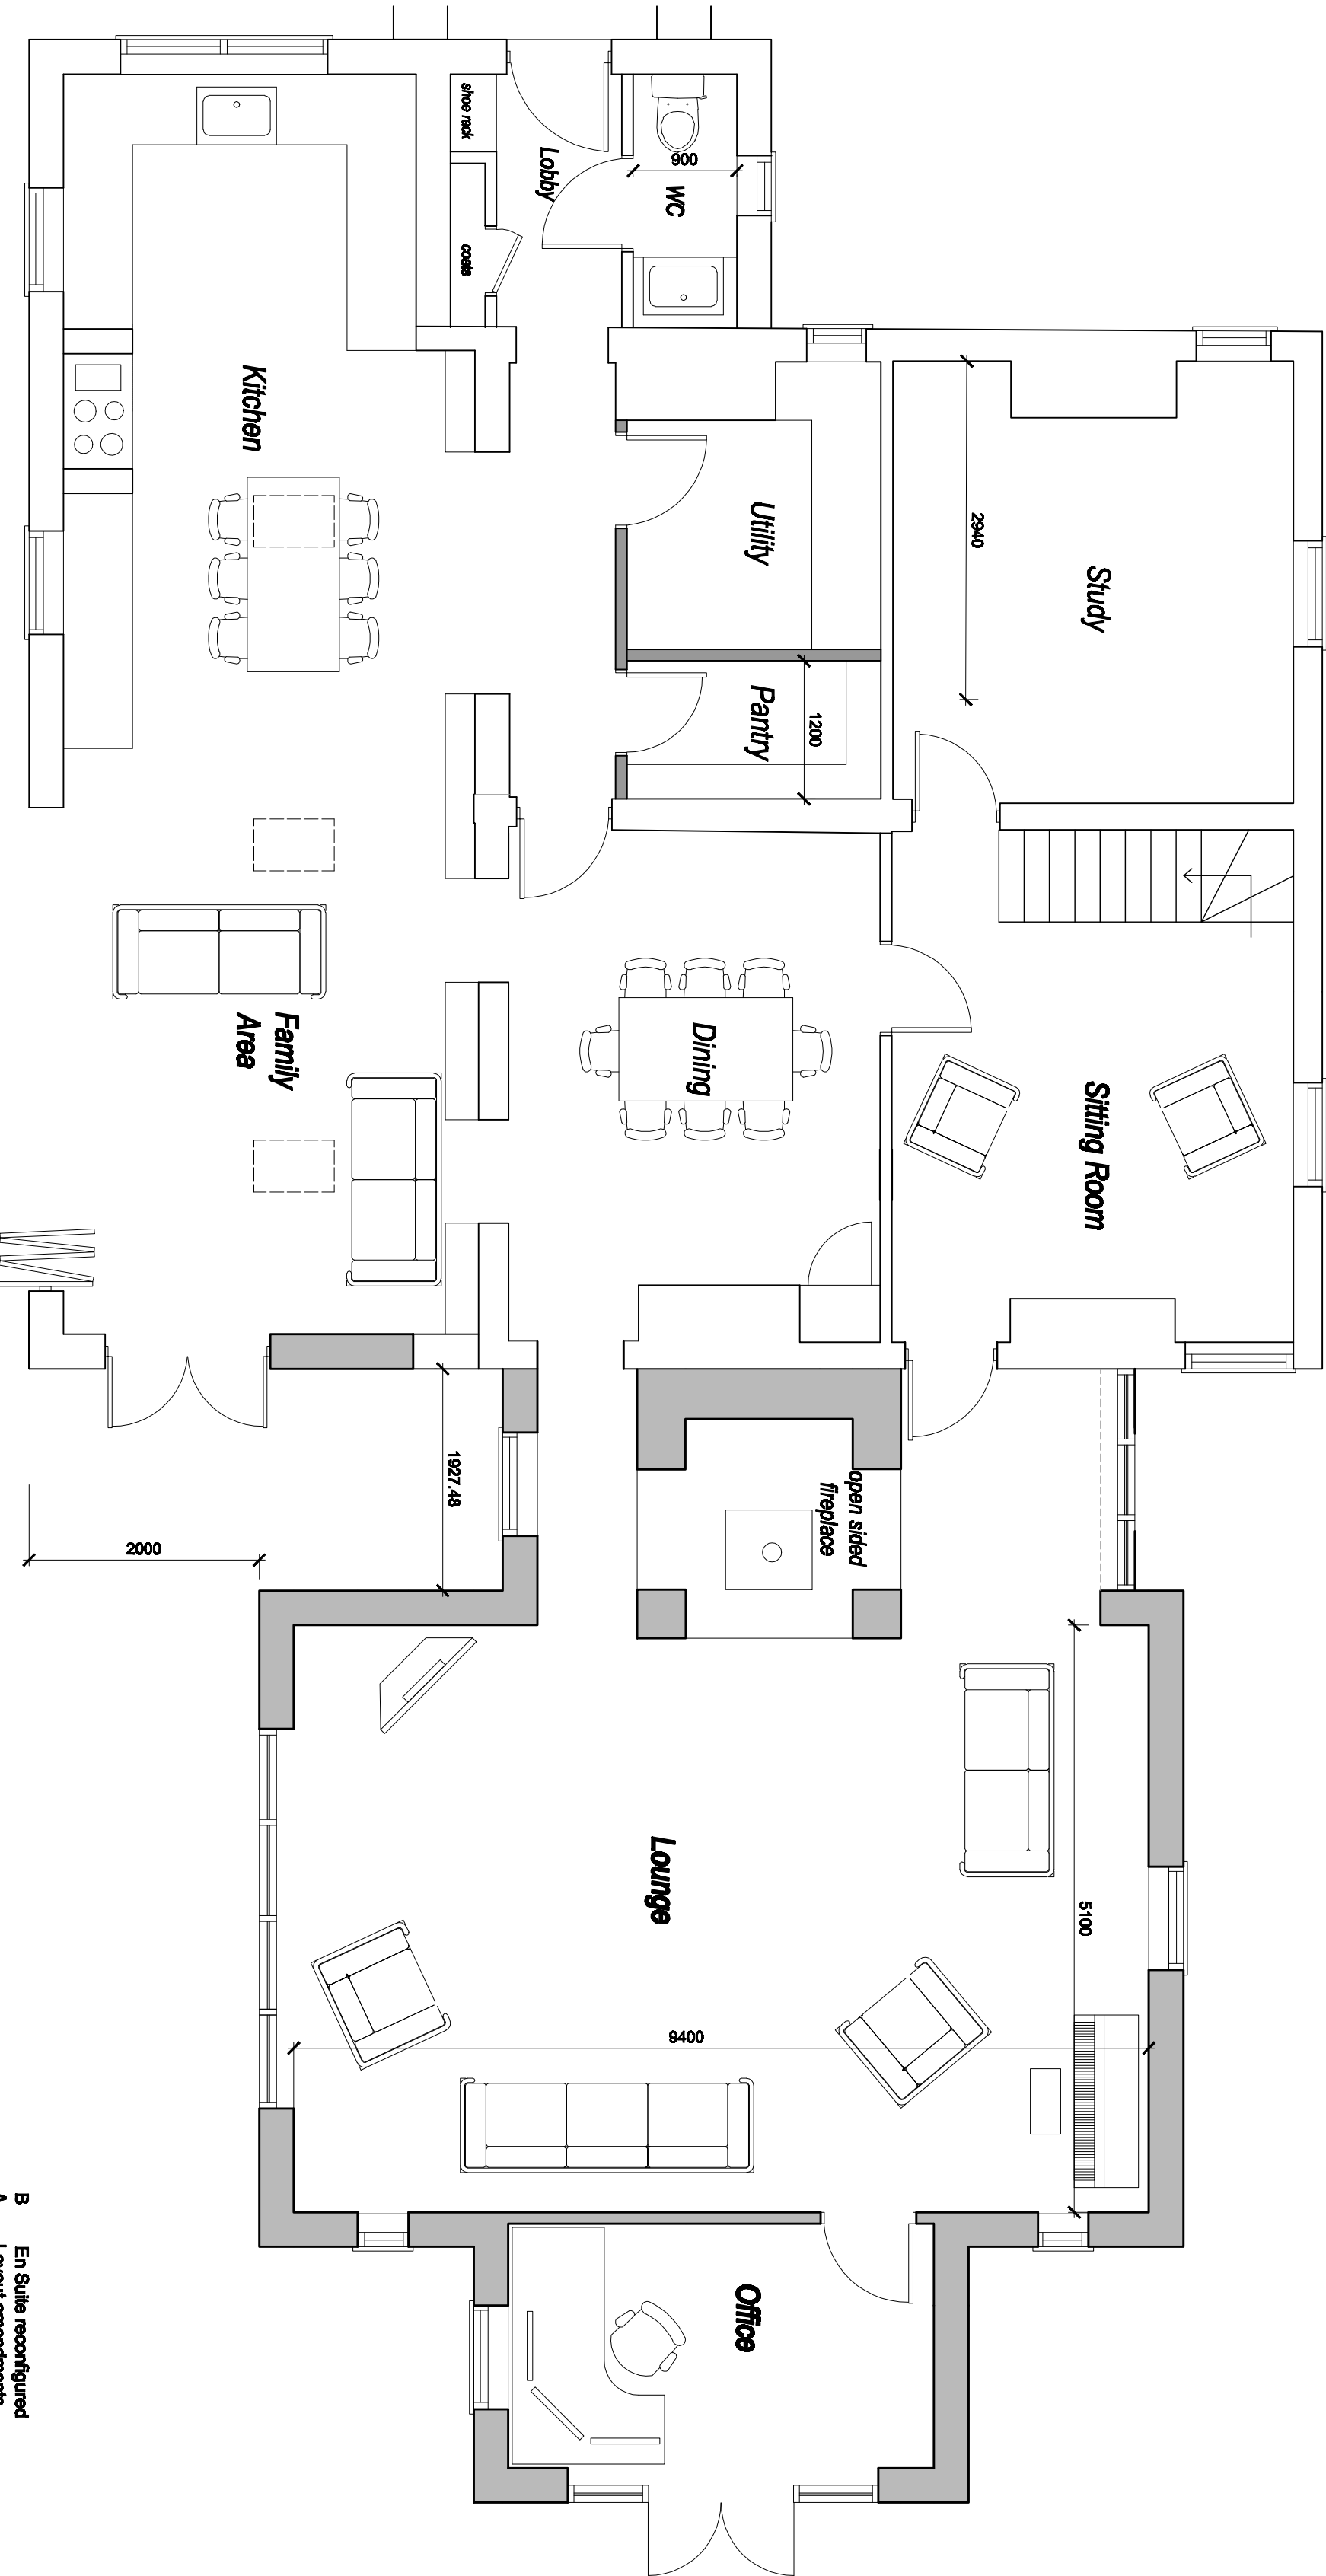

Ground Floor - Proposed