
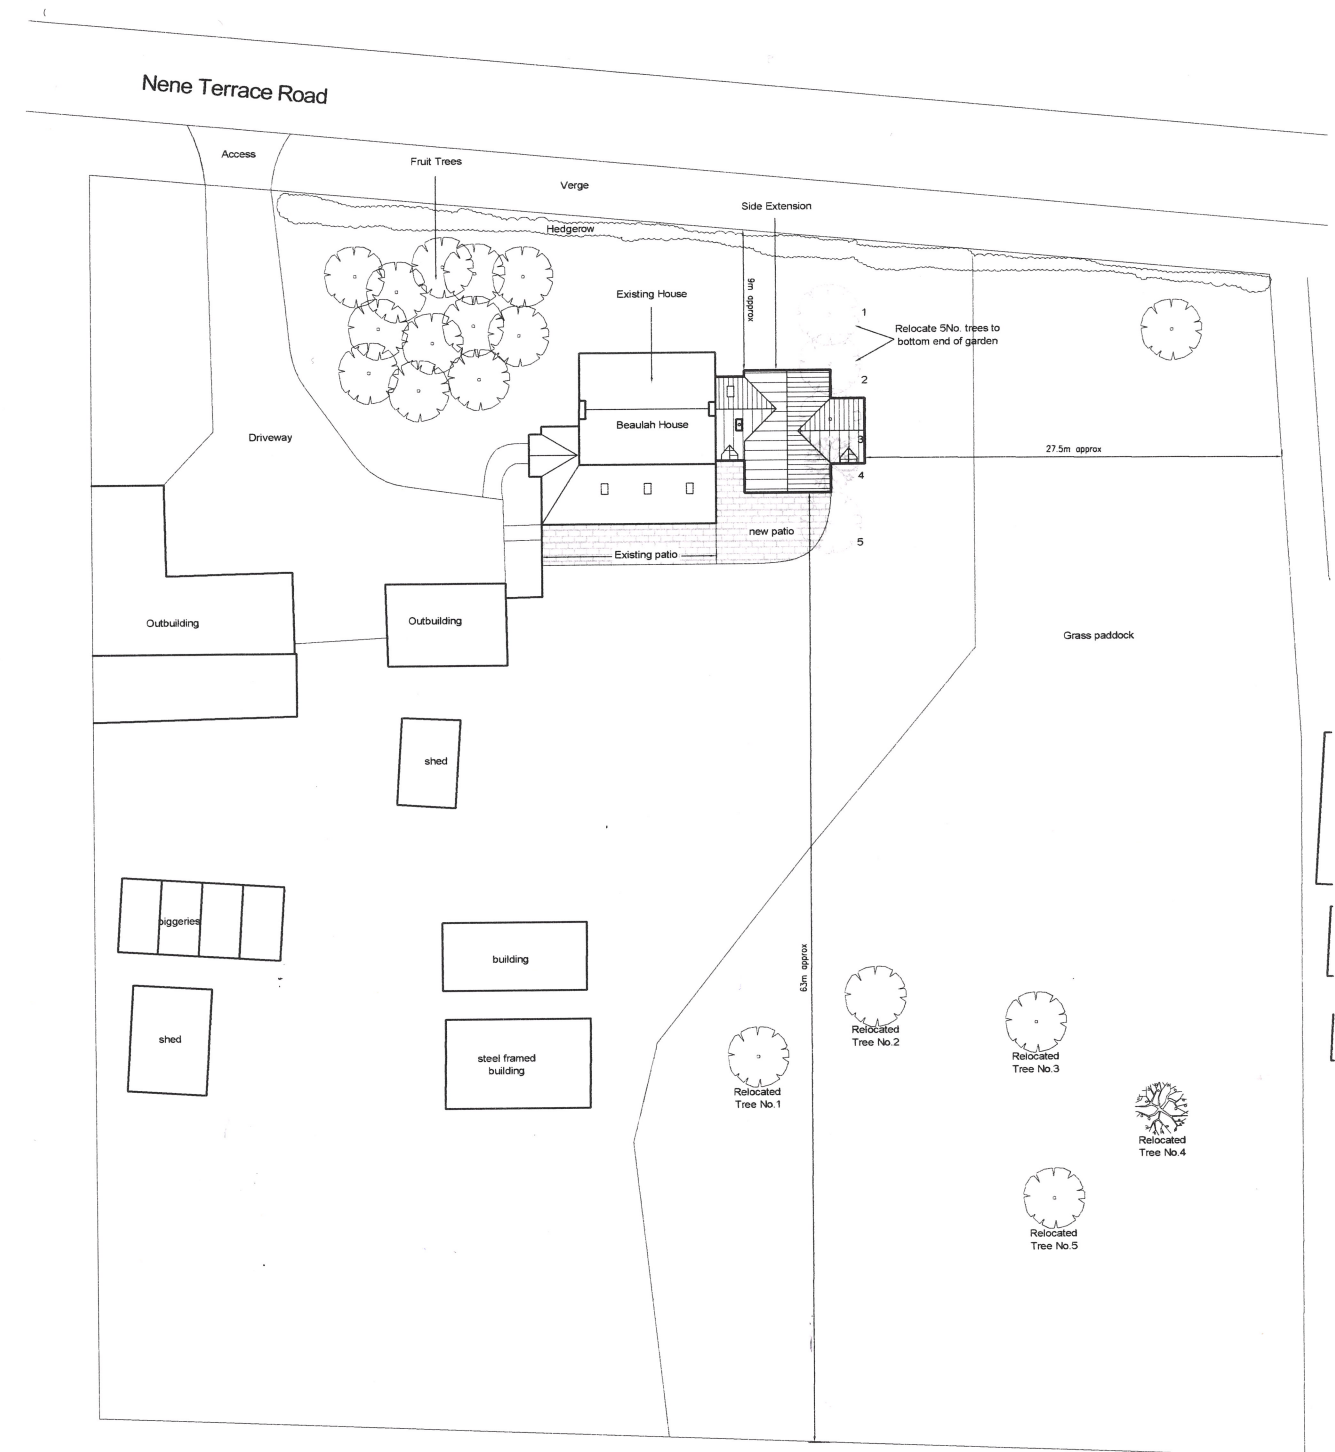


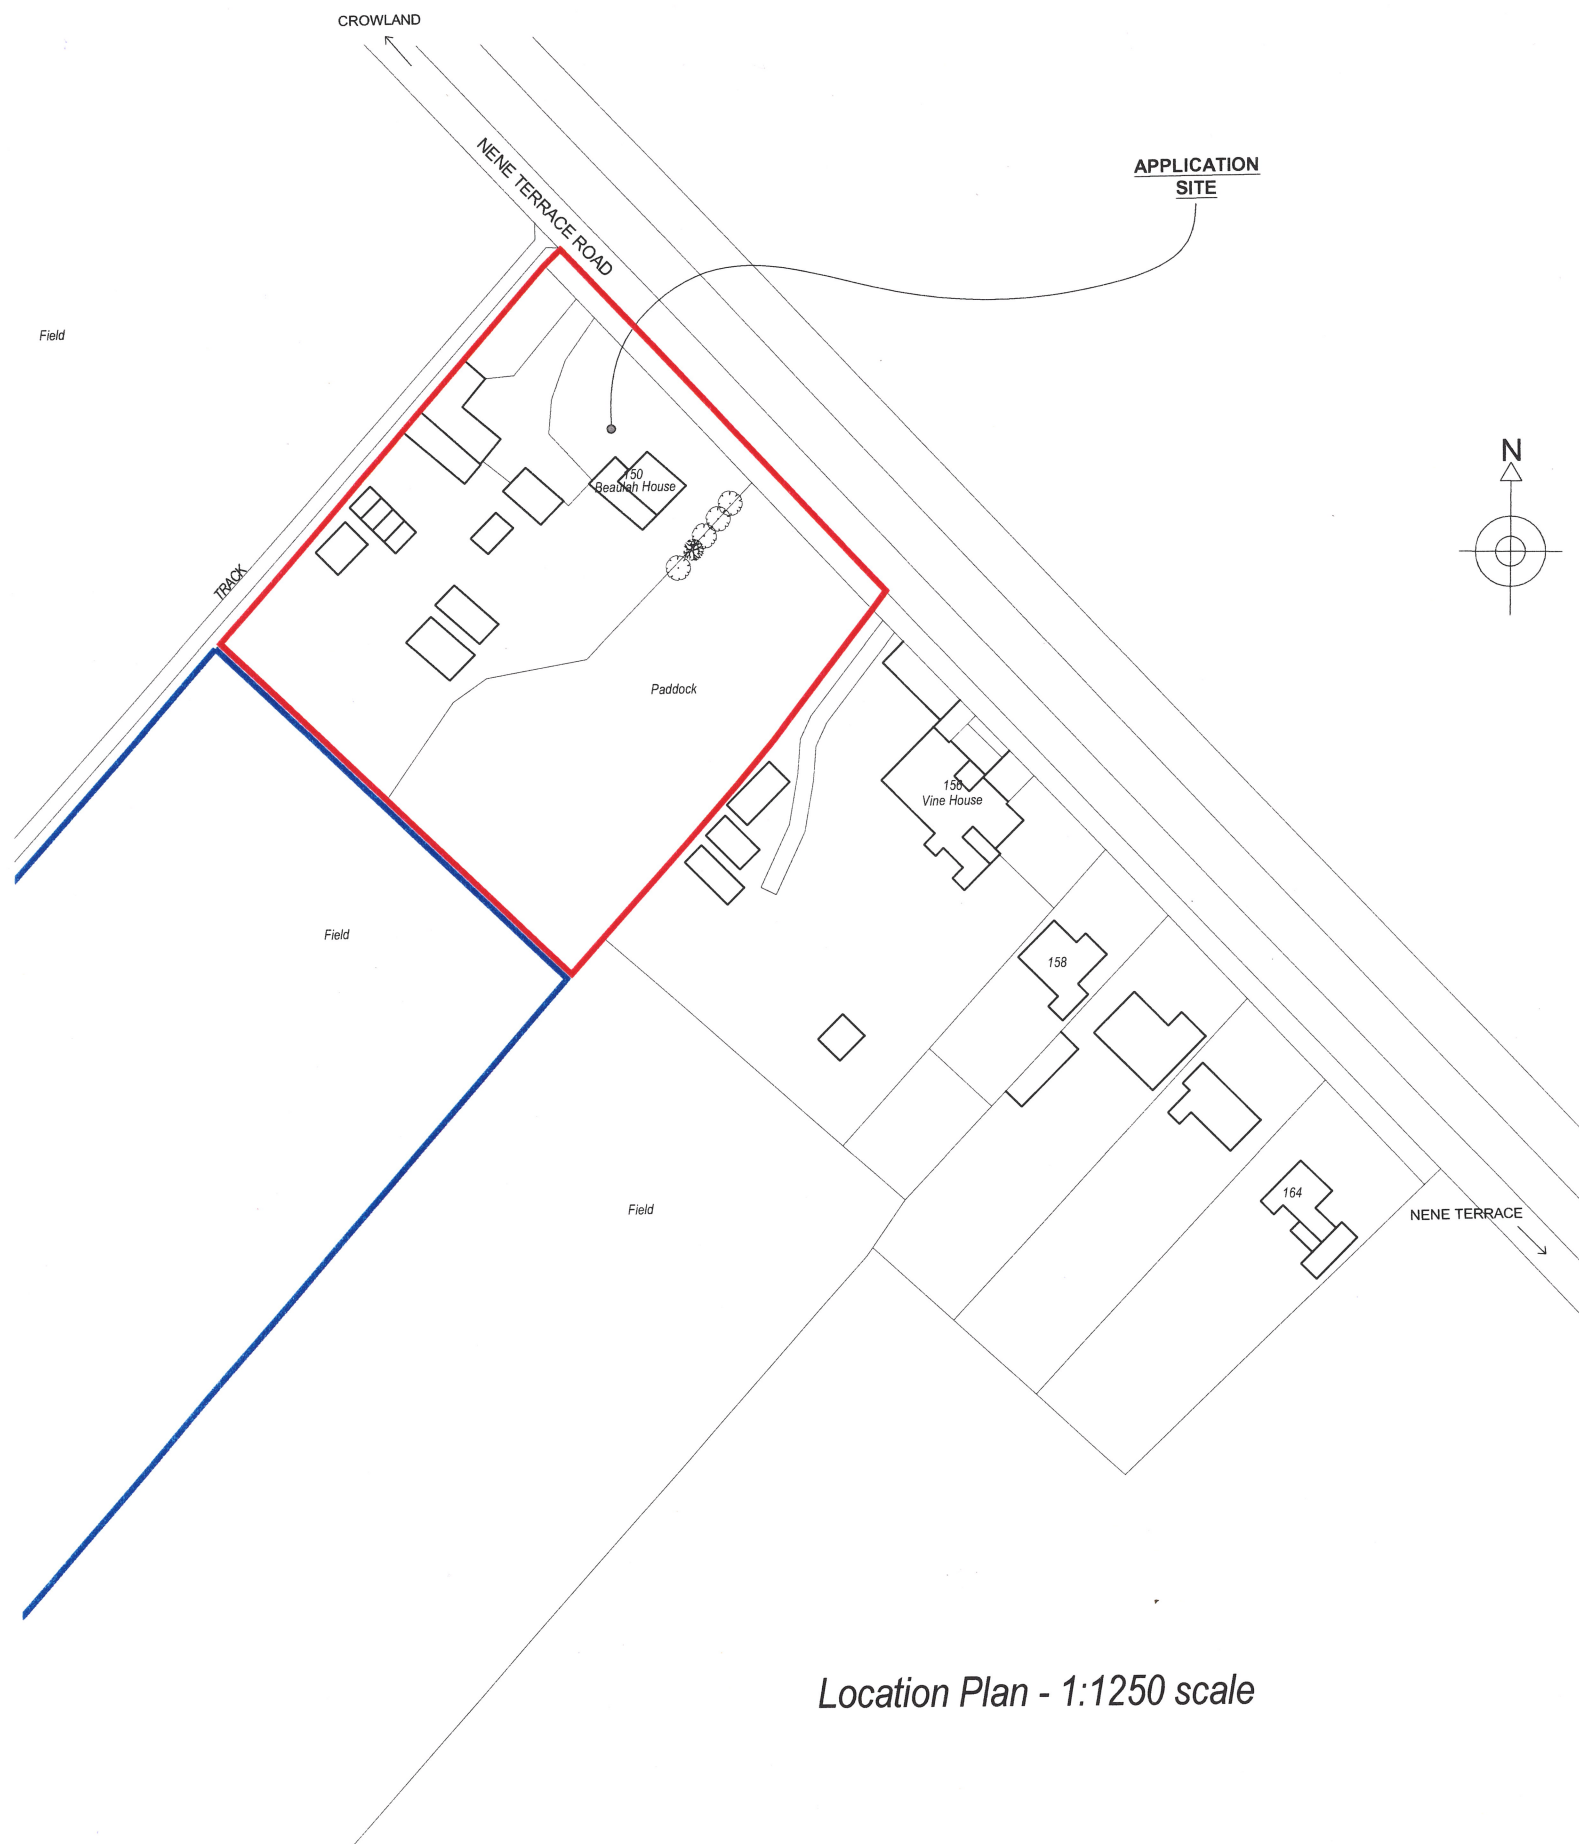

Rev.	Date
Client Mr & Mrs B Hicks	Scale as shown@A3
Project Proposed side extension to existing house at: Beaulah House 150 Nene Terrace Rd Crowland. PE6 0LH	Date March 2019
Title Planning - Location & Block Plan	Drawing No. 003
	Revision