


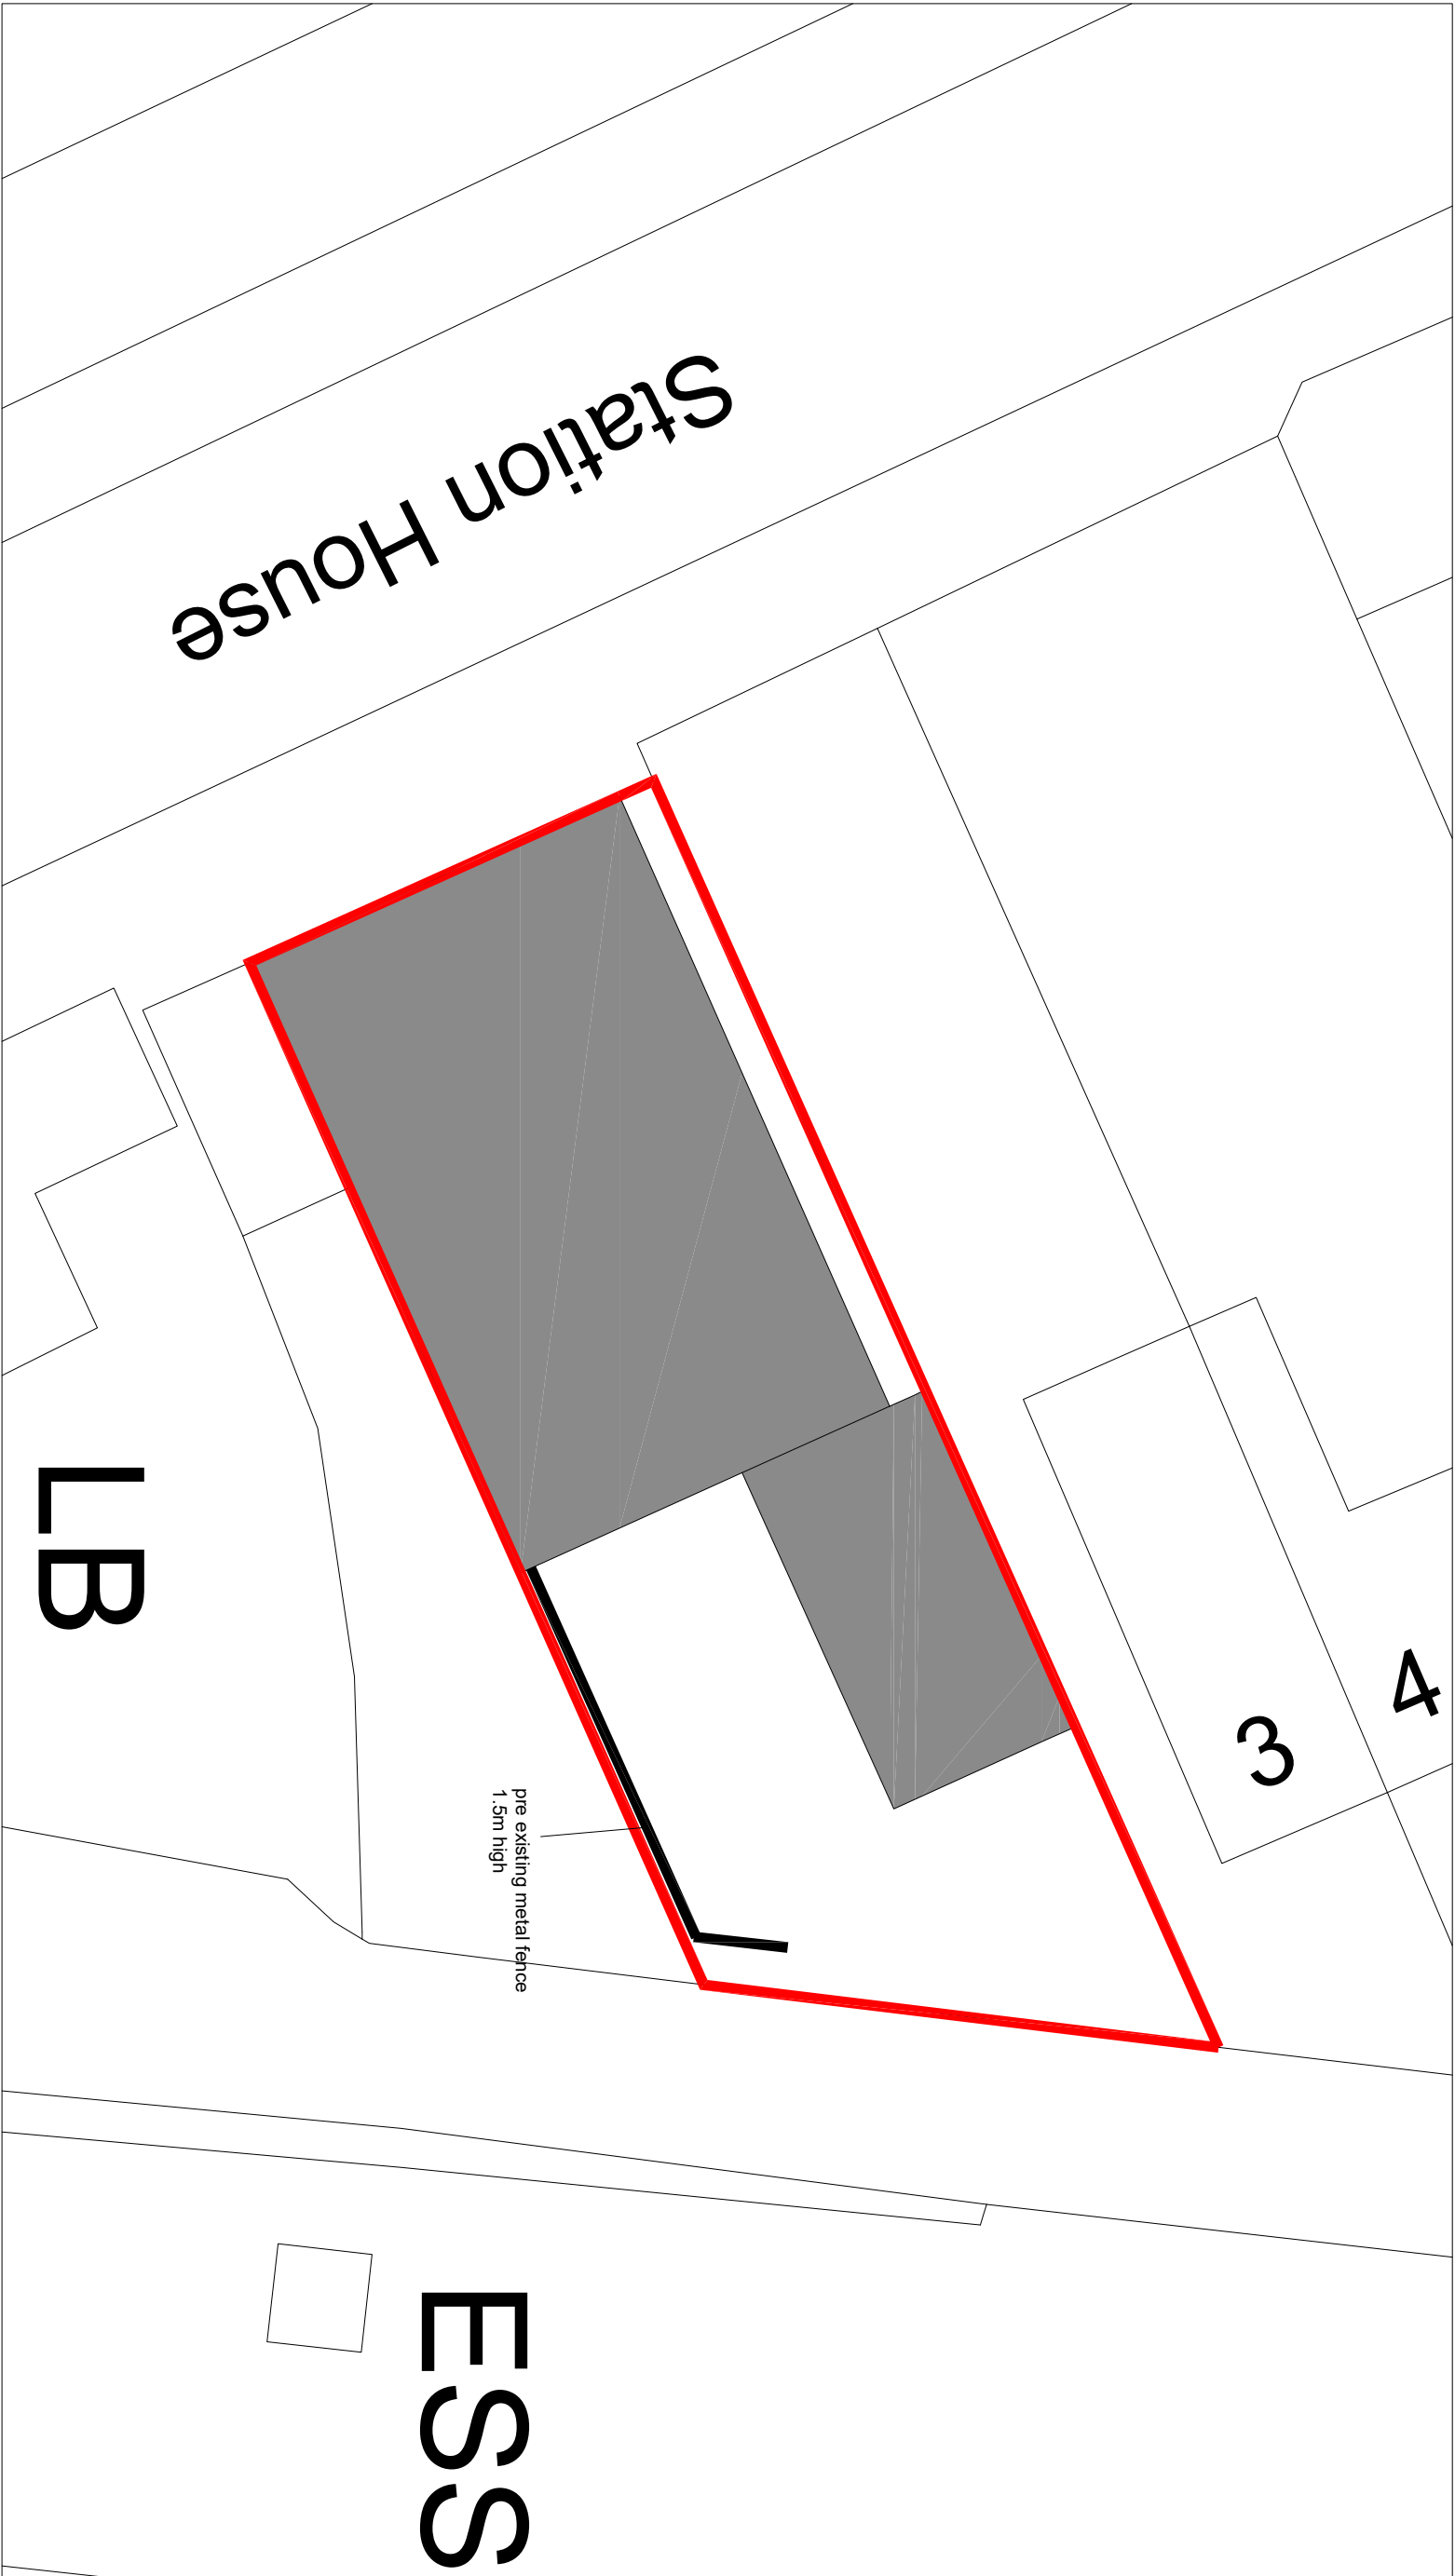

Station House

LB

3
4

ESS

pre existing metal fence
1.5m high

TITLE	PRE EXISTING DRAWINGS	ADDRESS	STATION WORKSHOP, MARTINS LANE POSTLAND, CROWLAND, PE6 0UT
-------	-----------------------	---------	---

CLIENT	Mr. D. SOUREN	SCALE	1:200 @ A3	DATE	JAN 2021
--------	---------------	-------	------------	------	----------

DRAWING NO.	210110/02	REV.	
-------------	-----------	------	--



URBAN REGEN LONDON Ltd.

Tel: 07970 647 449 Fax: 020 8963 9991 Email: urrlondon@qol.com