


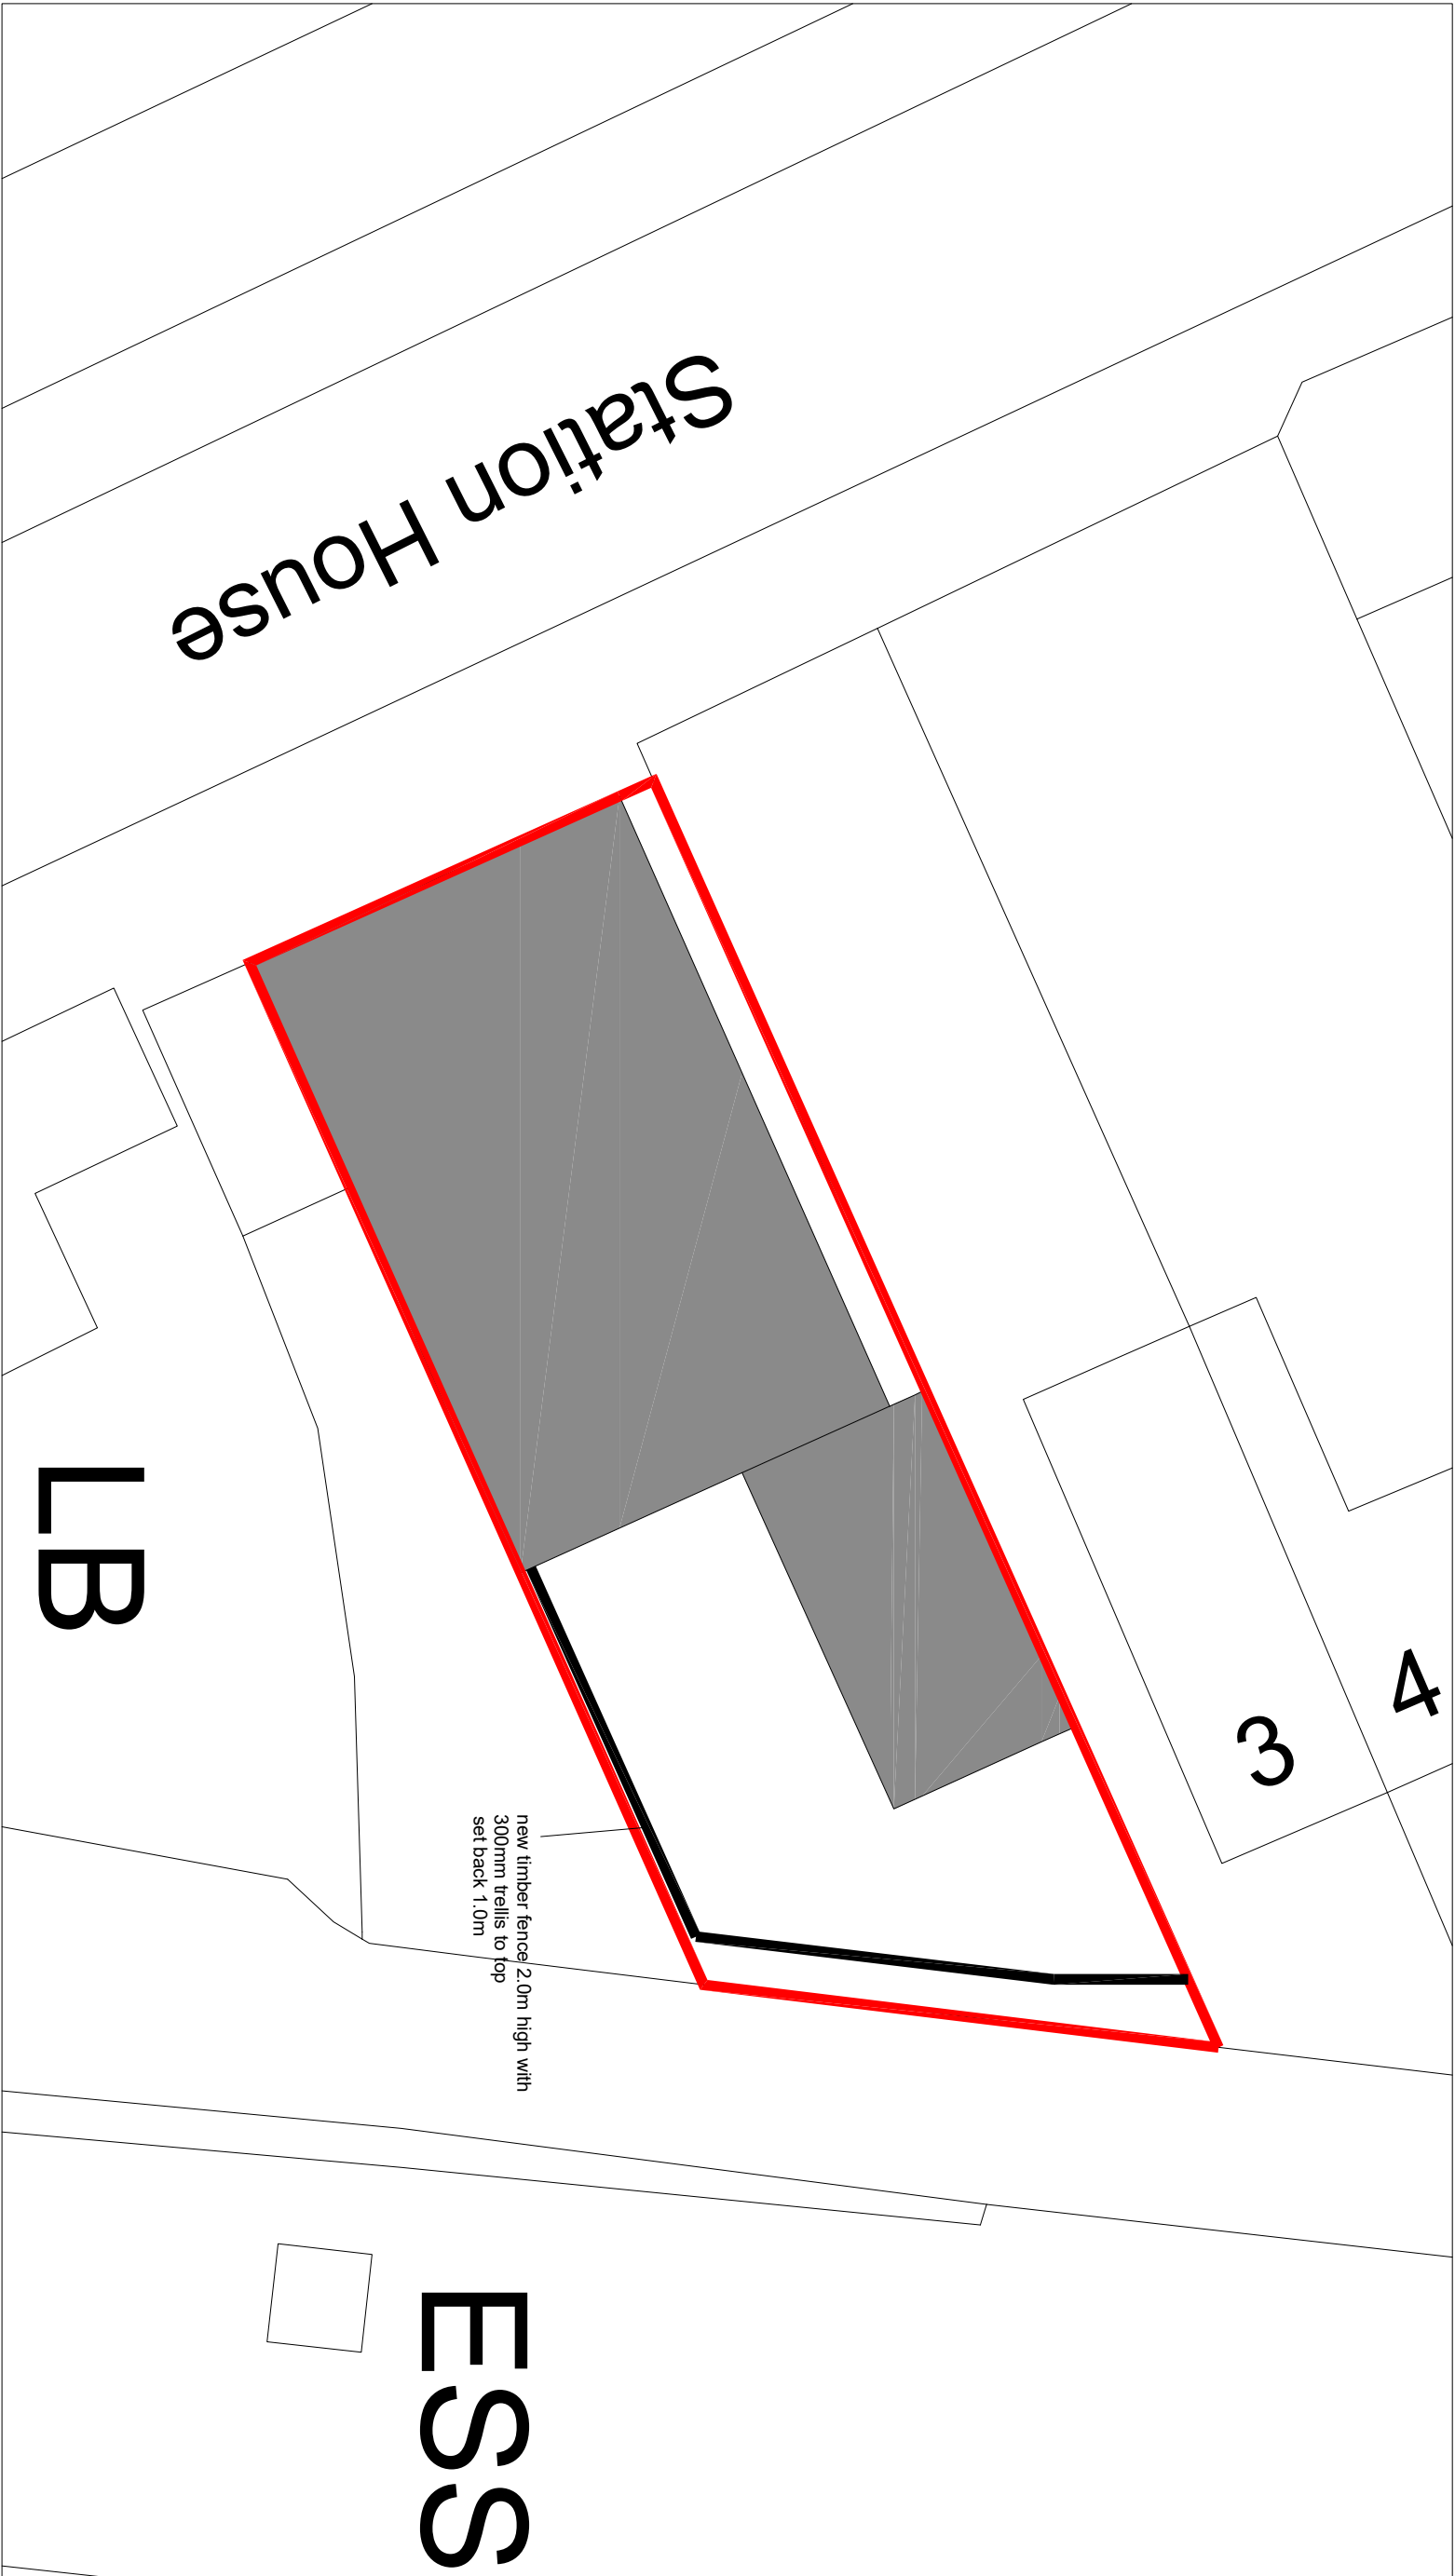

Station House

LB

3
4

ESS

new timber fence 2.0m high with
300mm trellis to top
set back 1.0m

TITLE

EXISTING DRAWINGS

ADDRESS

STATION WORKSHOP, MARTINS LANE
POSTLAND, CROWLAND, PE6 0UT

CLIENT

Mr. D. SOUREN

SCALE

1:200 @ A3

DATE

JAN 2021

DRAWING NO.

210110/05

REV.



URBAN REGEN LONDON Ltd.

Tel: 07970 647 449 Fax: 020 8963 9991 Email: urrlondon@aol.com