




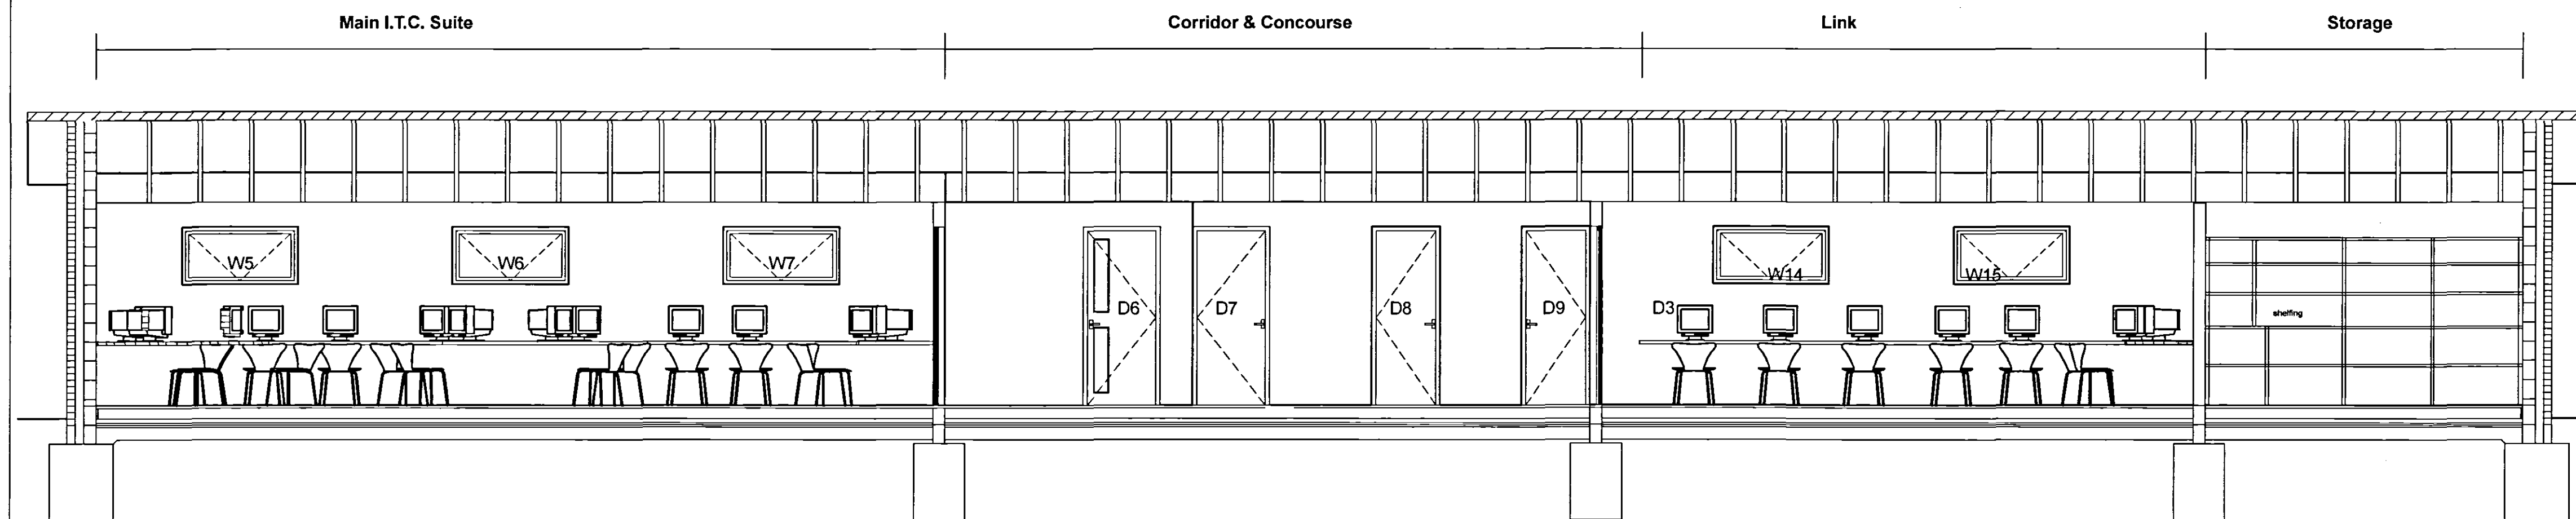


SECTION AA

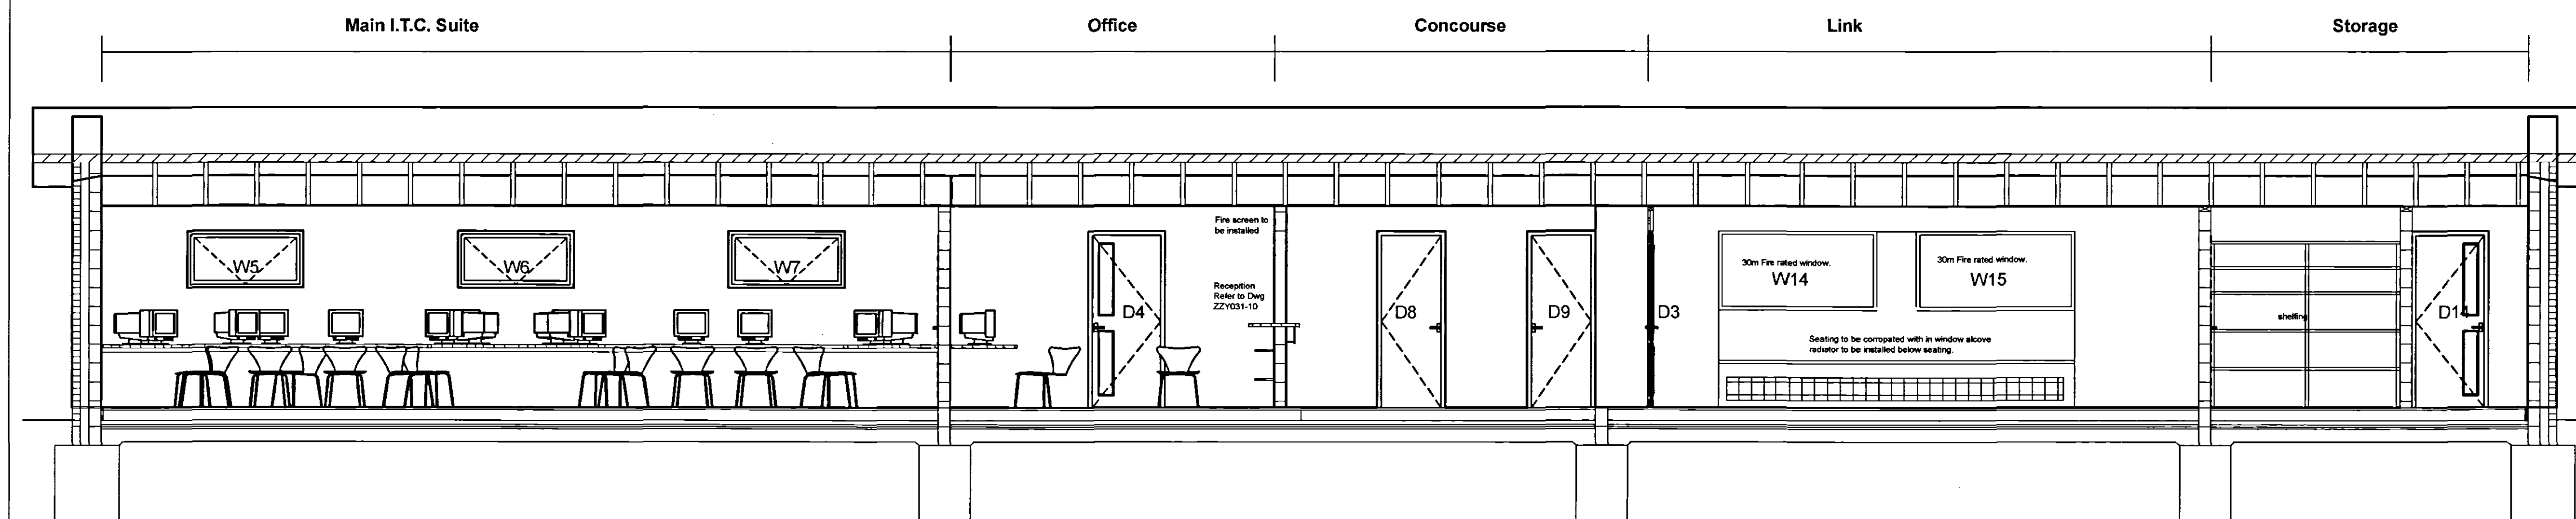


SECTION BB

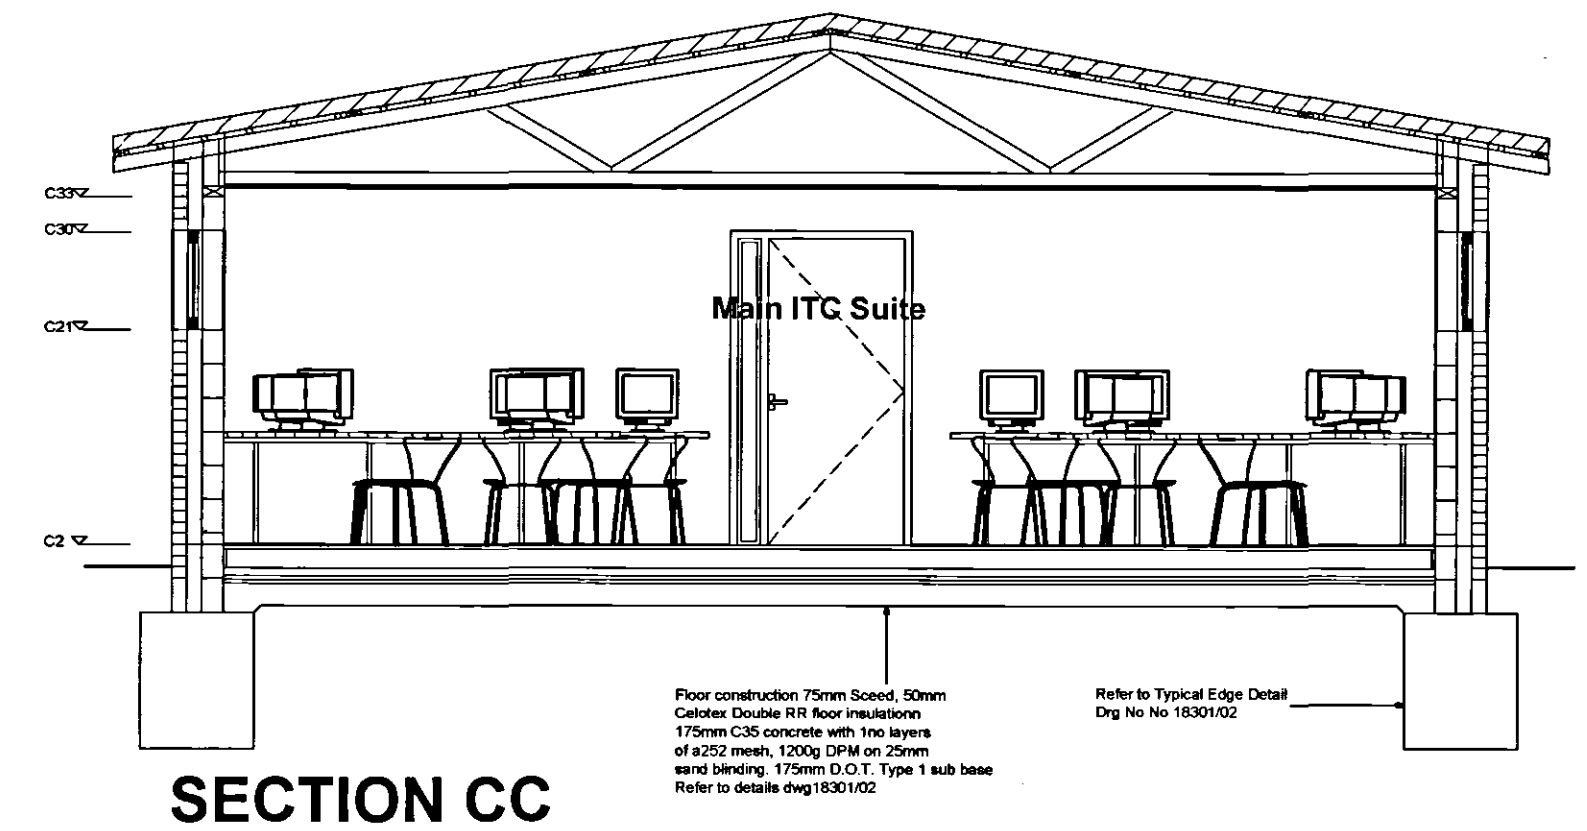

SECTION CC

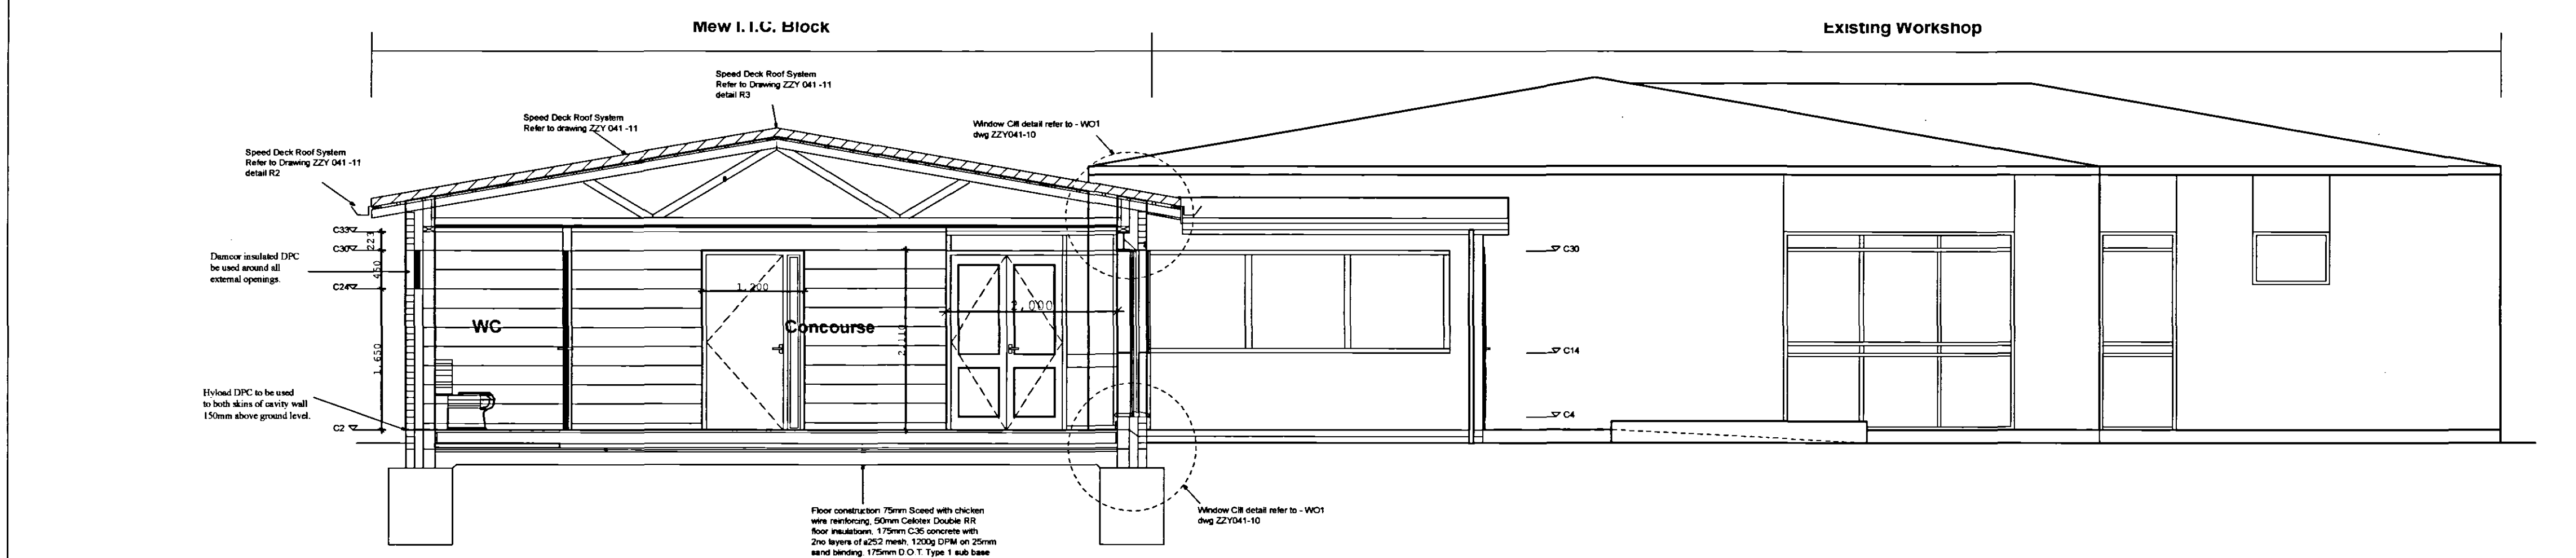

SECTION EE

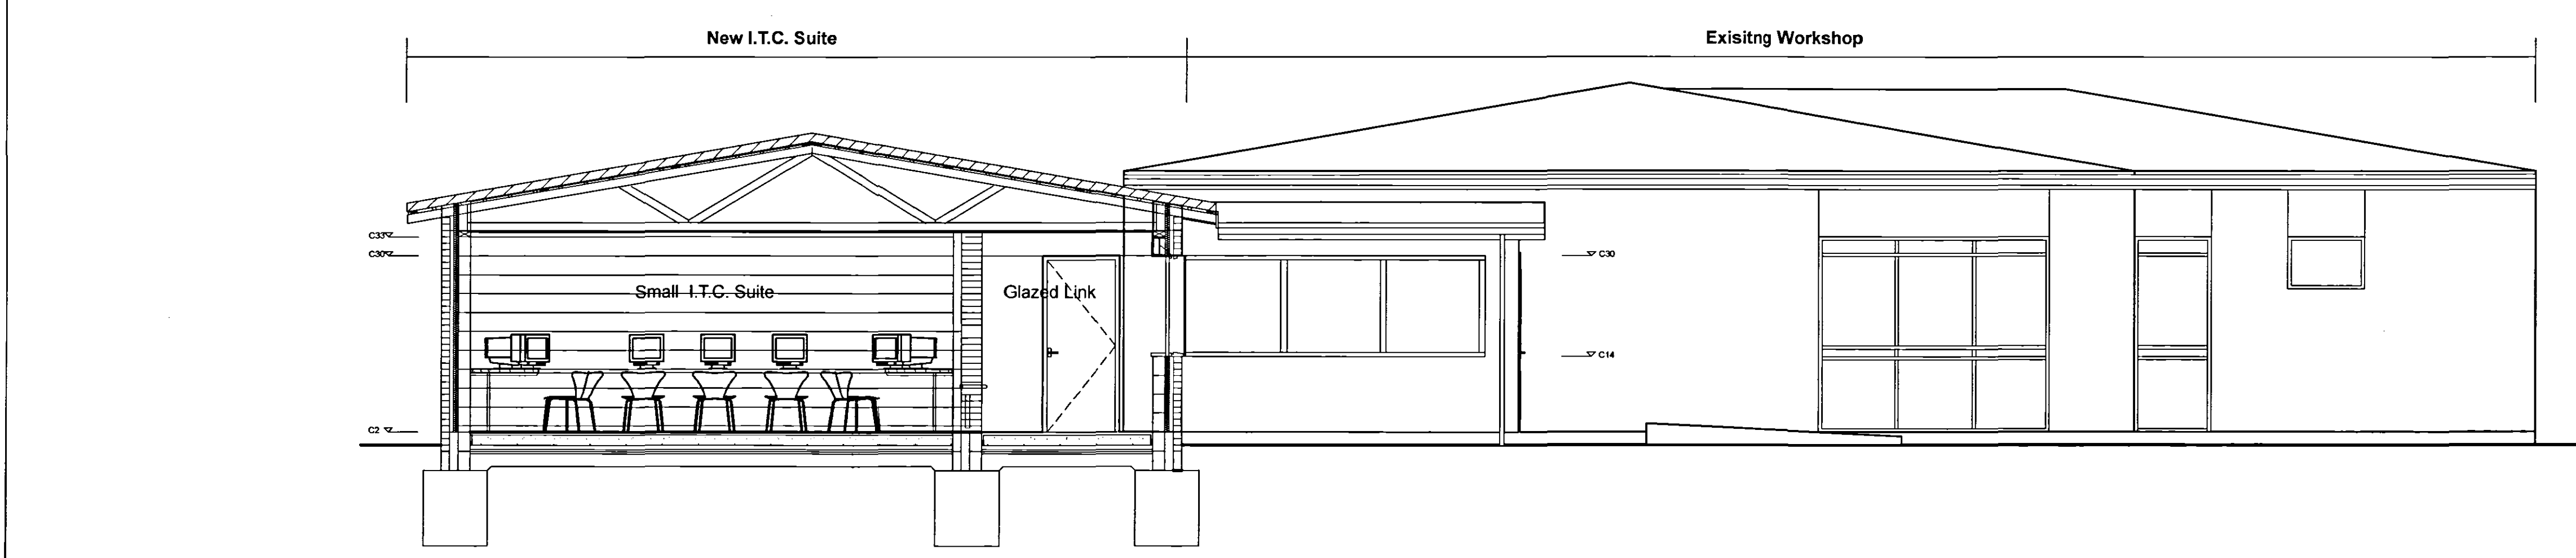

SECTION FF


Lincolnshire
County Council
22 NOV 2007
Planning &
Conservation

All Dimensions and Levels to be verified on site.
Only Figured Dimensions to be used.
Do not scale this drawing.
Any discrepancies to be notified to the originator
of this drawing immediately.
If in doubt, ask.
This drawing is the property of Hyder Business
Services.
Copyright is reserved by them and the drawing is
issued on the condition that it is not copied,
reproduced, retained, or disclosed to any
unauthorised person, either wholly or in part
without the consent in writing of Hyder Business
Services.

Rev.	Date	Description	By	Chk'd
A00	28/02	Information Added	MGB	DJT

DETERMINED
PLAN

SHDC
Planning & Development
- 9 JAN 2008
Ref: 0032108

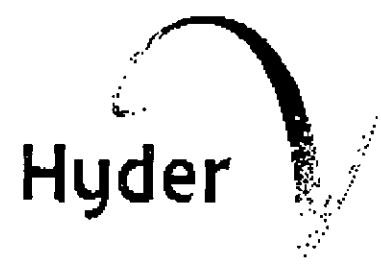

Hyder Business Services
Orchard House, Orchard Street
Lincoln LN1 1ZA
Tel: 01522 552621 Fax: 01522 552611

Client
EDUCATION SERVICES
LINCOLNSHIRE COUNTY COUNCIL

Project
CROWLAND ST GUTHLAC SCHOOL

Drawing Title
ELEVATIONS & SECTIONS

Drawn By
Lee Gillett

Scale
See Drawings

Project No. Drawing No. Revision
D533A 14