
Ordnance Survey®

OS Sitemap®

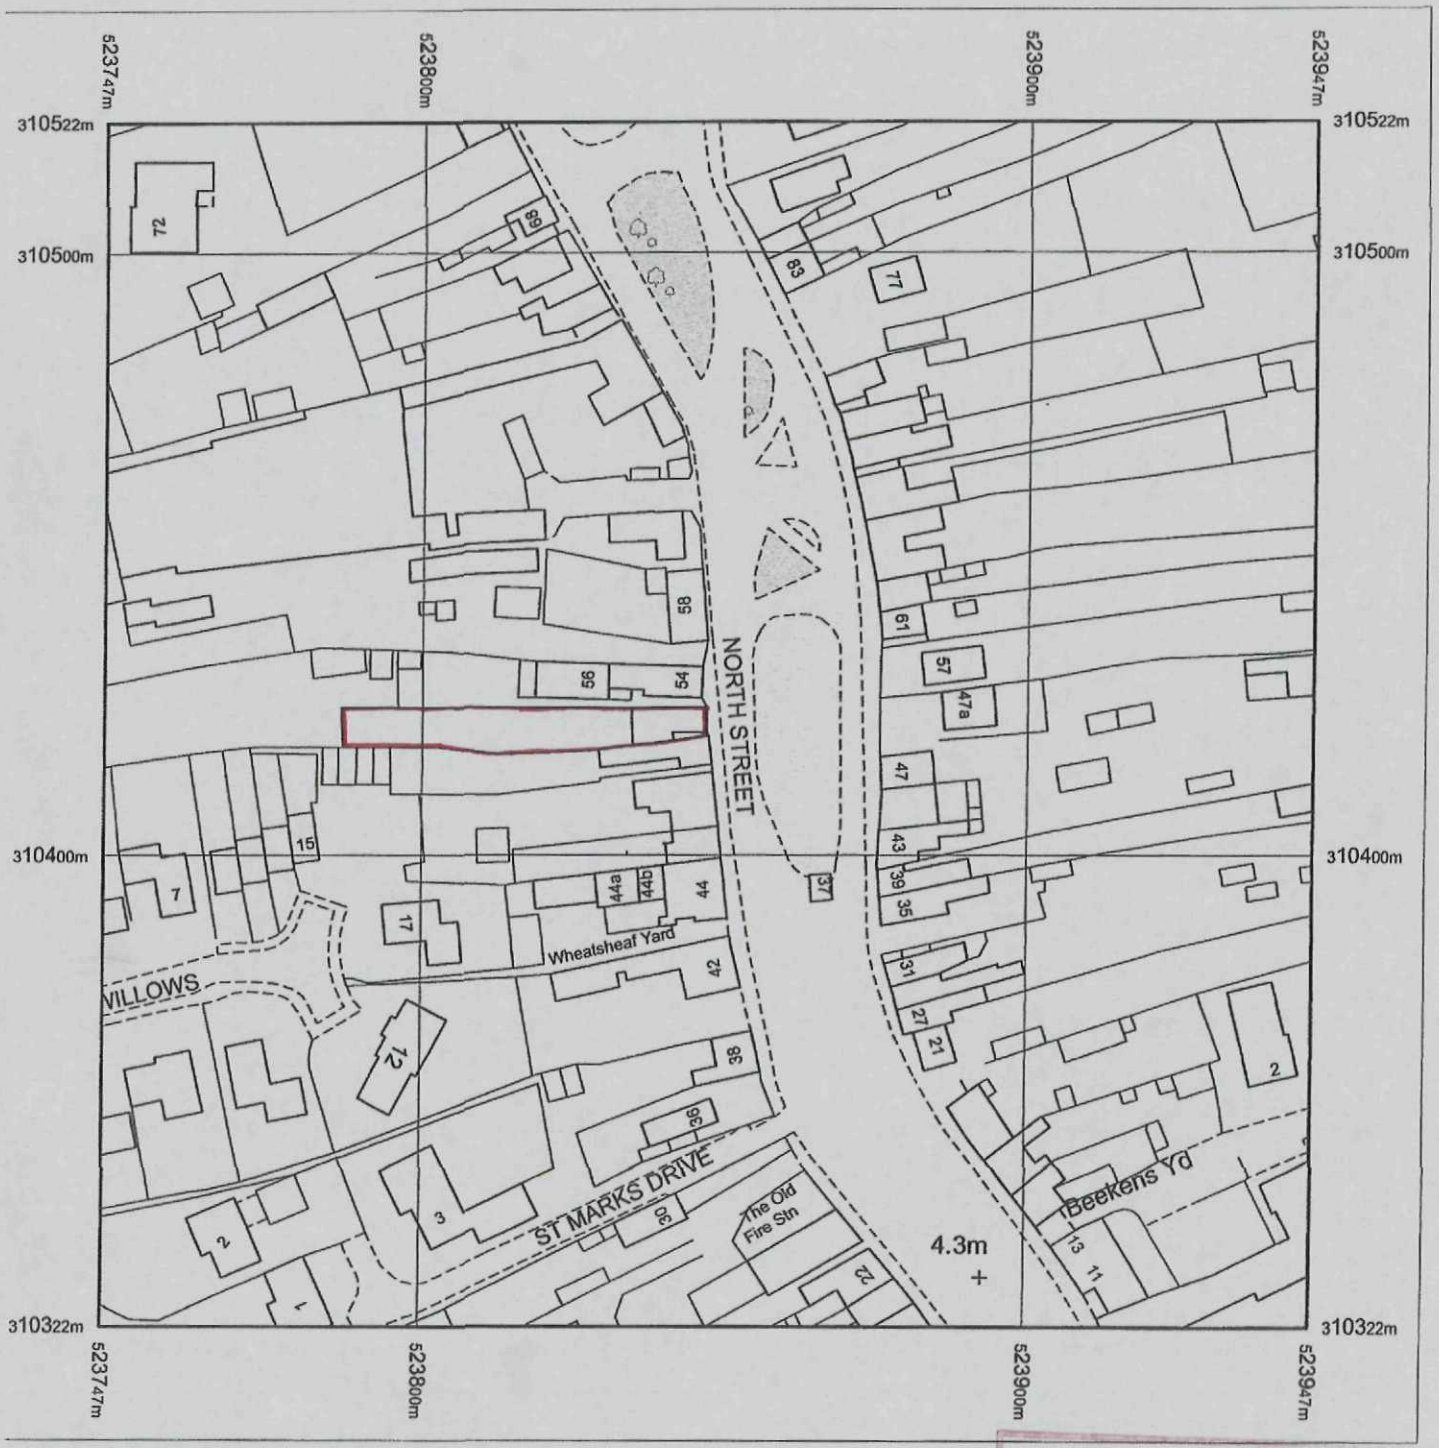

oduced 09.01.2009 from the Ordnance Survey National ıographic Database and incorporating surveyed revision ailable at this date. © Crown Copyright 2009.

:production in whole or part is prohibited without the or permission of Ordnance Survey.

dnance Survey, the OS Symbol and OS Sitemap are gistered trademarks of Ordnance Survey, the national ıpping agency of Great Britain.

e representation of a road, track or path is no idence of a right of way.

e representation of features as lines is no evidence a property boundary.

rt or all of this OS Sitemap is enlarged from mapping oduced at one or more of the following scales: 1:1250

Metres
0 20 40
Scale 1:1250

Supplied by: **Bookmark Spalding Ltd**
Serial number: 00072600
Centre coordinates: 523847 310421.75

Further information can be found on the OS Sitemap Information leaflet or the Ordnance Survey web site:

DETERMINED PLAN

SHDC
Planning & Development
15 JAN 2009
Ref: 0035/09