



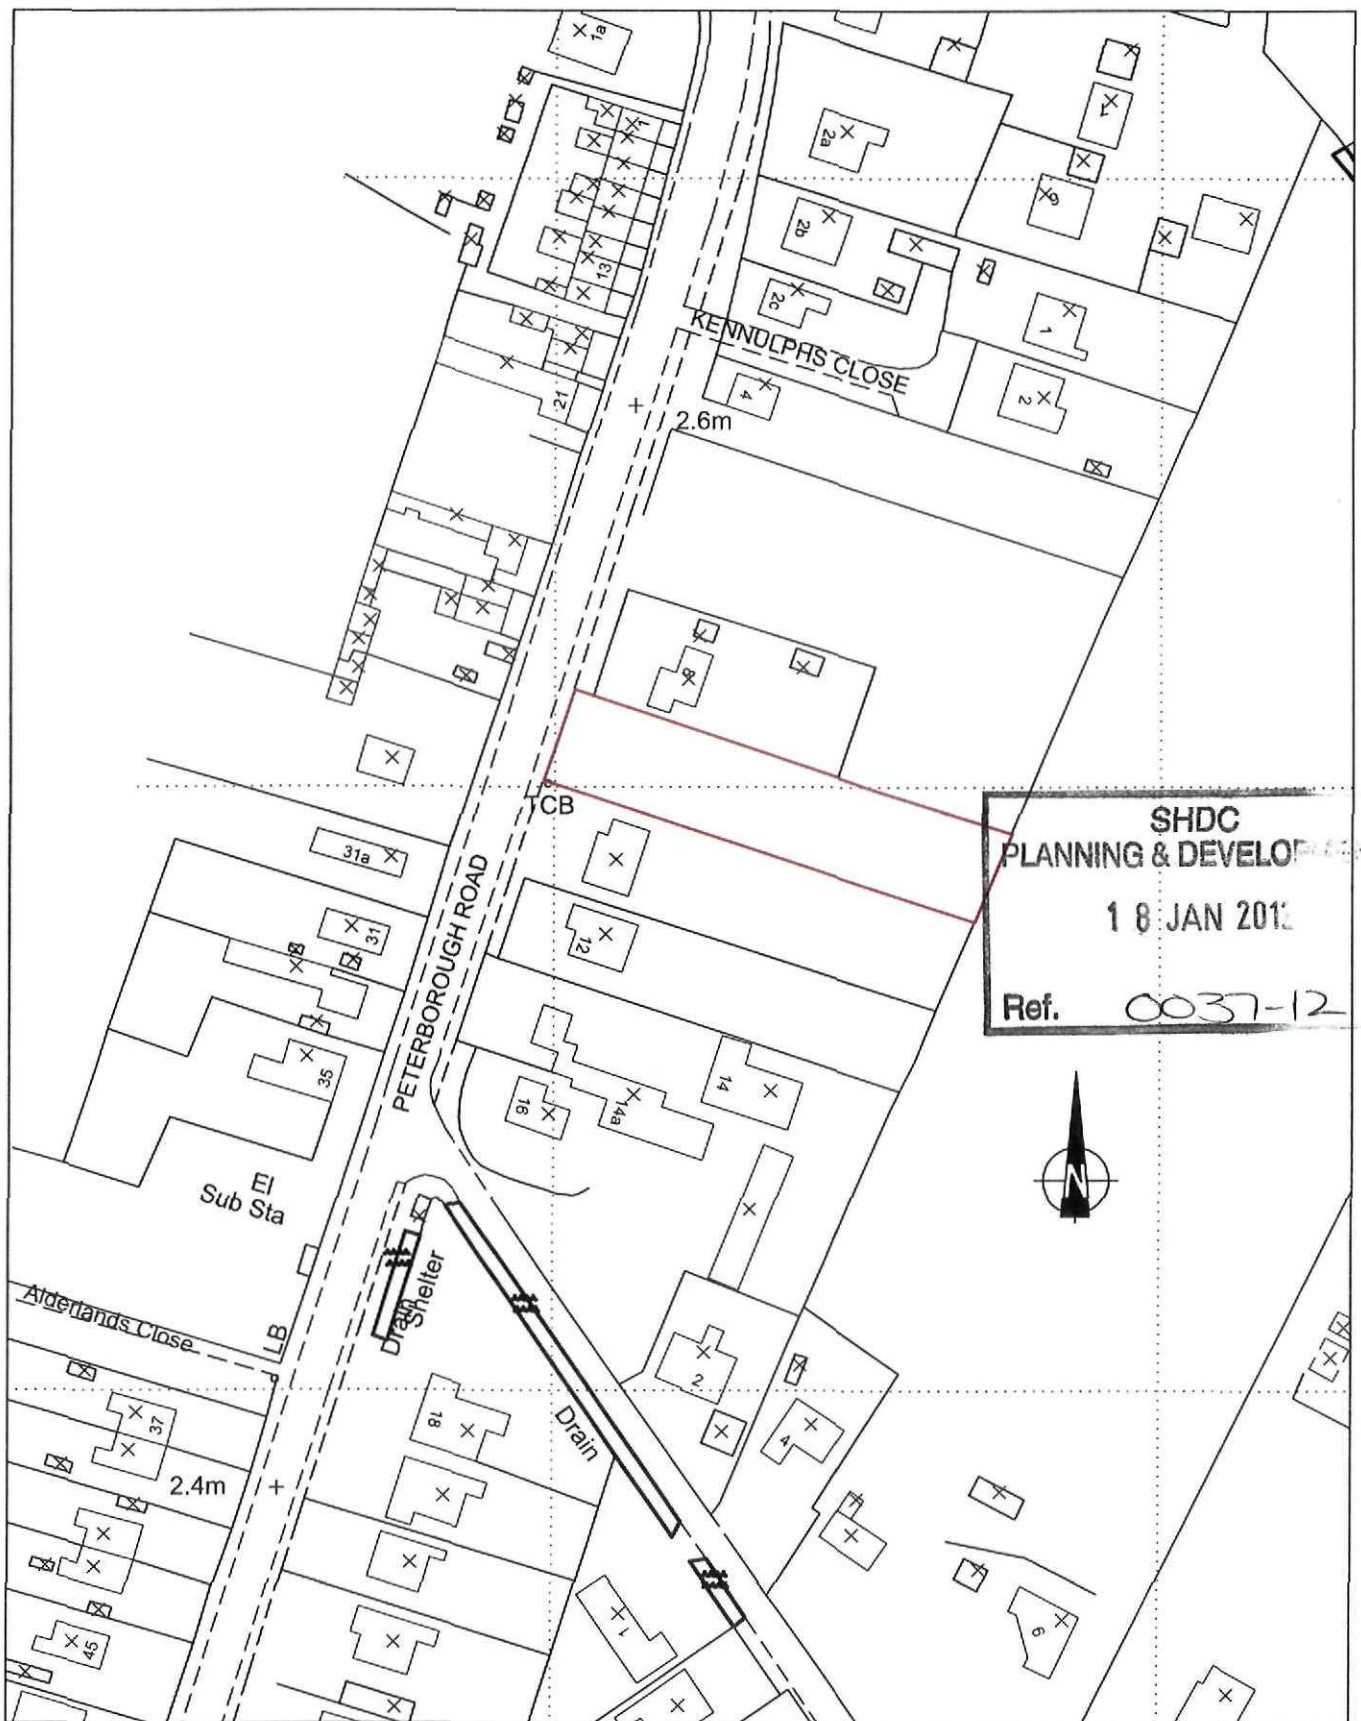

SHDC
PLANNING & DEVELOPMENT
18 JAN 2012
Ref. 0037-12

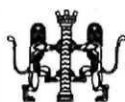

Louise Michele Cooper - Architect
11 Main Street
Lyddington
Rutland
LE15 9LR



Tel/Fax 01572 820185
Mobile 07985 943743

Client:
Larkfleet Homes
Title:
**Land adjacent to No. 10
Peterborough Road
Crowland**

Drawing:
Location Plan

Scales: 1:1250	Sheet Size: A4	Date: 29/06/09	Drawn: LMC
Drawing Number: 204-SK-01			Rev:

Do not scale off or measure from this drawing.
All discrepancies should be reported to the architects. This drawing should
be read in conjunction with the specification and standard details.
All intellectual property rights are the copy right of Louise M Cooper RIBA ©

Revisions: