

See Drawing 437.LD.02

Do not scale directly from this drawing. All discrepancies are to be brought to the attention of the below office.

The copyright to this drawing is owned by Studio 11 Architecture.

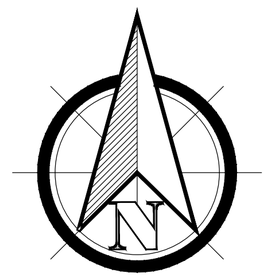

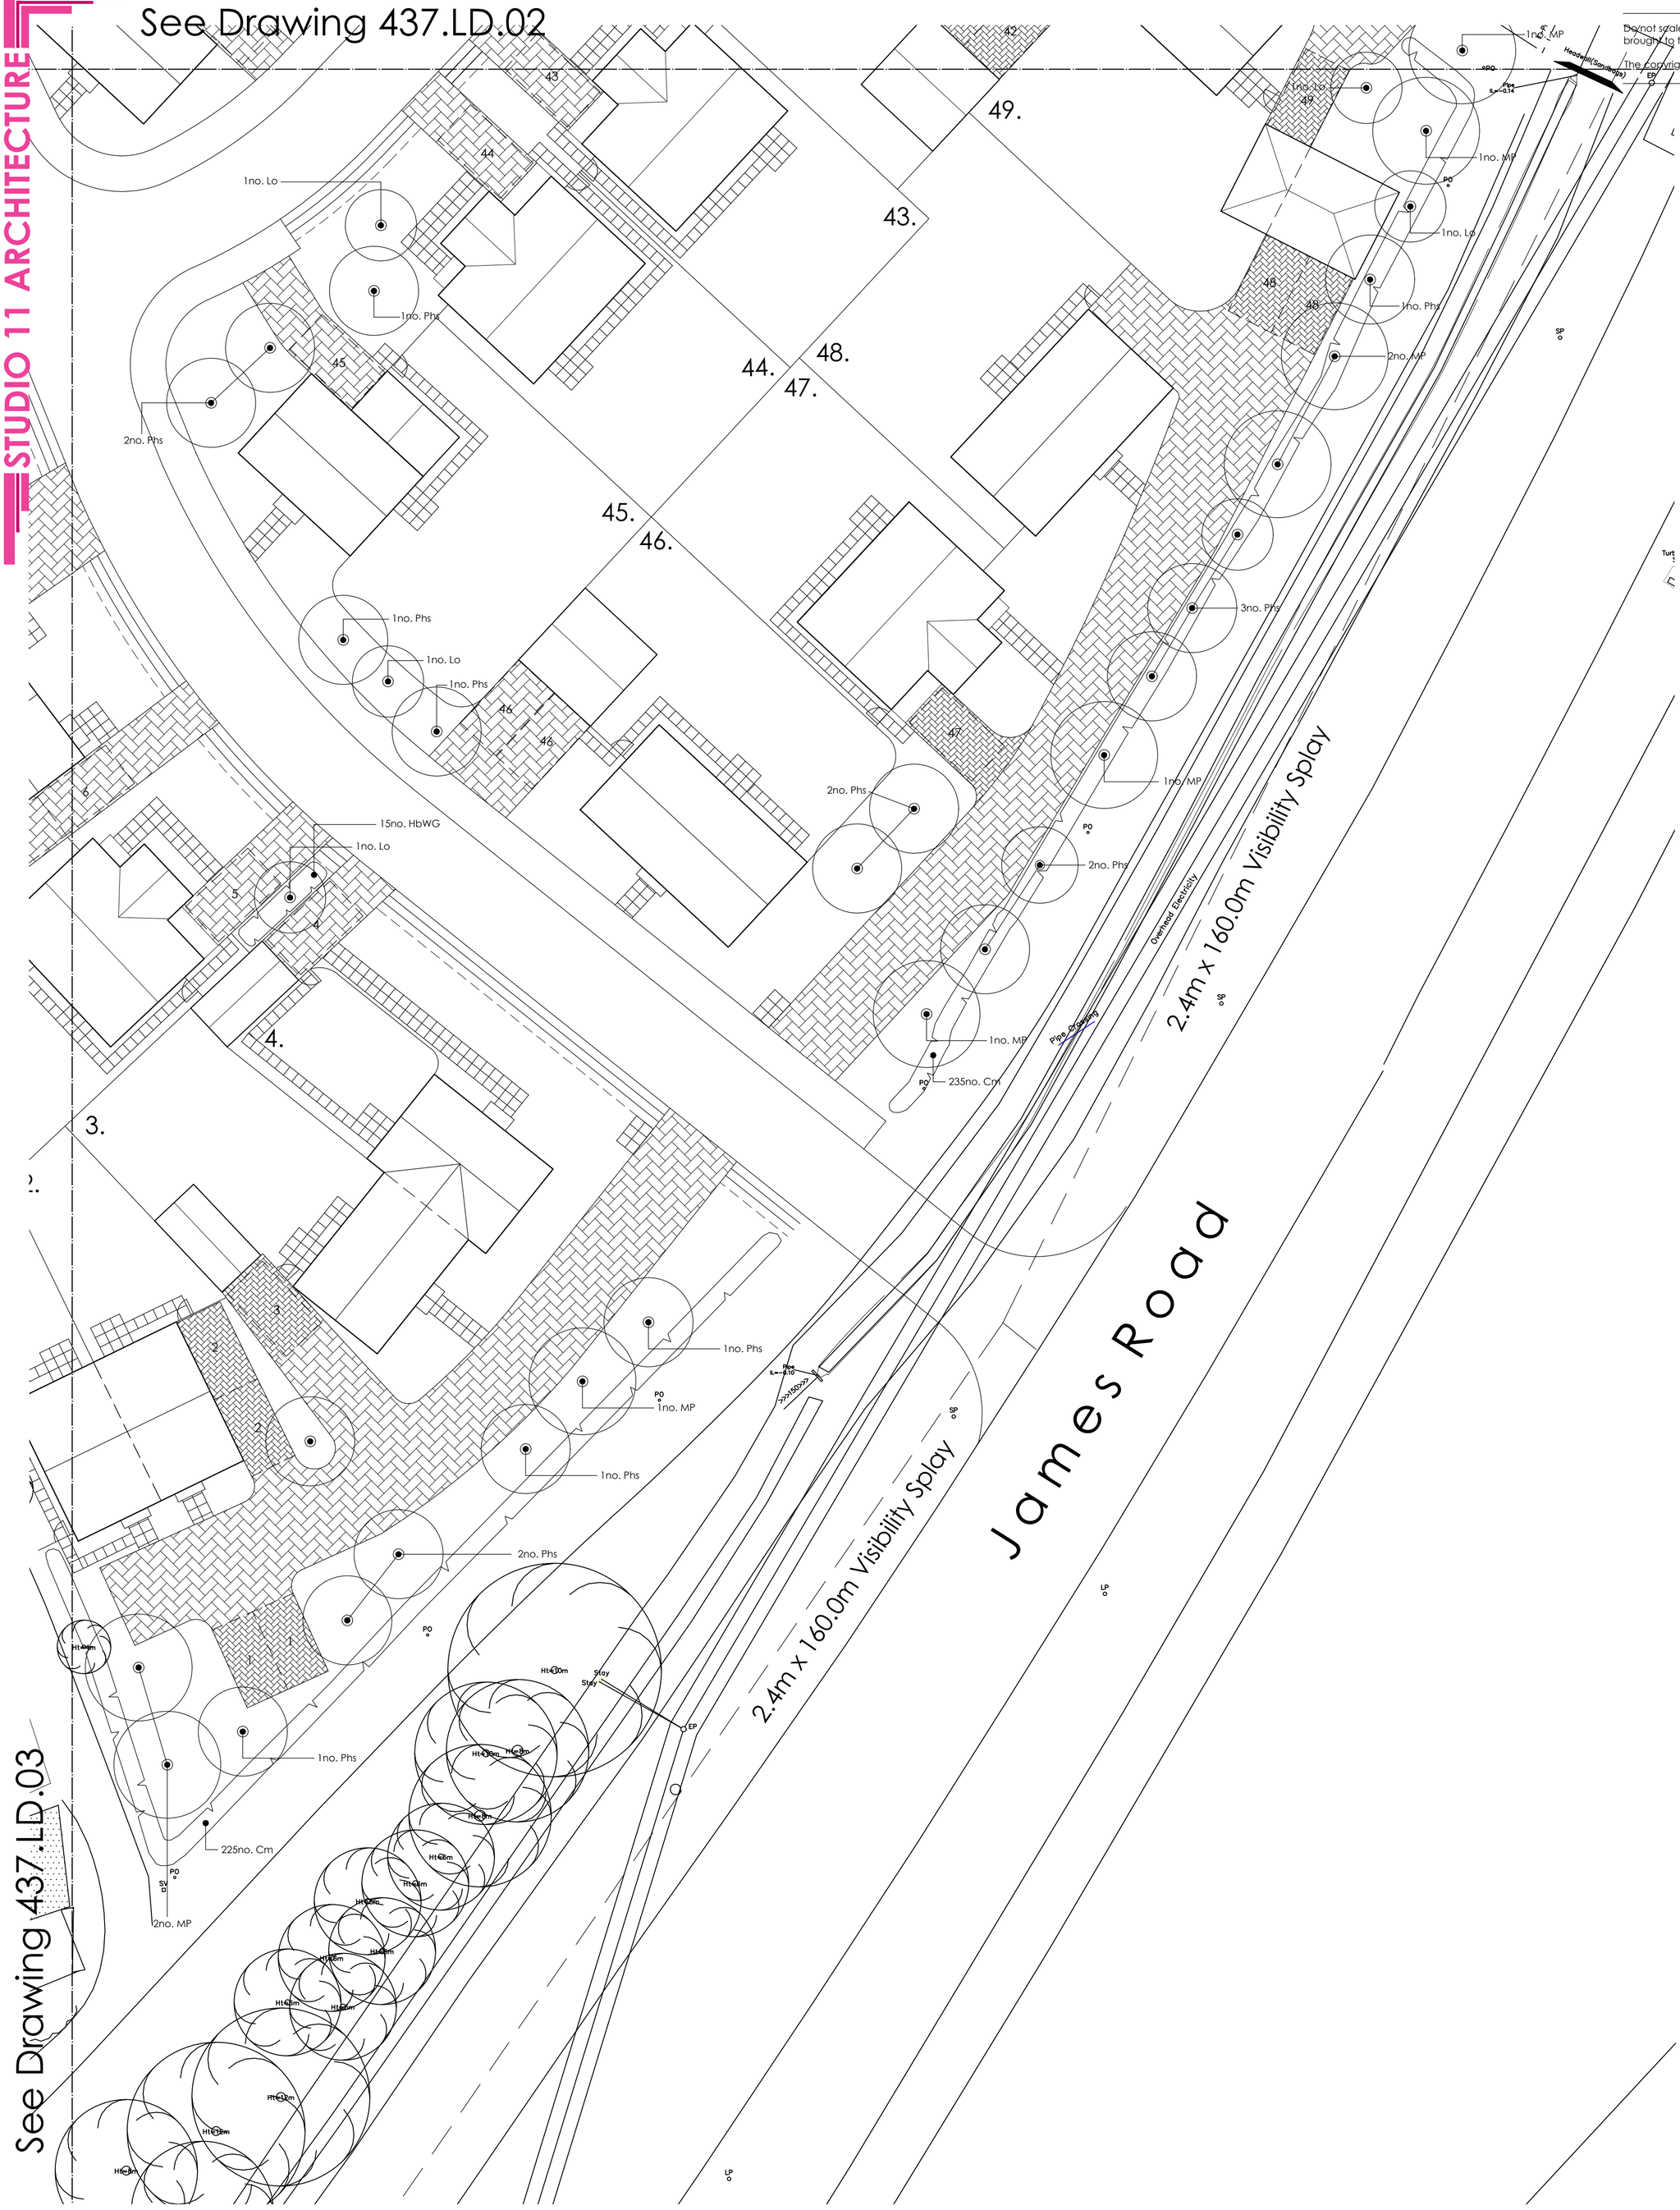

KEY

- Existing tree/ landscaping to be retained
- Proposed Tree
- Proposed hedge
- Proposed shrub planting
- Specimen Shrub
- 600mm x 600mm buff riven paving slabs to rear
- 2 x 600mm x 600mm buff riven paving slabs to front
- Patios
- Light Grey Block Paving
- Charcoal Block Paving
- Bin 'laydown' Areas

TREES

	Species	Girth	Type	Overall Height	Root Condition	No.
MP	Malus 'Profusion'	12-14	BRx2	400-500	Bare Root	8
PhS	Prunus hillieri 'Spire'	12-14	BRx2	400-500	Bare Root	16
Lo	Liquidambar Orientalis	12-14	BRx2	400-500	Bare Root	5

HEDGE PLANTING

	Species	No. Breaks	Type	Overall Height	Root Condition	Plant Spacing	No.
Cm	Crataegus monogyna	Multi	3L	15 - 30	Container	300mm c/c	460

GENERAL PLANTING

	Species	No. Breaks	Type	Overall Height	Root Condition	No.
HbWG	Hebe brachysiphon 'White Gem'	5 - 7	3L	15 - 30	Container	15

Specification Notes:

1. **General Notes**
   - All planting and seeding to be carried out to BS 3936.
2. **Tree Planting**
   - Excavate tree pits to the following sizes:

     Semi mature trees - 2100 x 2100 x 900mm depth
     Extra heavy standard trees - 1500 x 1500 x 900mm depth
     Heavy standard trees - 1500 x 1500 x 900mm depth
     Standard trees - 900 x 900 x 900mm depth

   - Retain topsoil for re-use and remove subsoil from site to designated subsoil heaps.
   -- Backfill trees with 80 litres of tree planting compost incorporated into topsoil.
   -- Tree support - Semi-mature, Extra heavy standard and Heavy standard trees to be supported by means of underground guying. Rootballed standard trees to be double staked and bareroot standard trees to be single staked. All trees to be secured to tree stakes with appropriate tree ties and spacers.
   -- Mulch trees to 75mm depth with 'Bark Nuggets' over area of tree pit.
   -- Check stakes, ties and spacers regularly to prevent damage to tree trunks and remove when trees are judged to be well established and self supporting.
3. **Hedge Planting**
   - Cultivate 500mm wide strip 300mm deep and plant in a single row unless otherwise stated at the spacings specified in the plant schedule.
4. **Groundcover and Shrub Planting**
   - Cultivate all shrub planting areas to a depth of 300mm and plant shrubs in positions shown.
   - Mulch shrub beds with 75mm 'Bark Nuggets'.
   -- Maintain all planting areas in a weed free condition by appropriate herbicide treatment as necessary until ground is covered by new planting. Hand weed tall weeds as necessary and maintain a tidy appearance.
5. **Grass Seeded Areas**
   - Cultivate to a depth of 150mm and prepare ground in accordance with specification. Sow seed mix Johnsons's 'J4' grass seed mix at a rate of 25g/sq.m.

REVISION DATE DRAWN DESCRIPTION

STUDIO11 architecture

THE BOATHOUSE, HARBOUR SQUARE,
NENE PARADE, WISBECH,
CAMBRIDGESHIRE. PE13 3BH

T: 01945 467339
E: design@studio11architecture.co.uk
W: www.studio11architecture.co.uk

CLIENT Seagate Homes Ltd

PROJECT Proposed residential development at Land off James Road, Crowland

DRAWING Landscaping Details 4 of 4

DRAWN	PROJECT DESIGNER	PROJECT DIRECTOR
LAR	LAR	KB

DATE	SCALE	PAPER SIZE
17.12.2018	1:200	A1

DRAWING NUMBER 437.LD.P.04

Working in partnership with **Ralph Charman Associates** & **Eleven Consultants**

PLANNING APPLICATION