


All Dimensions and Levels to be verified on site.
Only Figured Dimensions to be used.
Do not scale this drawing.
Any discrepancies to be notified to the originator
of this drawing immediately.
If in doubt, ask.
Copyright is reserved by them and the drawing is
issued on the condition that it is not copied,
reproduced, retained, or disclosed to any
unauthorised person, either wholly or in part
without consent.

SHDC
Planning & Development
19 JAN 2009
Ref: 0045109

DETERMINED
PLAN

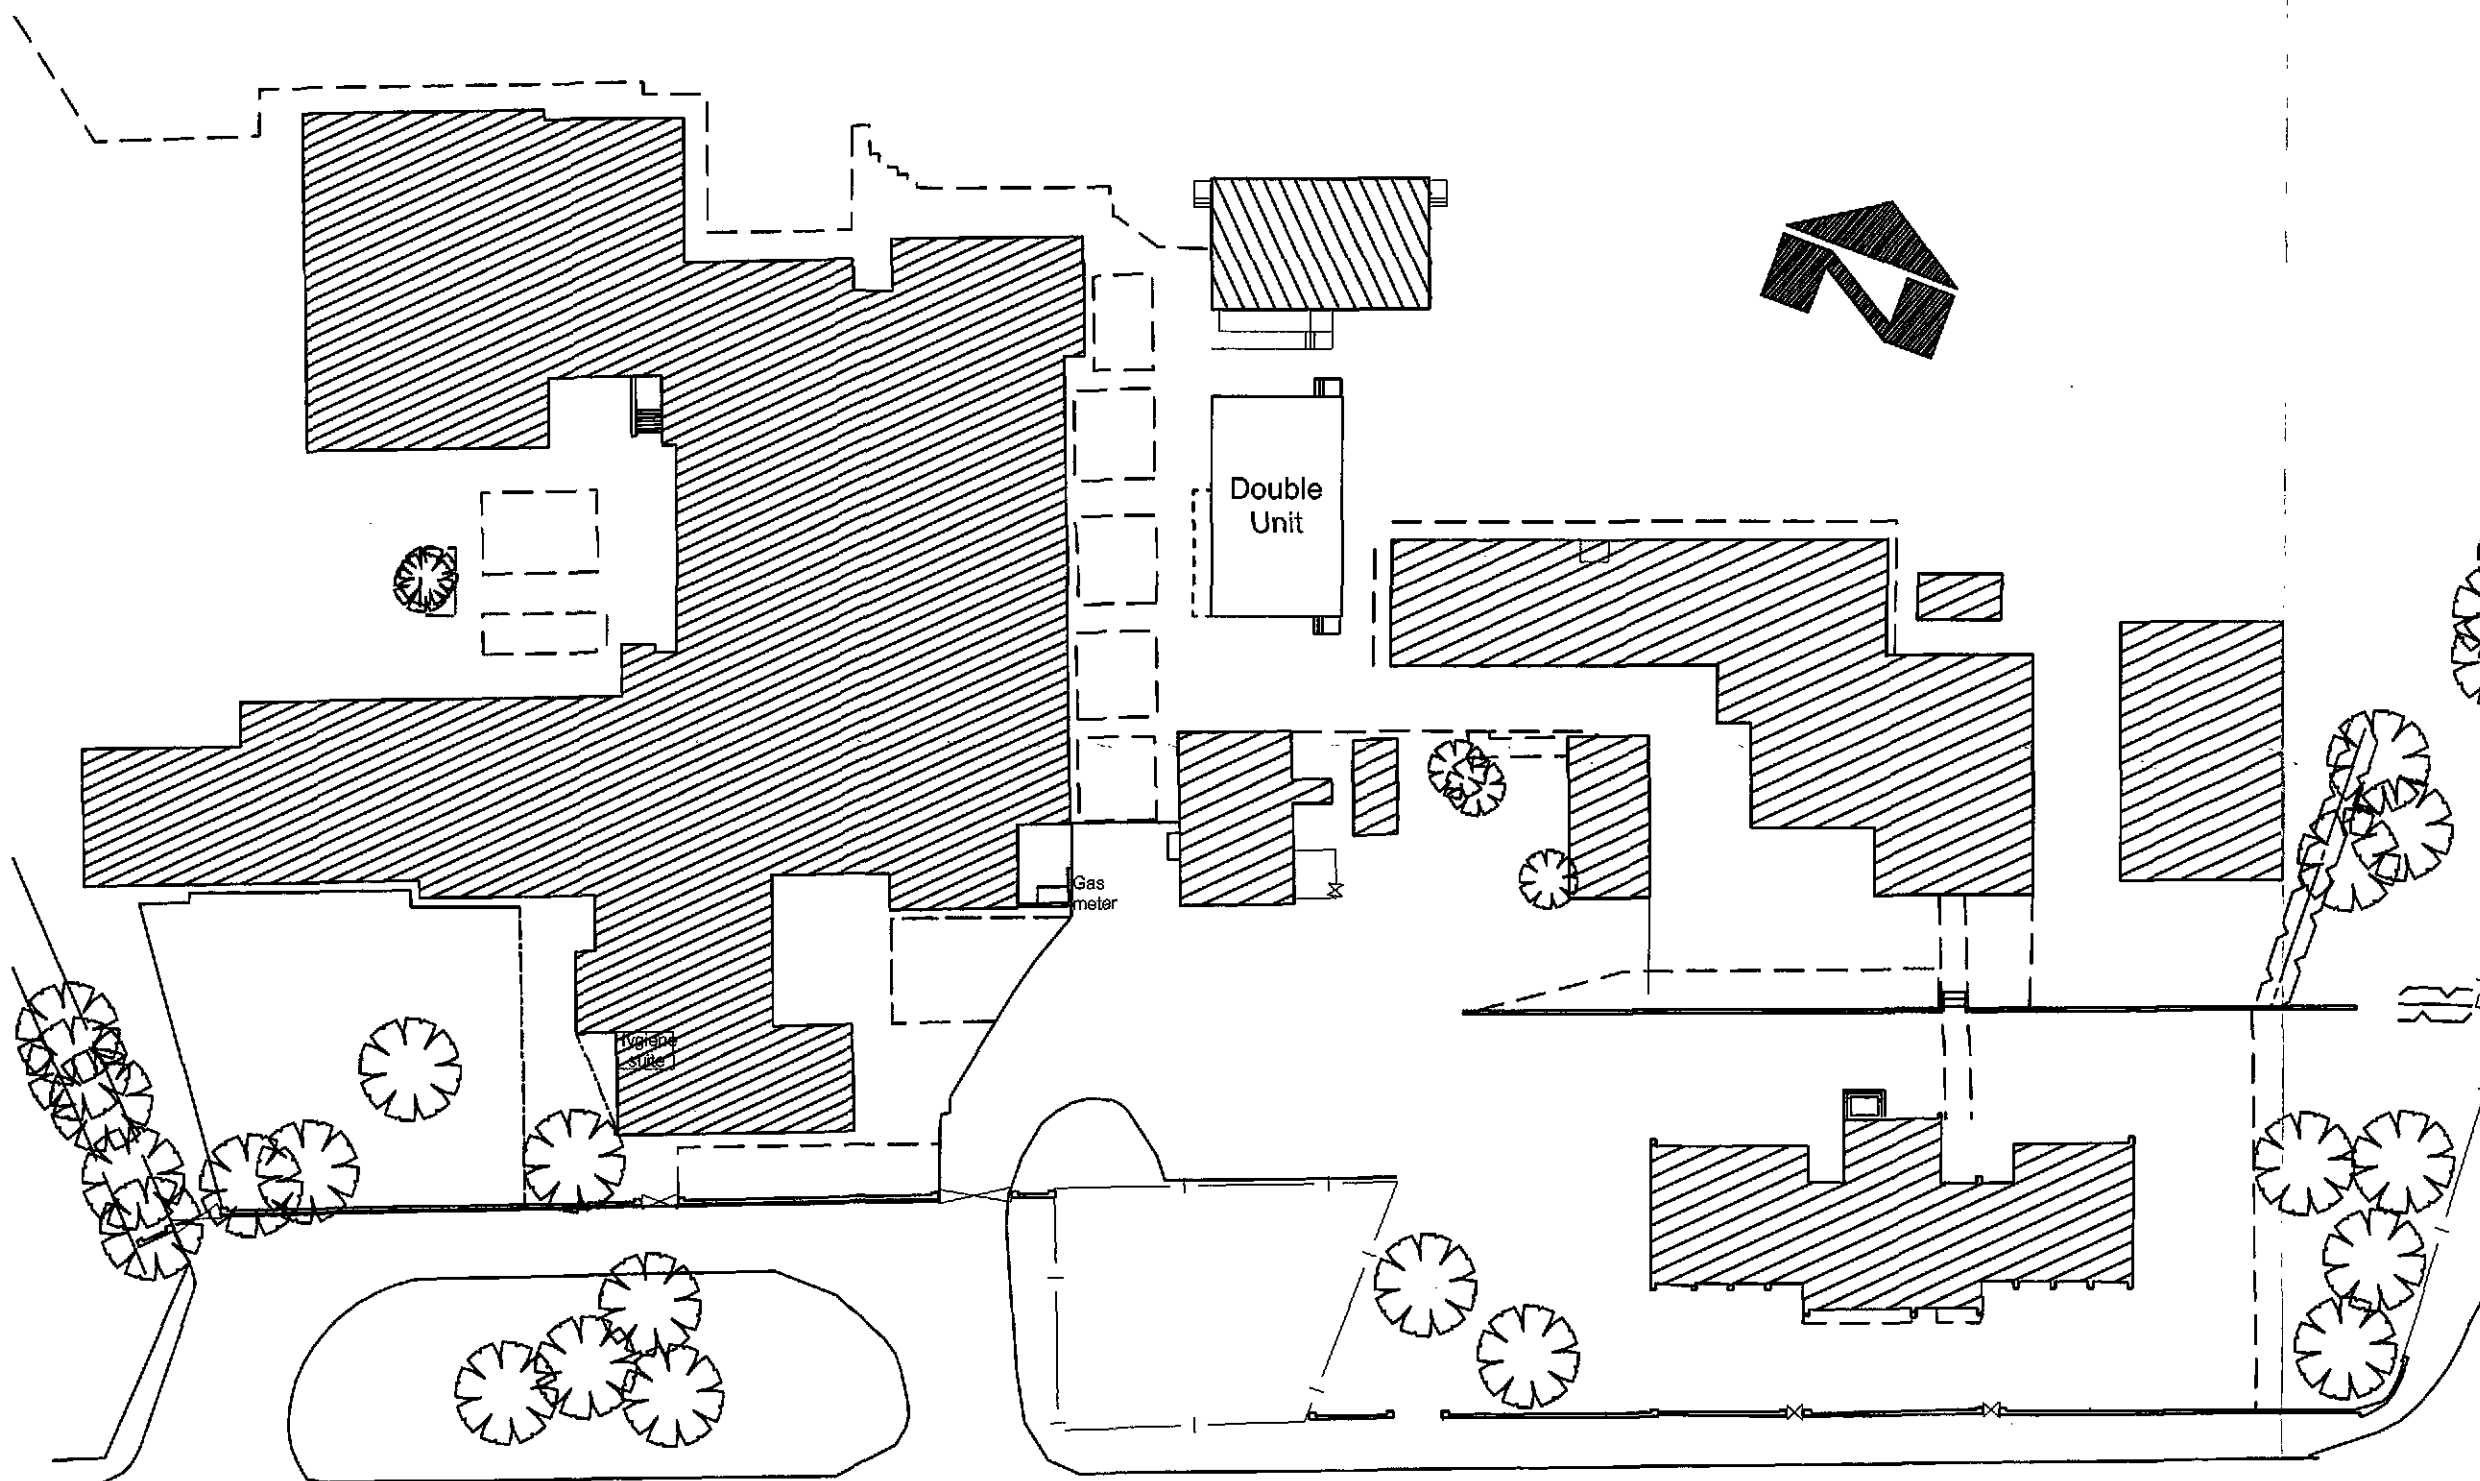

Rev.	Date	Description	By	Chk'd

mouchel 
business services

Mill House • Brayford Wharf North • Lincoln • LN1 1YT
Tel: 01522 836836 • Fax: 01522 516050
www.hbs.uk.com

Client
Lincolnshire County Council

Project
Crowland St Guthlacs School

Drawing Title
Block Plan-Double Classroom Unit

Drawn By
PNP

Checked By

Scale
1:500


Date
Nov 08

Project No.
H0150


Drawing No.
B1

Revision

Drawing Status
Planning

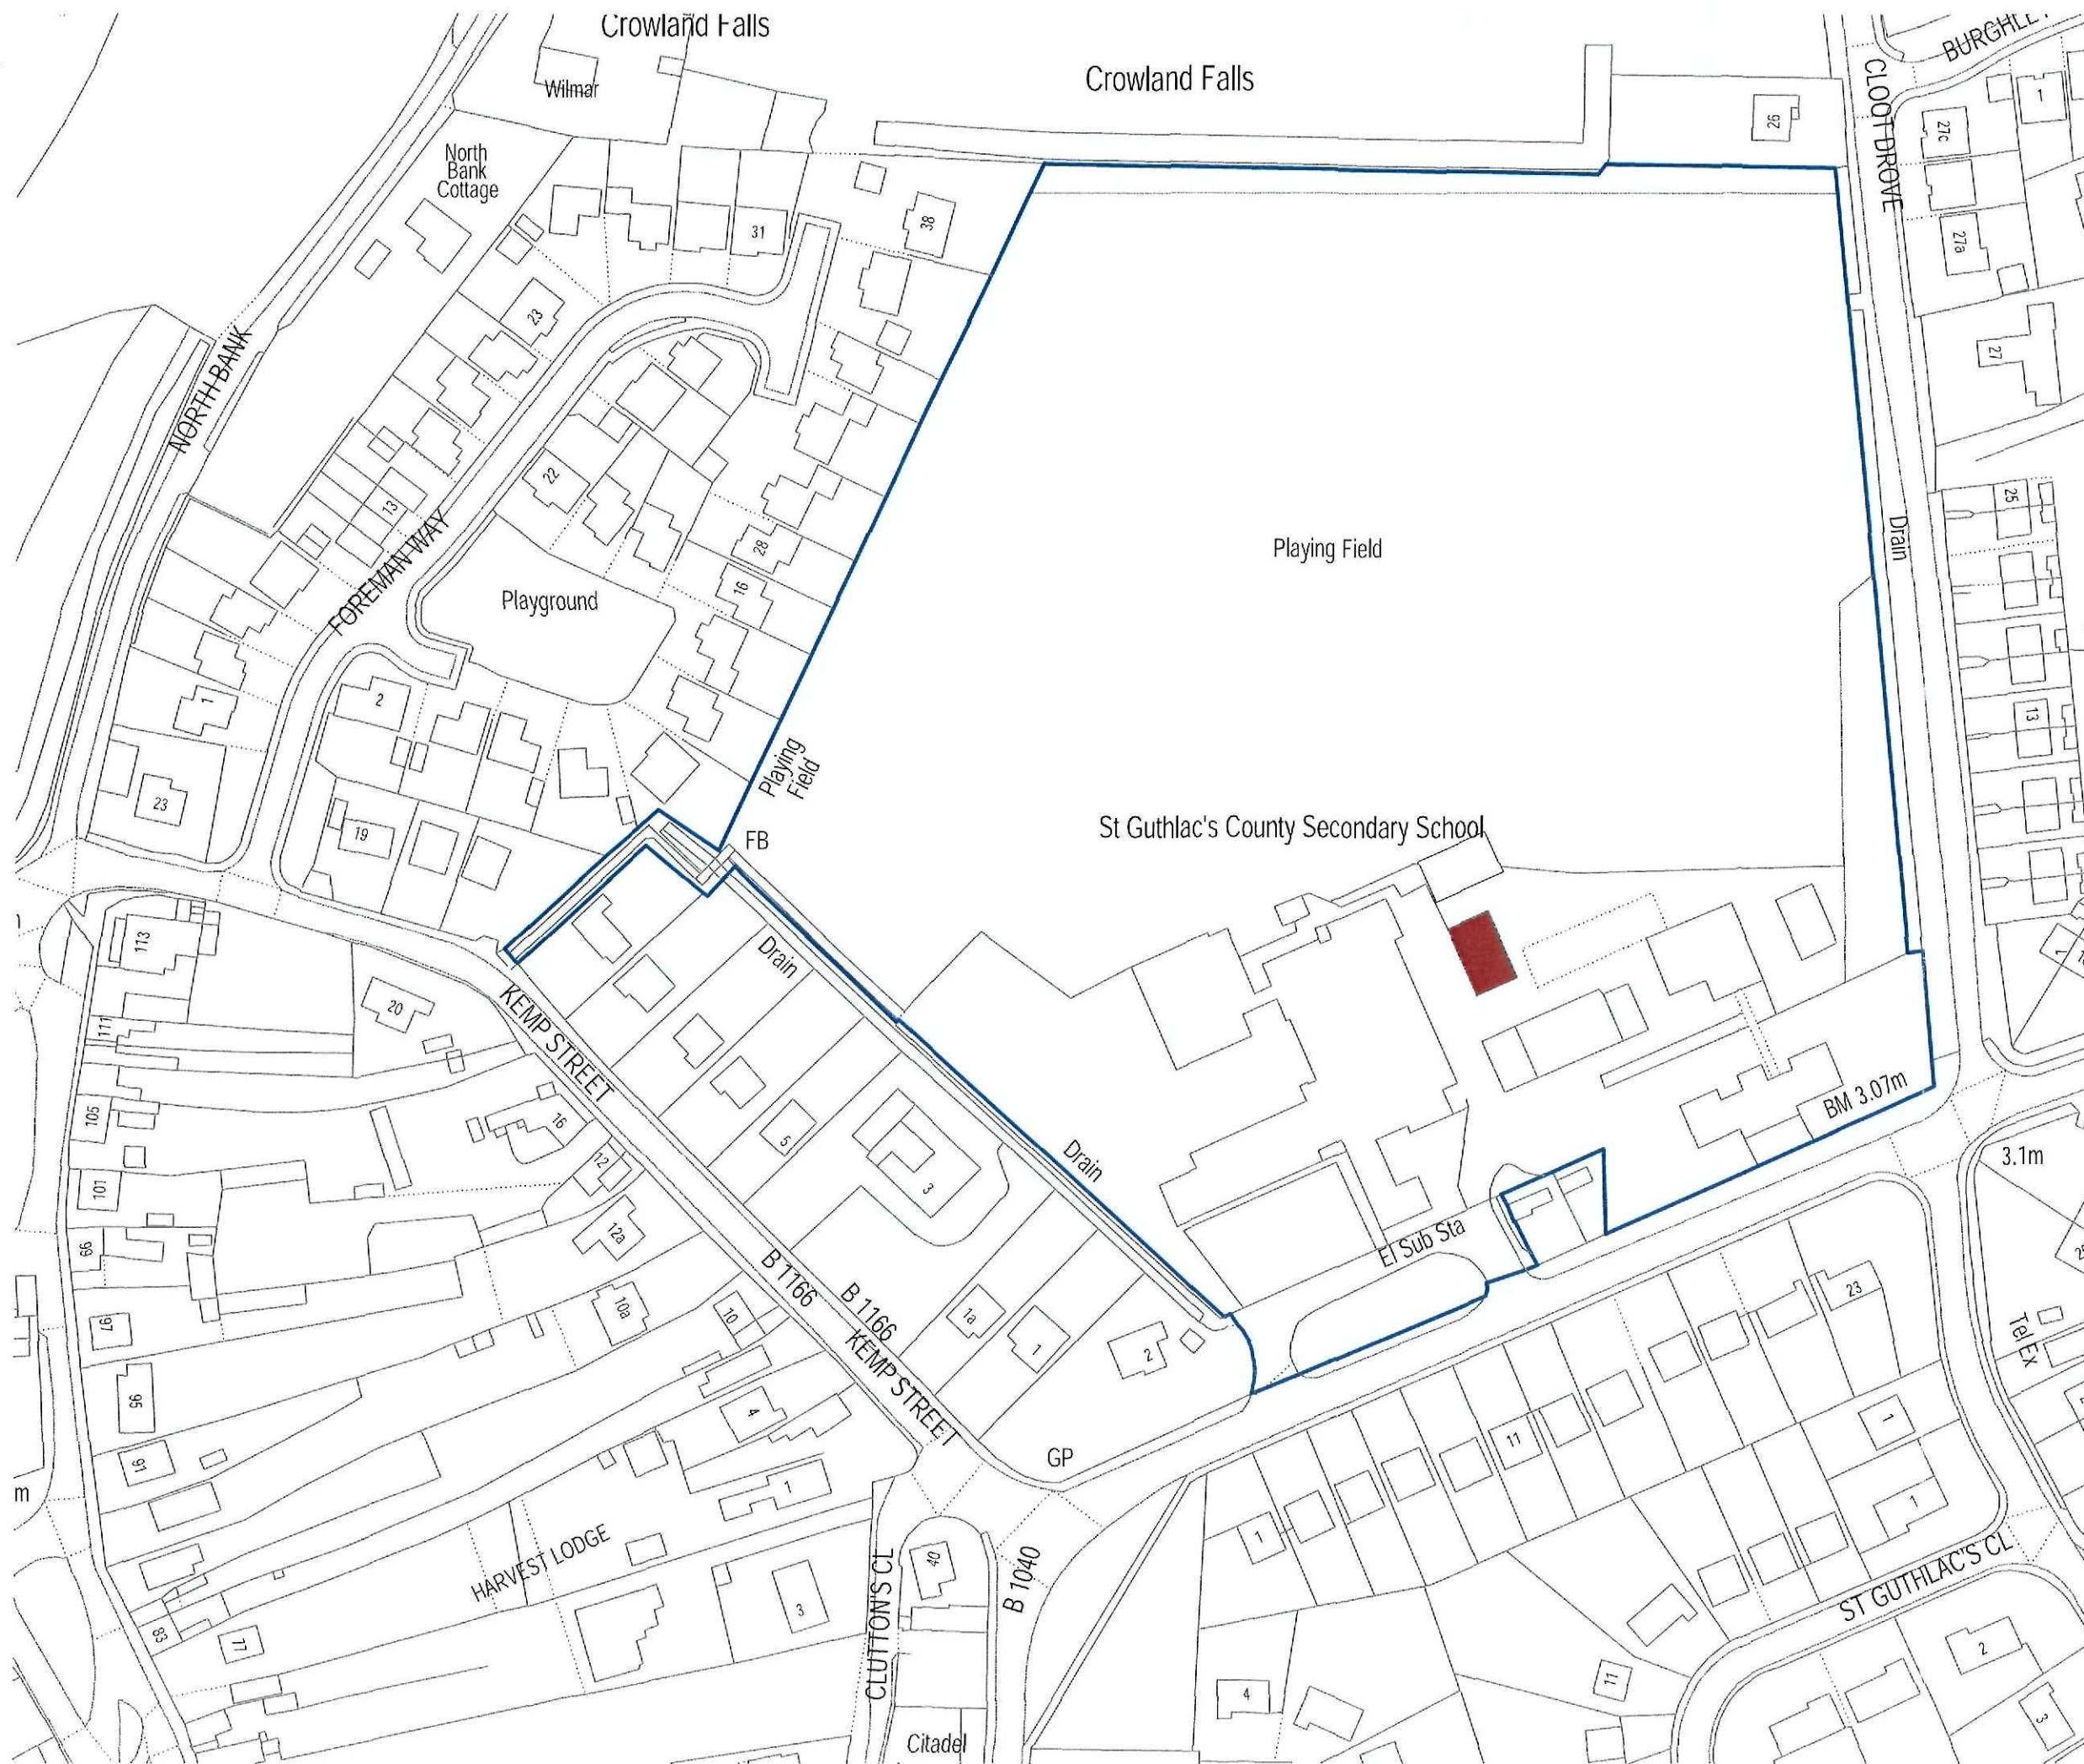

All Dimensions and Levels to be verified on site.
Only Figured Dimensions to be used.
Do not scale this drawing.
Any discrepancies to be notified to the originator
of this drawing immediately.
If in doubt, ask.
Copyright is reserved by them and the drawing is
issued on the condition that it is not copied,
reproduced, retained, or disclosed to any
unauthorised person, either wholly or in part
without consent.

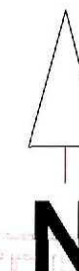

DETERMINED
PLAN

SHDC
Planning & Development
19 JAN 2009
Ref: 0045109

Rev.	Date	Description	By	Chk'd

mouchel 
business services

Mill House • Brayford Wharf North • Lincoln • LN1 1YT
Tel: 01522 836836 • Fax: 01522 516050
www.hbs.uk.com

Client
Lincolnshire County Council

Project
Crowland St Guthlac School

Drawing Title
Double Classroom Unit OS Plan

Drawn By
PNP

Checked By

Scale
1:1250

Date
Nov 08

Project No.
H0150

Drawing No.
OS1

Revision

Drawing Status
Planning