
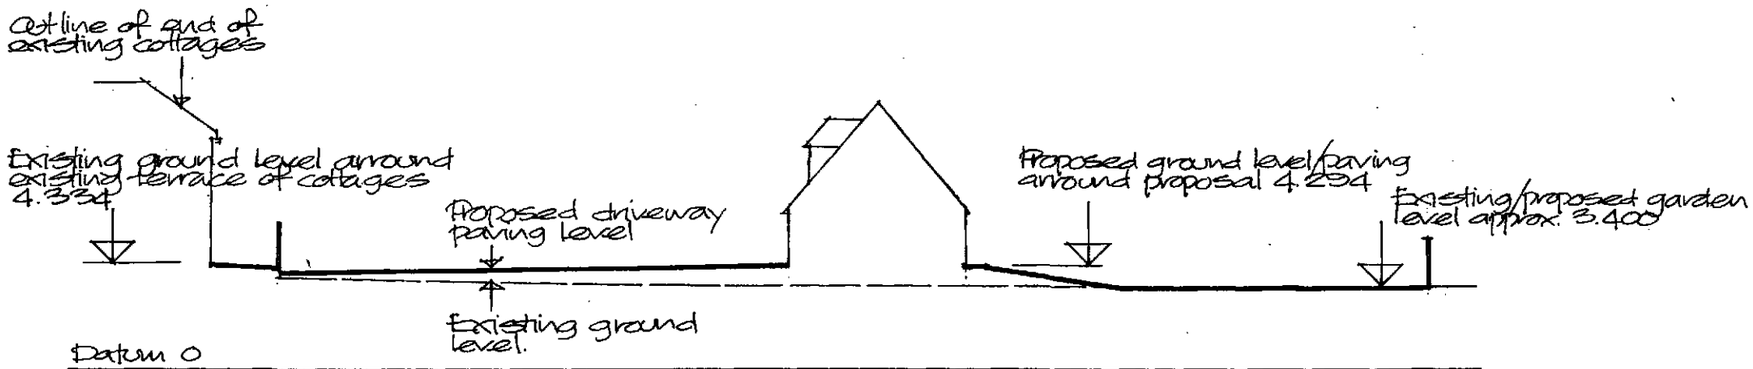



SECTION A-A

SHDC
Planning & Development
20 JAN 2012
Ref: 0045-12

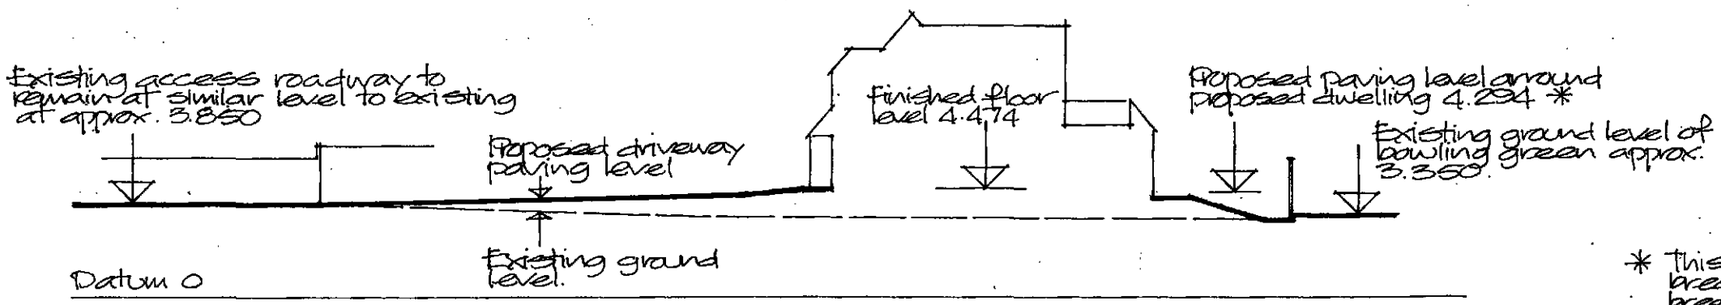

SECTION B-B

* This level lowered adjacent to breakfast room to 4.144 as breakfast room floor 150mm lower than other ground floor areas.

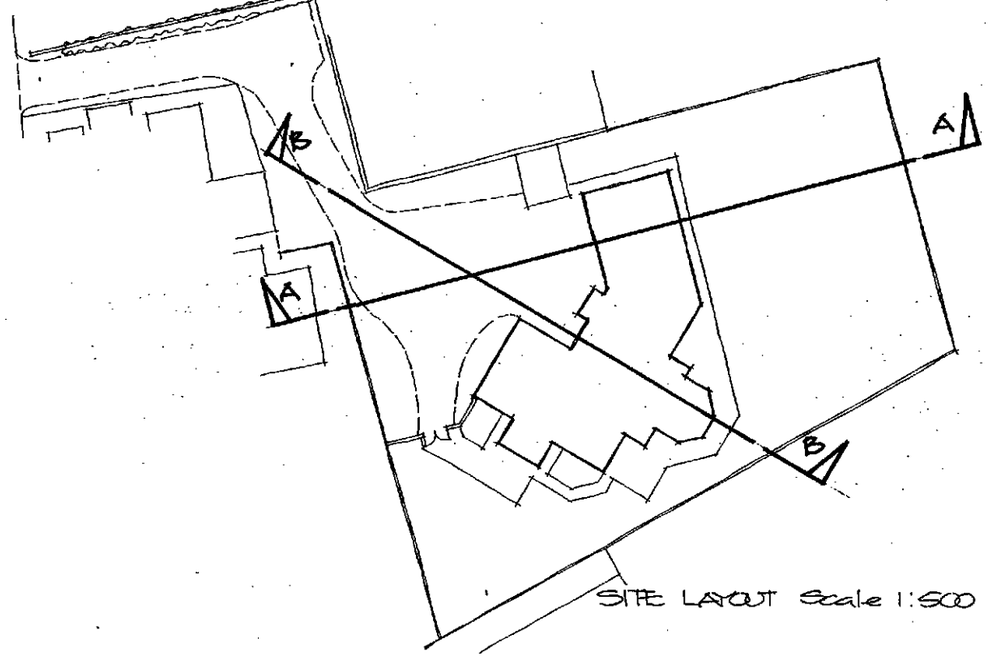

SITE LAYOUT Scale 1:500

Project

PROPOSED HOUSE AND GARAGE, ABBEY WALK, CROWLAND. CROSS SECTIONS OF SITE AS PROPOSED.

Client

MR & MRS V ISMAIL

ALAN HORNSBY
ARCHITECTURAL SERVICES LTD
"Little Acre"
35 Peak Hill, Cowbit,
Spalding, Lincs. PE12 6AW
Tel. Holbeach (01406) 380591

Scale 1:250 Drg. no. 03/65/05
Date January 2012