


VIEW OF COMPLETED DEVELOPMENT
AS SEEN FROM GREEN BETWEEN
THORNEY ROAD AND SOUTH STREET.

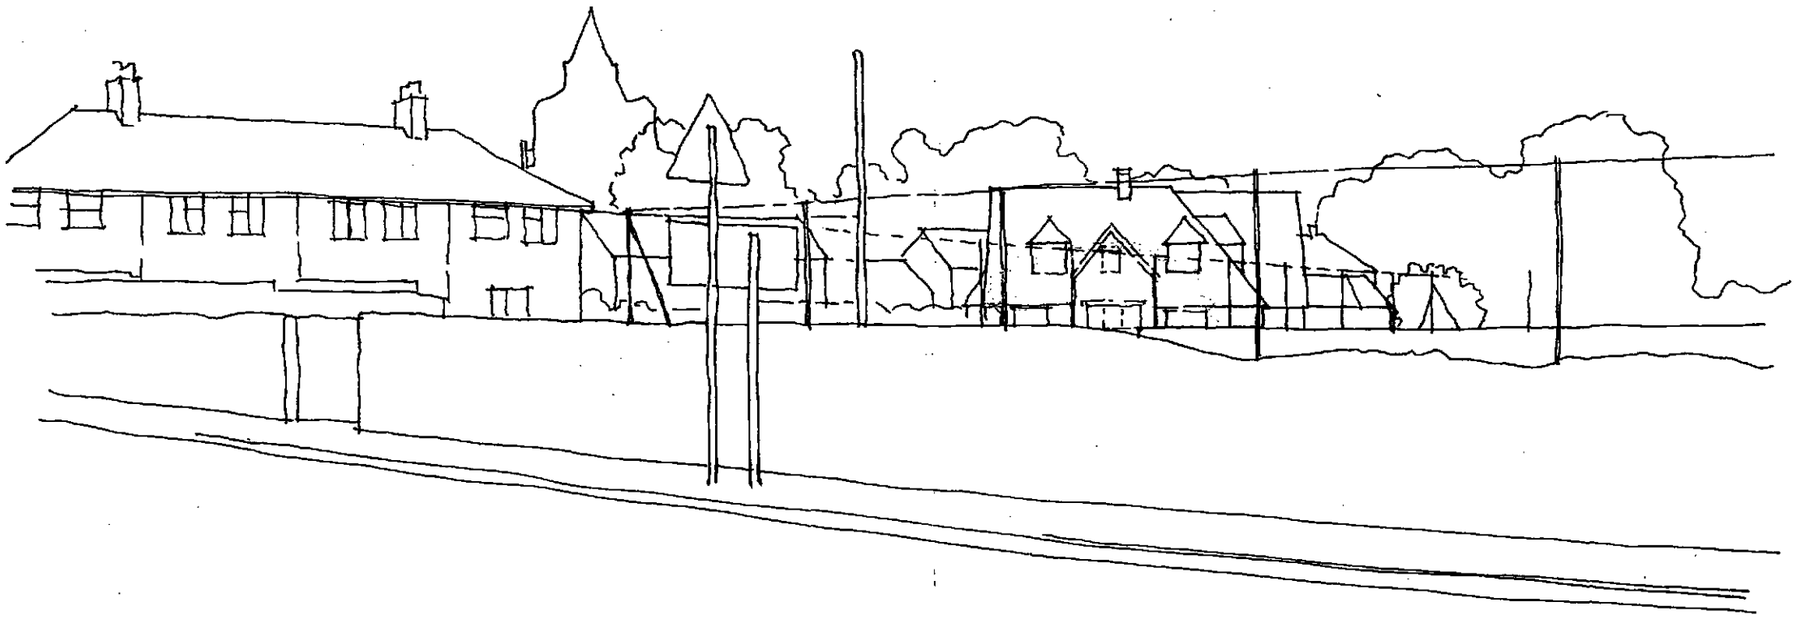

LOCATION PLAN Scale 1:1250

SHDC
Planning & Development
20 JAN 2012
Ref: 0045-12

PROPOSED HOUSE AND
GARAGE
ABBEY WALK, CROWLAND.
FOR MR & MRS V. ISMAIL

ALAN HORNSBY
ARCHITECTURAL SERVICES LTD

"Little Acre"
35 Peak Hill, Cowbit,
Spalding, Lincs. PE12 6AW
Tel. Holbeach (01406) 380591

April 04 Revised Jan 2012
Drawing number 03/65/06