
58x95 JAMB/HEAD.

70x95 MULLION

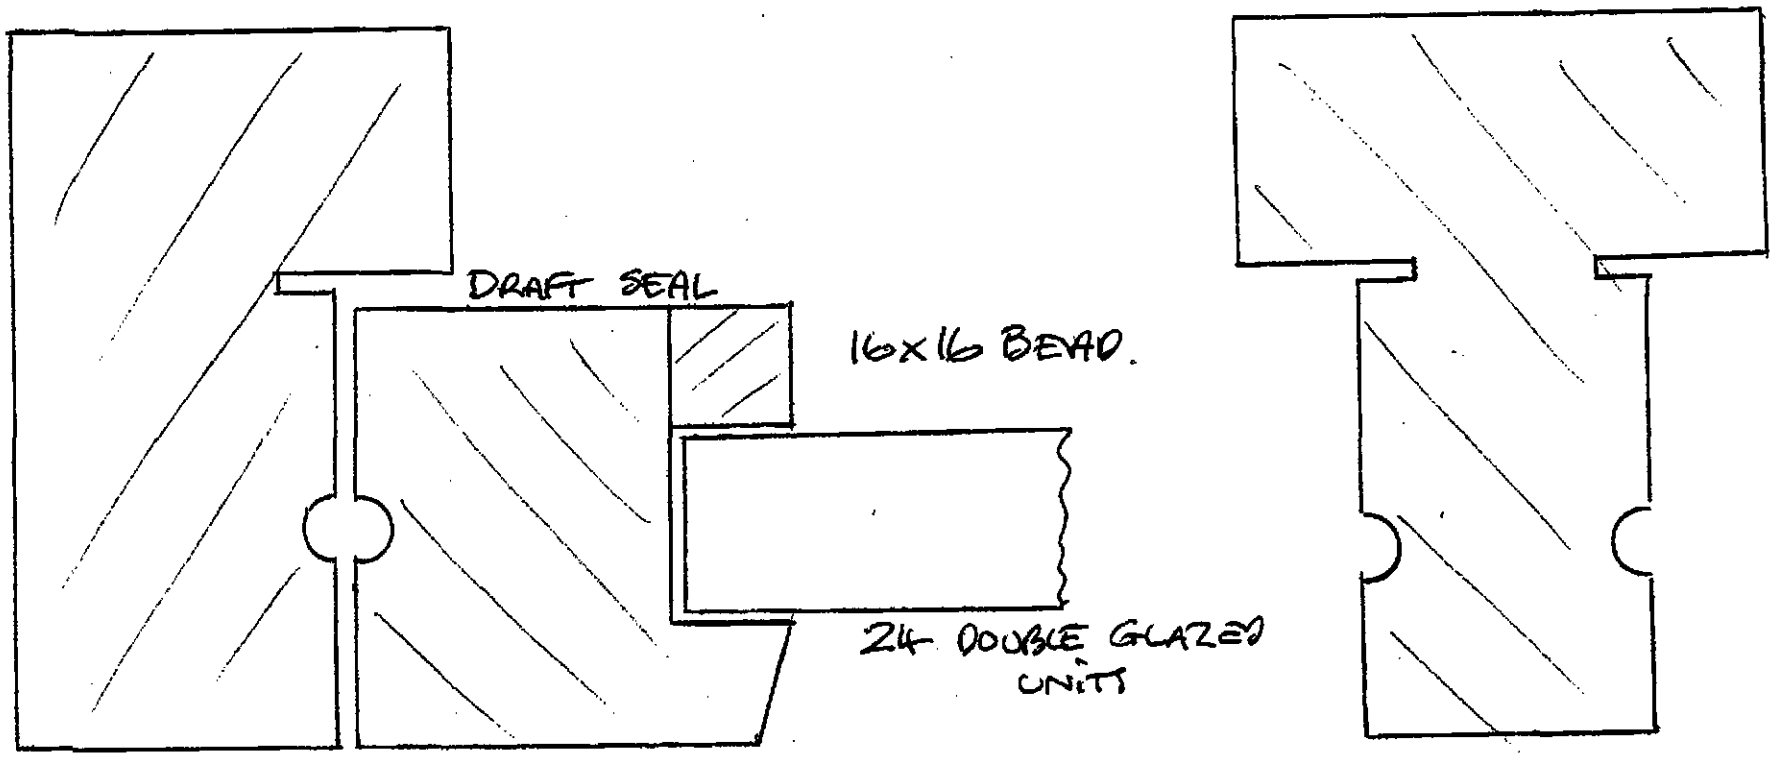


58x58 SIDE/TOP RAIL

24 DOUBLE GLAZED UNITS

16x16 BEAD.

58x70 BOTTOM RAIL.

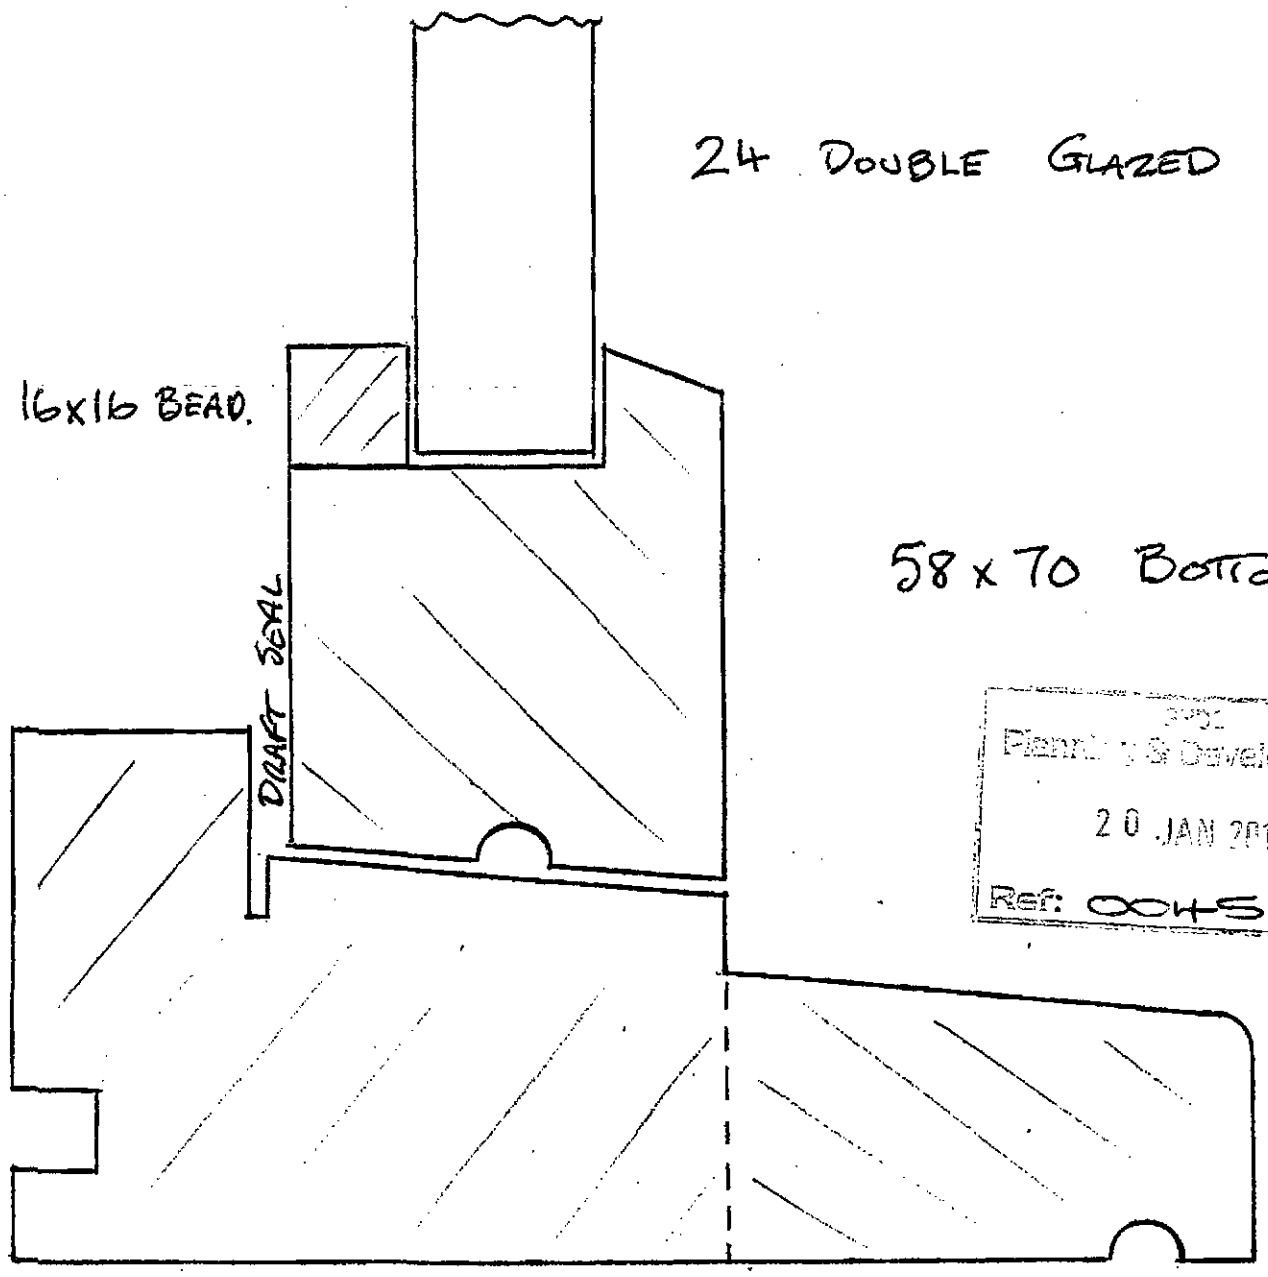

Planning & Development
20 JAN 2012
Ref: 0045-12

70x95 SUB CILL

70x165 FULL CILL

Project **PROPOSED HOUSE AND GARAGE, ABBEY WALK, CROWLAND. DETAILED SECTIONS OF TIMBER WINDOW COMPONENTS AS SUPPLIED BY JOINERY SUPPLIER**	**ALAN HORNSBY** ARCHITECTURAL SERVICES LTD "Little Acre" 35 Peak Hill, Cowbit, Spalding, Lincs. PE12 6AW Tel. Holbeach (01406) 380591
Client **MR & MRS V ISMAIL**	Scale Full size Drg. no. 03/65/08 Date January 2012