

This drawing is copyright of DT Architects. Do not scale from this drawing. Check all dimensions onsite. The contractor shall bring any discrepancies immediately to the notice of the Architect.

0 0.5 2.5 5m

Scale 1:50 @ A1

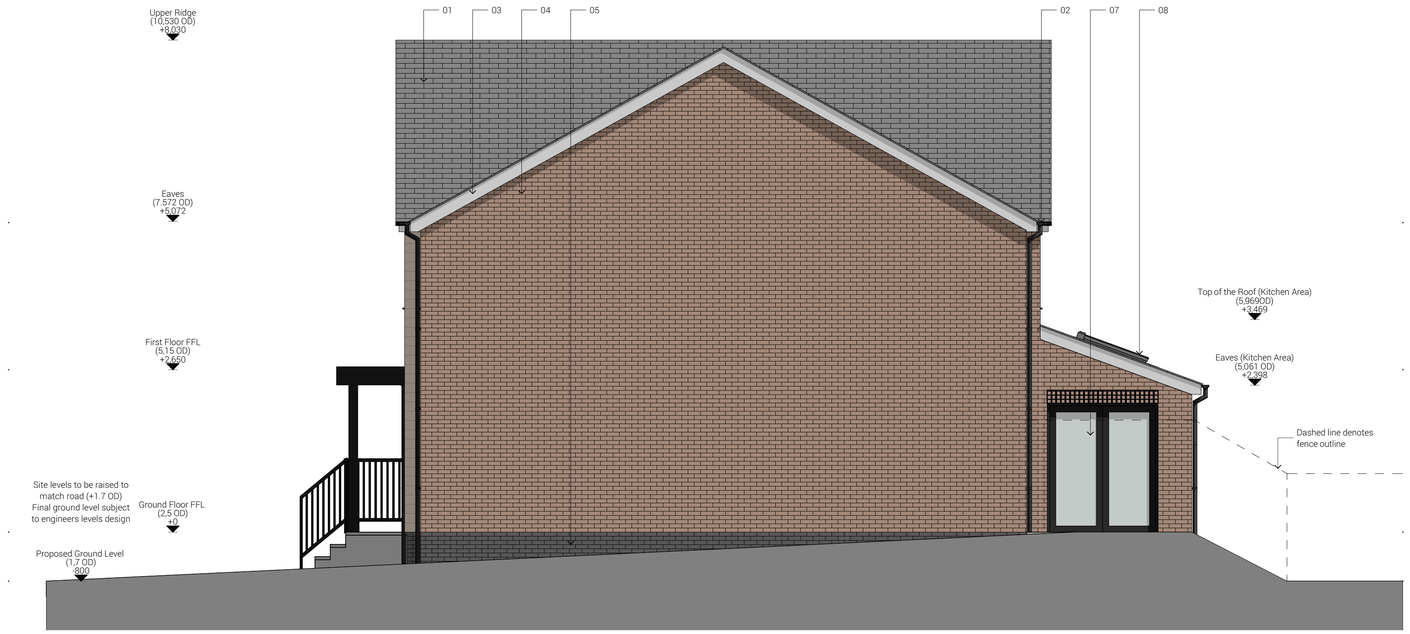

E-02 Side Elevation (South East) 1:50

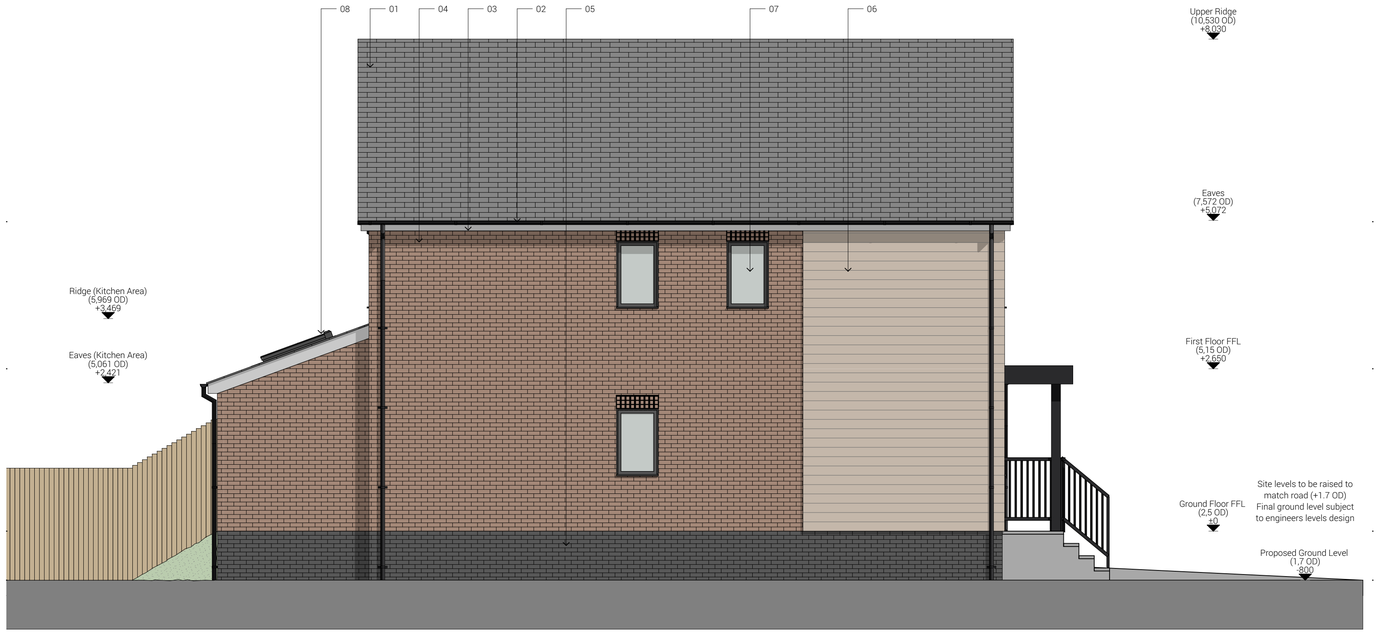

E-04 Side Elevation (North West) 1:50

Material Key

1. Dark Grey Concrete Roof Tiles
2. Black UPVC Rainwater Goods
3. White Fascia
4. Multi Red Facing Brickwork
5. Engineering Bricks
6. Composite Timber Cladding (Final Colour TBC)
7. Dark Anthracite UPVC Windows & Doors
8. Black Powder Coated Aluminium Velux
9. Close Boarded Timber Fence
10. Juliet Balcony Clear Glass

revision	note	date
P02	Updated layout	20.03.24
P01	Planning issue	09.01.24

client

IG Khan

project title

Residential Barbers Drove North Crowland

drawing title

Two-Storey Dwelling - Side Elevations (2of2)

drawing status

Planning

scale	date	
1:50 @ A1	November 2023	
project number	drawing number	revision
2801	AB0802	P02

DT ARCHITECTS

01733 393010 www.dtarchitects.co.uk