
This drawing is copyright of DT Architects. Do not scale from this drawing. Check all dimensions onsite. The contractor shall bring any discrepancies immediately to the notice of the Architect.

0 0.5 2.5 5m

Scale 1:50 @ A1

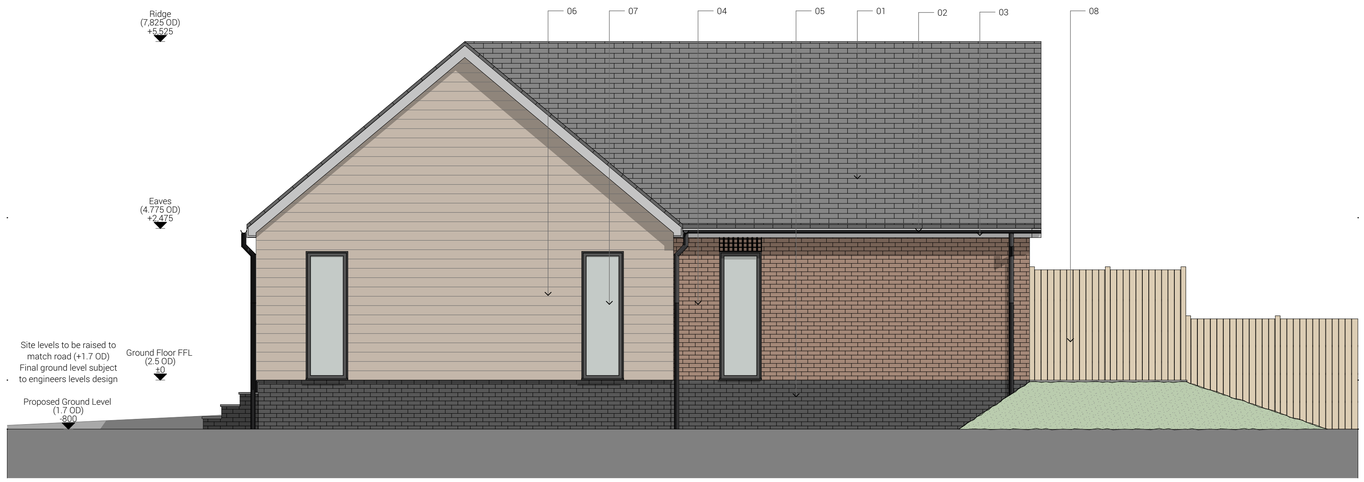

E-02 Side Elevation (South East) 1:50



E-04 Side Elevation (North West) 1:50

Material Key

1. Dark Grey Concrete Roof Tiles
2. Black UPVC Rainwater Goods
3. White Fascia
4. Multi Red Facing Brickwork
5. Engineering Bricks
6. Composite Timber Cladding (Final Colour TBC)
7. Dark Anthracite UPVC Windows & Doors
8. Close Boarded Timber Fence

revision	note	date
P01	Planning issue	09.01.24

client

IG Khan

project title

Residential Barbers Drove North Crowland

drawing title

Bungalow - Side Elevations (2of2)

drawing status

Planning

scale	date	
1:50 @ A1	November 2023	
project number	drawing number	revision
2801	AB0821	P01

DT ARCHITECTS

01733 393010 www.dtarchitects.co.uk