
This drawing is copyright of DT Architects. Do not scale from this drawing. Check all dimensions onsite. The contractor shall bring any discrepancies immediately to the notice of the Architect.

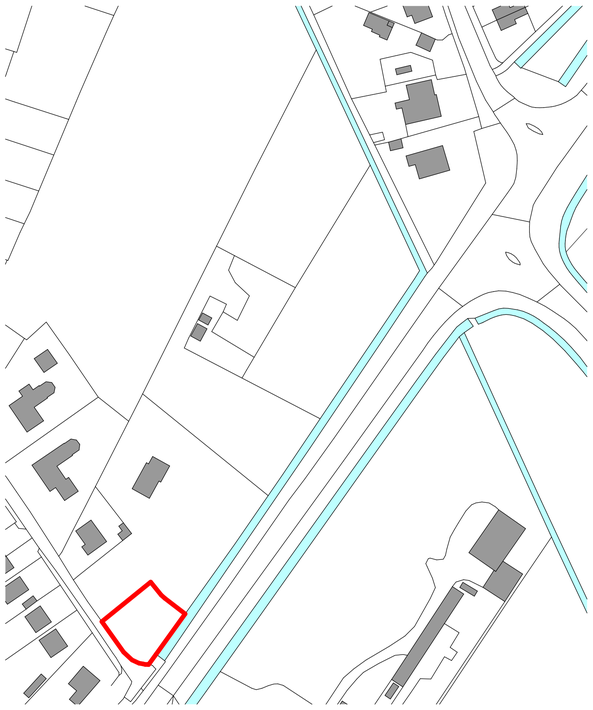

Location Plan

0 10 50 100m

Scale 1:1250 @ A1



Block Plan

0 5 25 50m

Scale 1:500 @ A1

N

revision	note	date
P01	Planning issue	09.01.24

client

IG Khan

project title

Residential Barbers Drove North Crowland

drawing title

Block and Location Plan

drawing status

Planning

scale	date
1:500, 1:1250 @ A1	November 2023

project number	drawing number	revision
2801	AL0101	P01

DT ARCHITECTS

01733 393010

www.dtarchitects.co.uk