
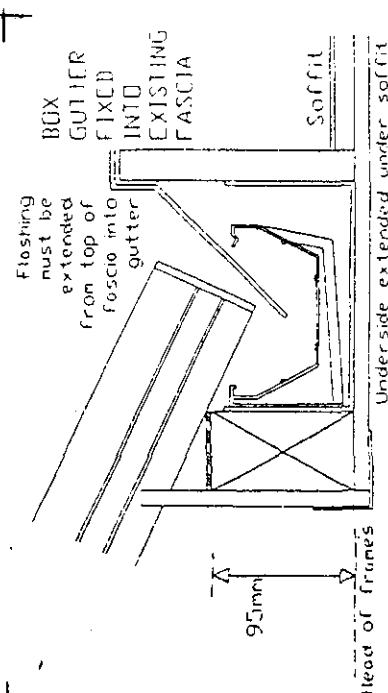
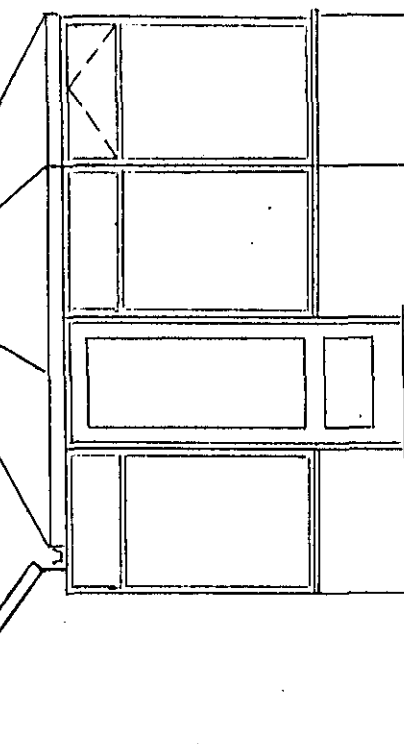
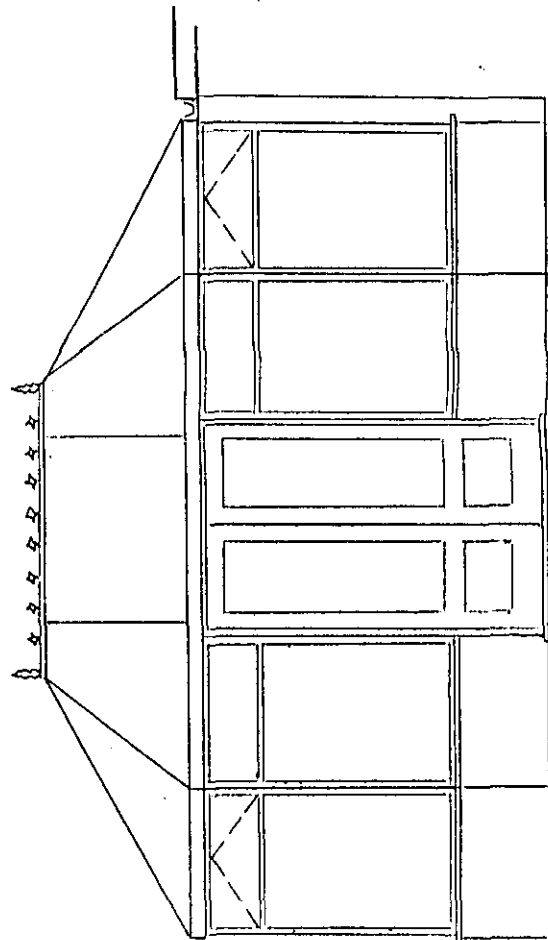


PETERBOROUGH SHOWCENTRE:
 Notcutts Garden Centre, Oundle Road
 Orton Waterville, Peterborough, PE2 5UU
 Tel: (01733) 230444 Fax: (01733) 232399

Proposed conservatory for:

Name: Mr & Mrs Warren
 Address: 55 THORNTON ROAD
 CROSLAND
 PETERBOROUGH
 Postcode: PE6 0AL
 Home tel: 01733 210851
 Work Tel: —
 Drawn by: ml
 Date: 21-9-94 Quote ref: ml-001
 Page: — Scale: —
HEAD OFFICE:
 Wendover Road, Rackheath Industrial
 Estate, Rackheath, Norwich, NR13 6LH
 Tel: (01603) 720079 Fax: (01603) 721668

||||| = SHADED AREA ON PLAN IS WHERE
 OUR BOX GUTTER WILL BE.
 CROSS-SECTION OF THIS SHOWN
 BELOW (NOT TO SCALE).

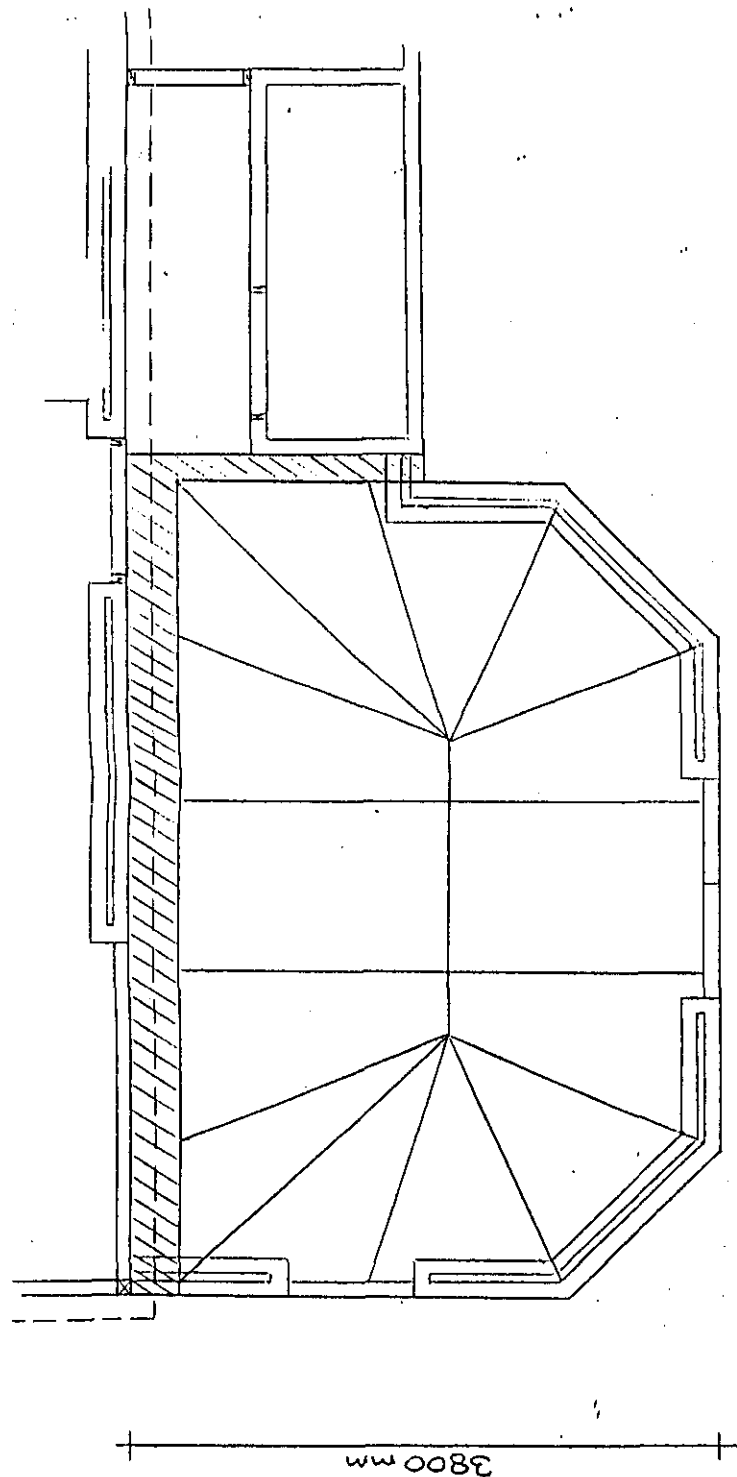

Gutter can be fixed to left or right
 frames to be at same height as
 underside of existing fascia

**DETERMINED
 PLAN**

**SOUTH HOLLAND DC
 HOUSING & PLANNING**

21 JAN 1999

Ref: 0048/99