

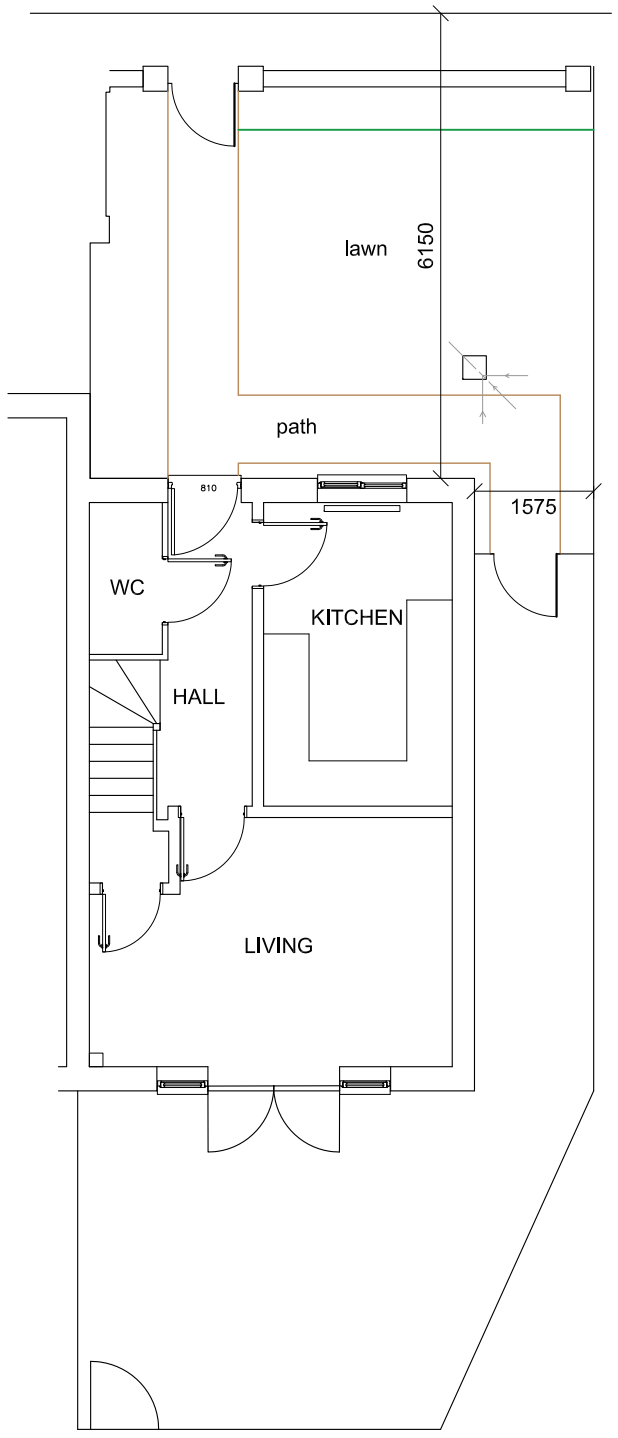



Existing Ground floor and site plan
1:100

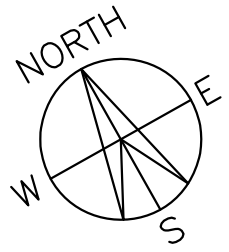

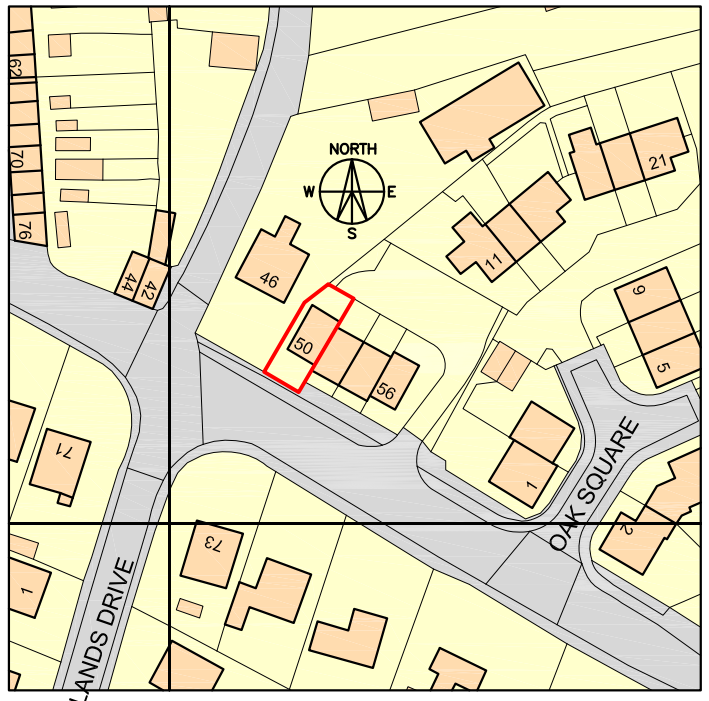


Ordnance Survey, (c) Crown Copyright 2014. All rights reserved. Licence number 100022432

Location plan 1:1250

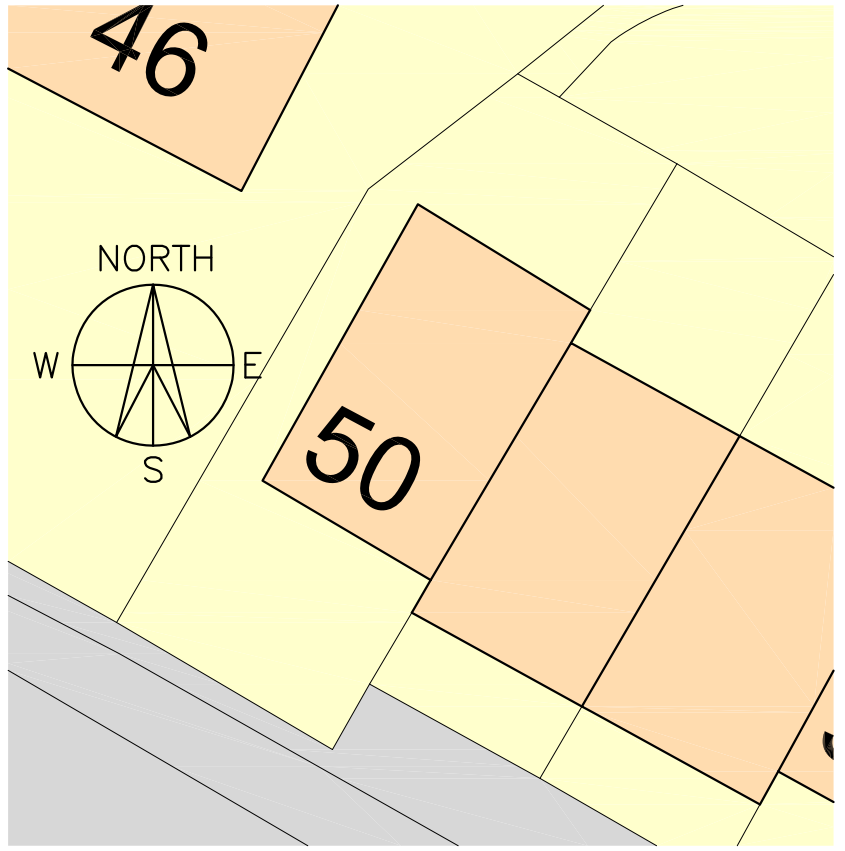

Existing Block Plan 1:200

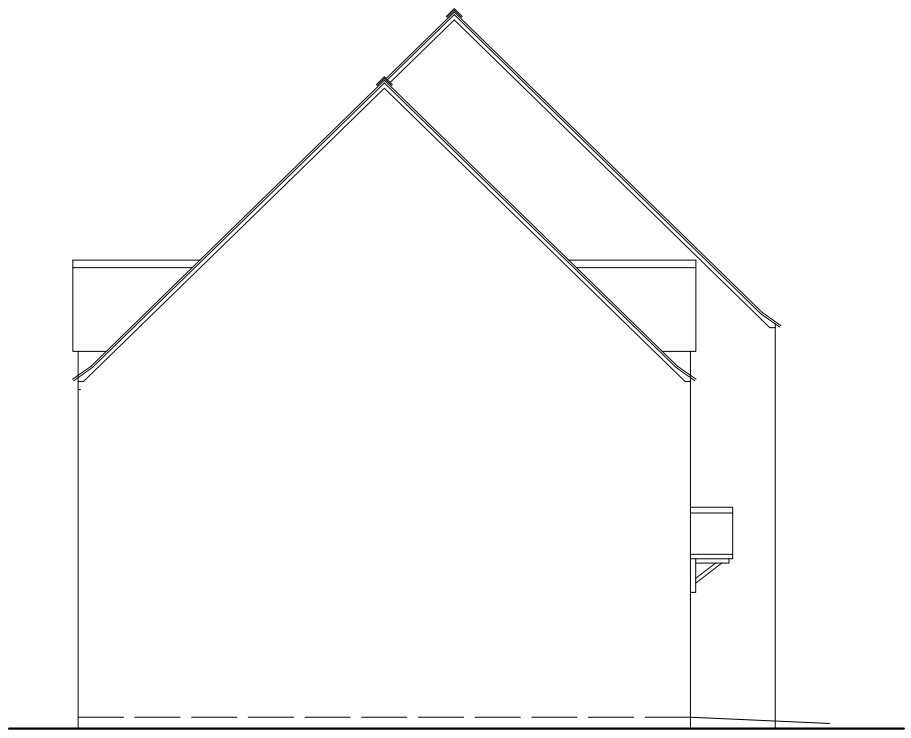

Side SE Elevation 1:100



Front NE Elevation 1:100

your space

ARC Survey & Design
10 Thurlaston Close
Peterborough
PE3 6LD
T: 01733 753727
e: info@arcsurvey.co.uk

Drawn	Date	Scale(s)	Paper
RG	16.01.15	As shown	A3

Rev.	Date	Amendment	Initial
-	-	-	-

Preliminary ☐ Planning ☒ Building Regs ☐ Construction ☐

Project
New Bay window
50 Broadway, Crowland, PE6 0AW

Existing Plans

1422 / PL1 -