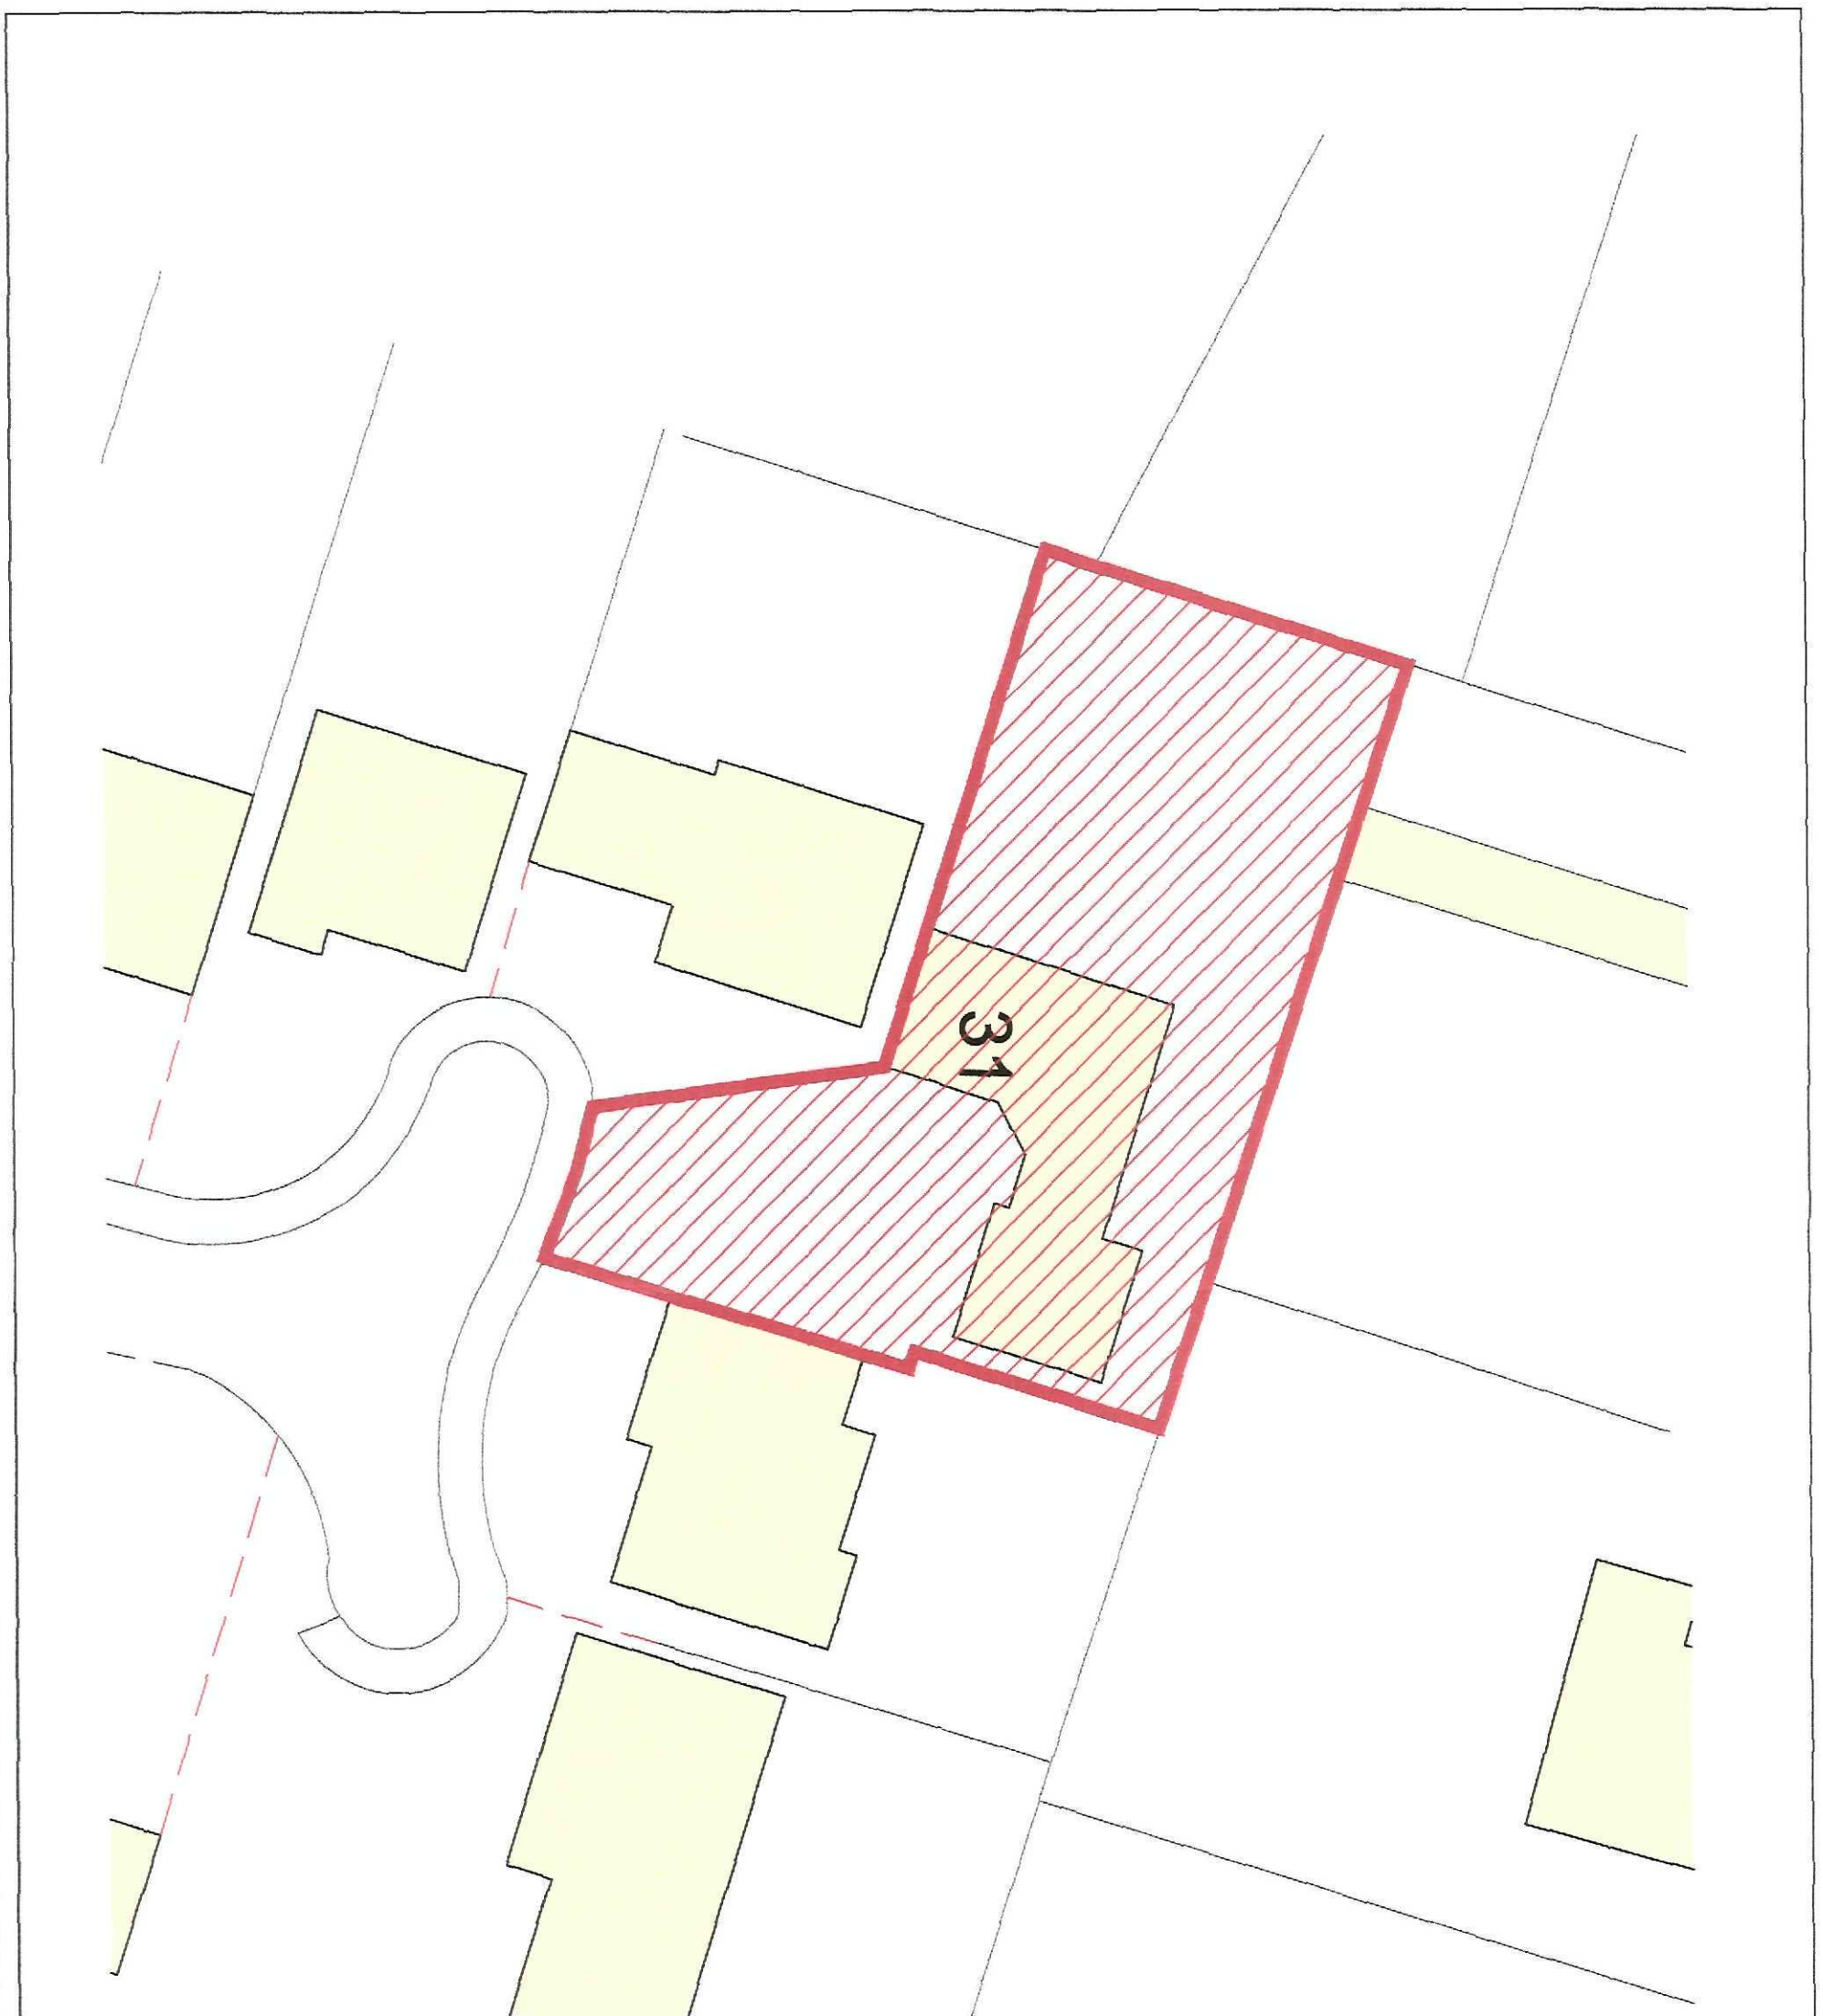


SHDC
Planning & Development
19 JAN 2010
Ref: 0052-10

N

Site Block Plan

Scale 1:250

remway Design Ltd
2nd Floor - 5B Sheepmarket
Spalding
PE11 1BH
Tel: 01775 768 921
e-mail: enquiries@remwaydesign.co.uk

Site :
First Floor Extension above existing garage at:
31 Beccelm Drive
Crowland
PE6 0AG

Client :
Mr & Mrs B Compton

Date : ******
Scale : *as noted*

Drawing No:
1835-02