
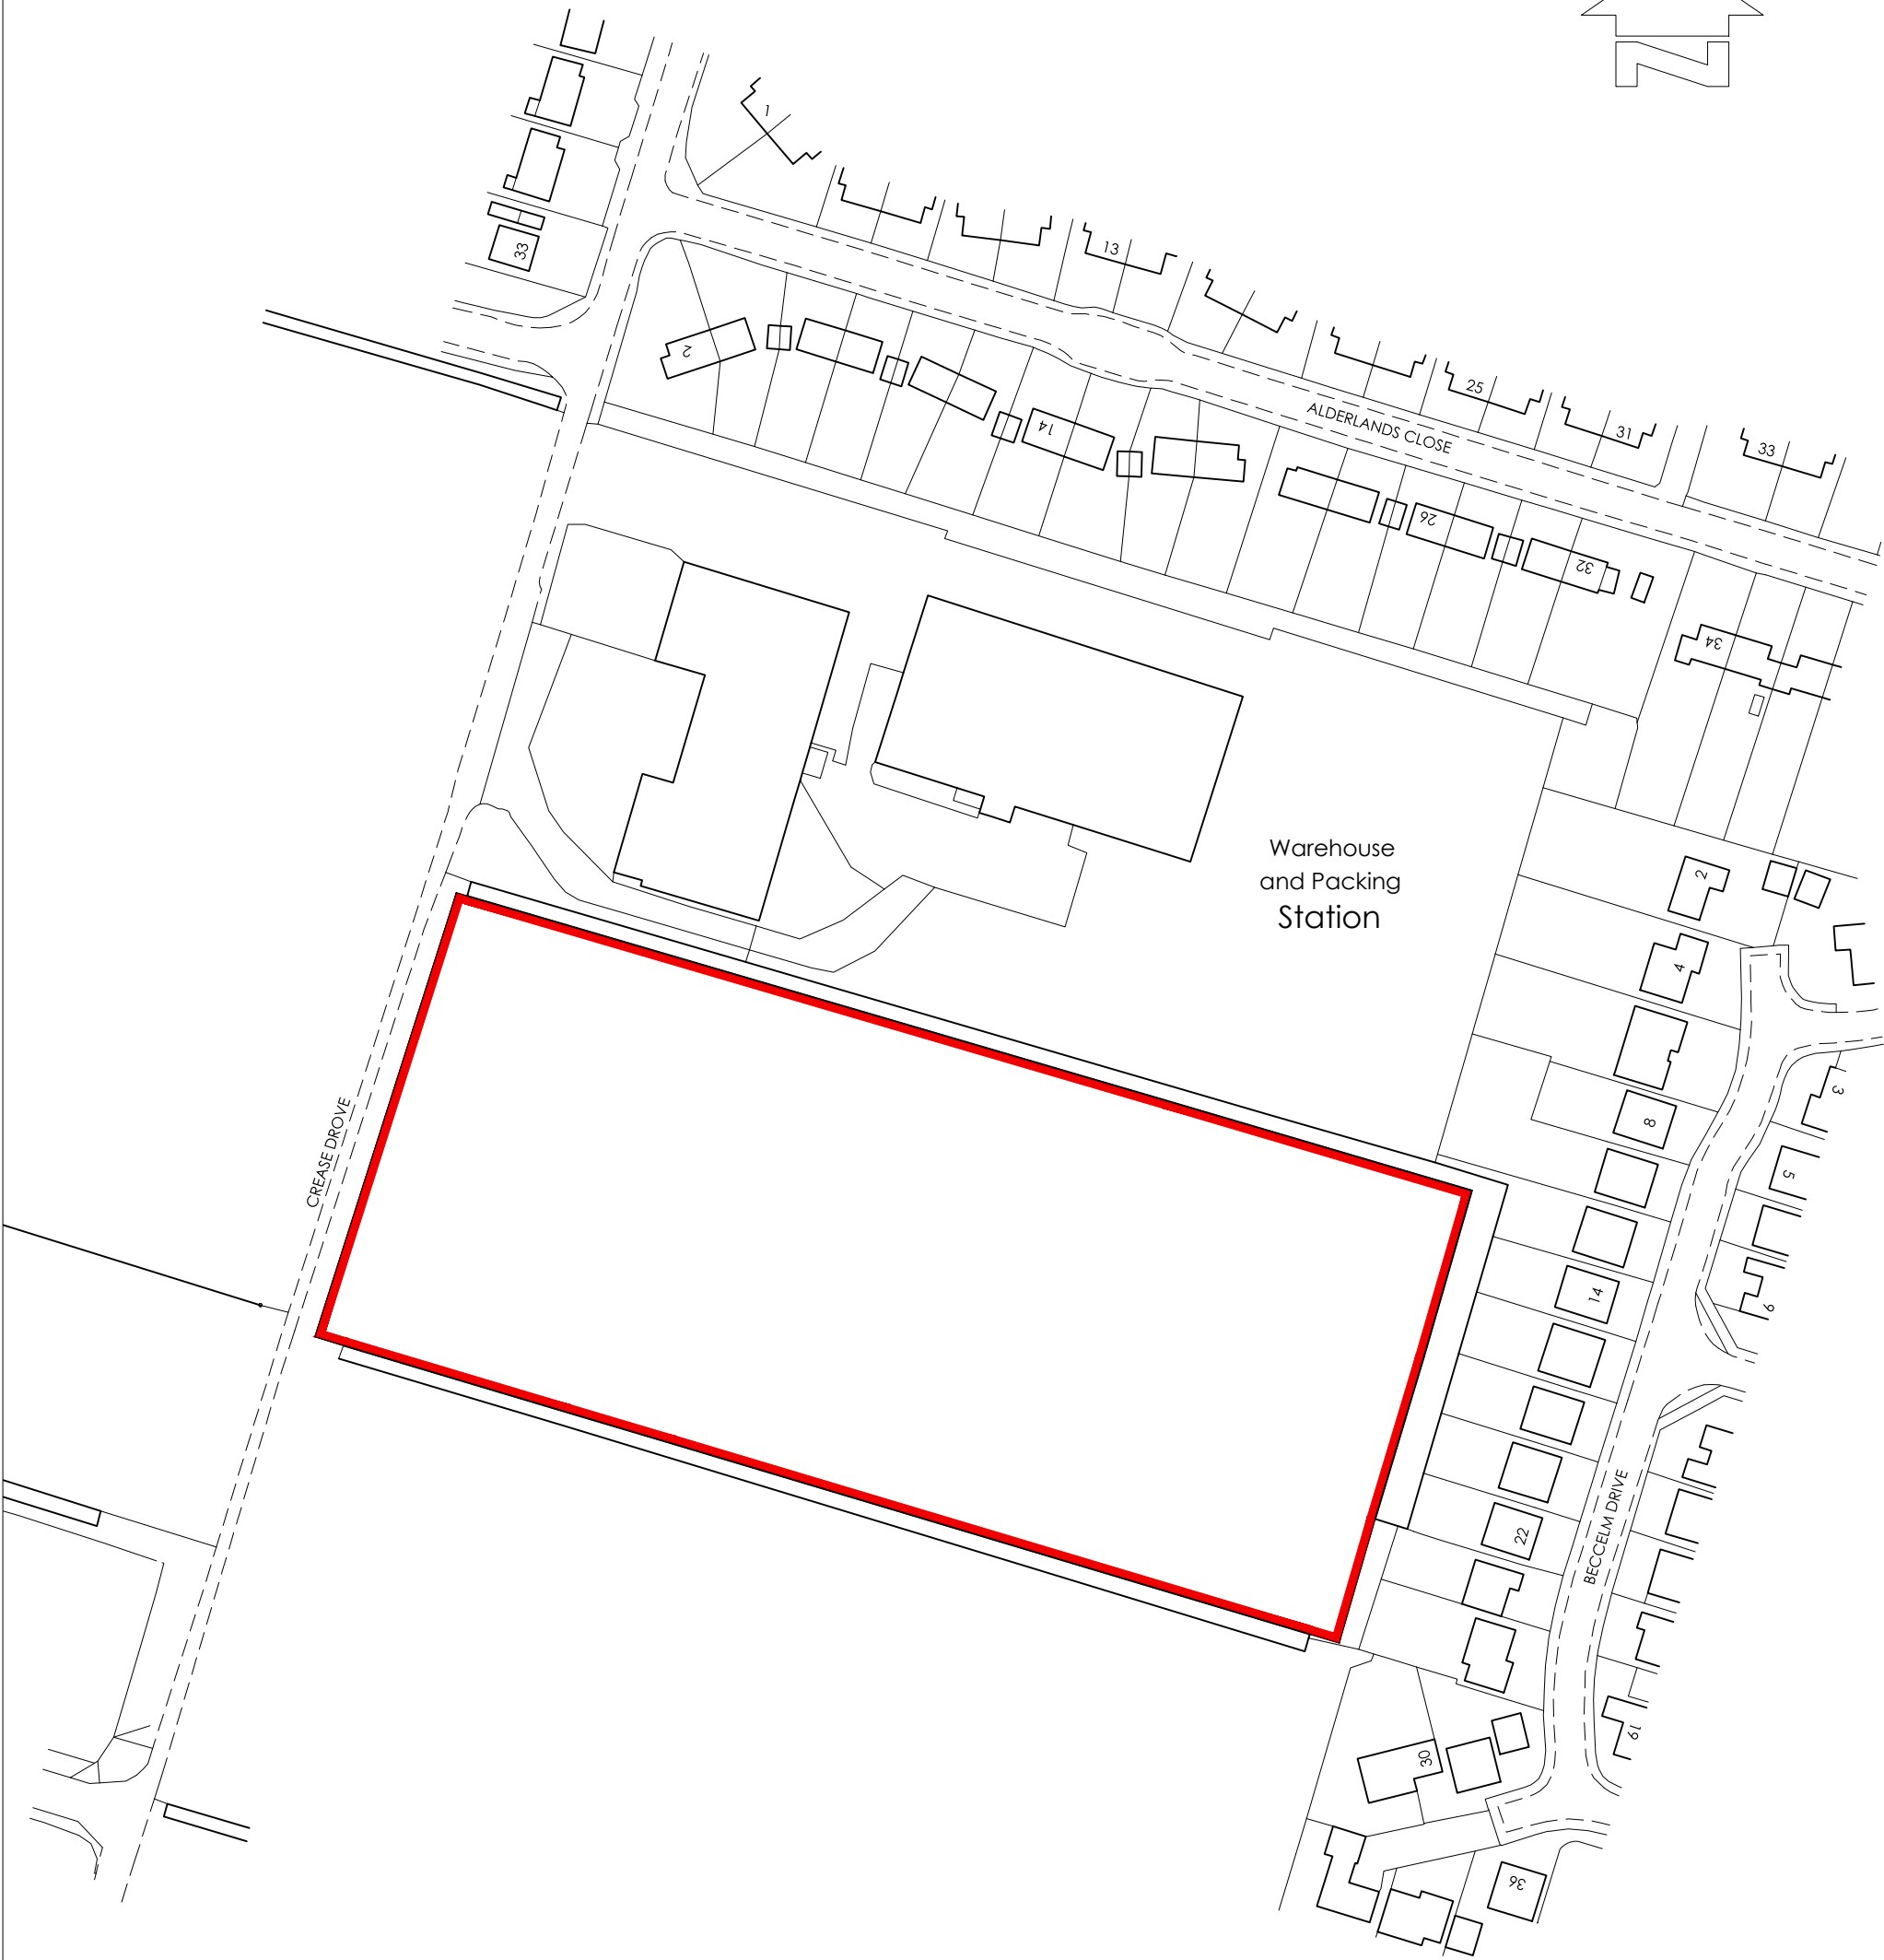
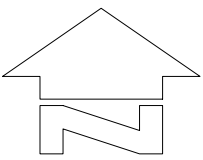


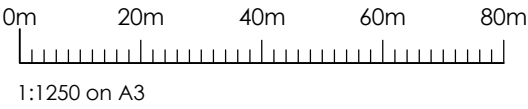

Client Mrs T Hunter-Shaw

Job proposed residential development off
Crease Drove, CROWLAND

Title Location Plan

Scale 1:1250 Dwg No 15/179-01

Date July 2015

MPJ DESIGN ASSOCIATES Ltd
4 CHURCH STREET
BARLBOROUGH
CHESTERFIELD. S43 4EP

tele: 01246 819259
mob: 07841 353141
martynpjones@btinternet.com