

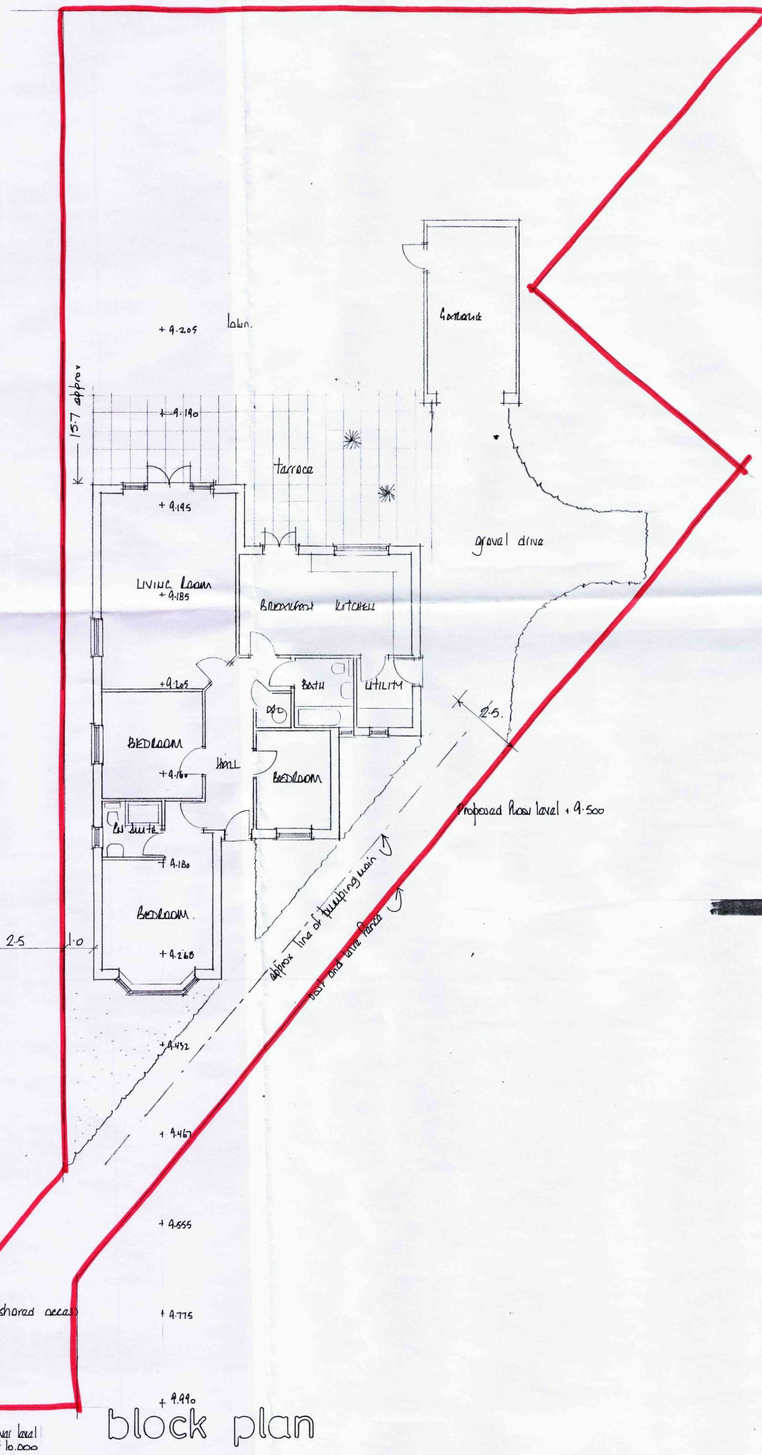




block plan

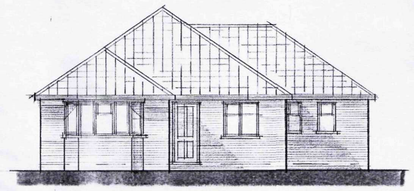


west

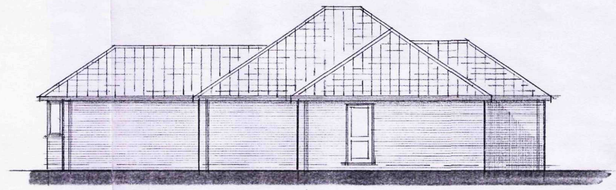


south

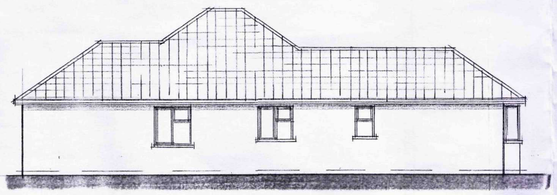


north

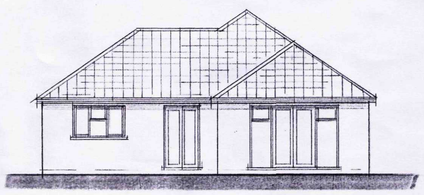


east

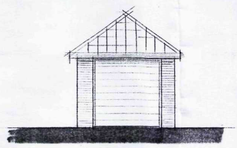


west

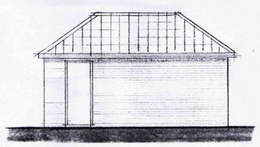

north

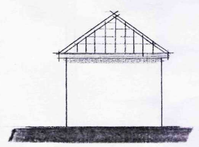

east

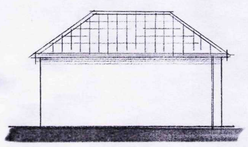

south

Planning & Development
25 JAN 2012
Ref: 0057-12

EAST MIDLANDS DESIGN ASSOC.

Architectural Consultants

Willow Lodge
Horseshoe Road
Spalding
Lincs
PE11 3JA

Tel/fax :- 01775 767968
Email :- willowlodge@talktalk.net
Mobile phone :- 07710815044

Client
Mr + Mrs Copland

Project
Proposed Residential Development
Adj 32 Peterborough Rd
Crowland

Drawing
Plan & Elevations.

Scale
1:100

Date
Oct 2011

Drawn
AL

Dwg No.
10/46/01

Rev