
Location Plan

Site Address: **Alderlands, James Road, Crowland, Spalding, PE6 0AA**

Date Produced: **24-Jan-2026**

Scale: **1:2500 @A4**

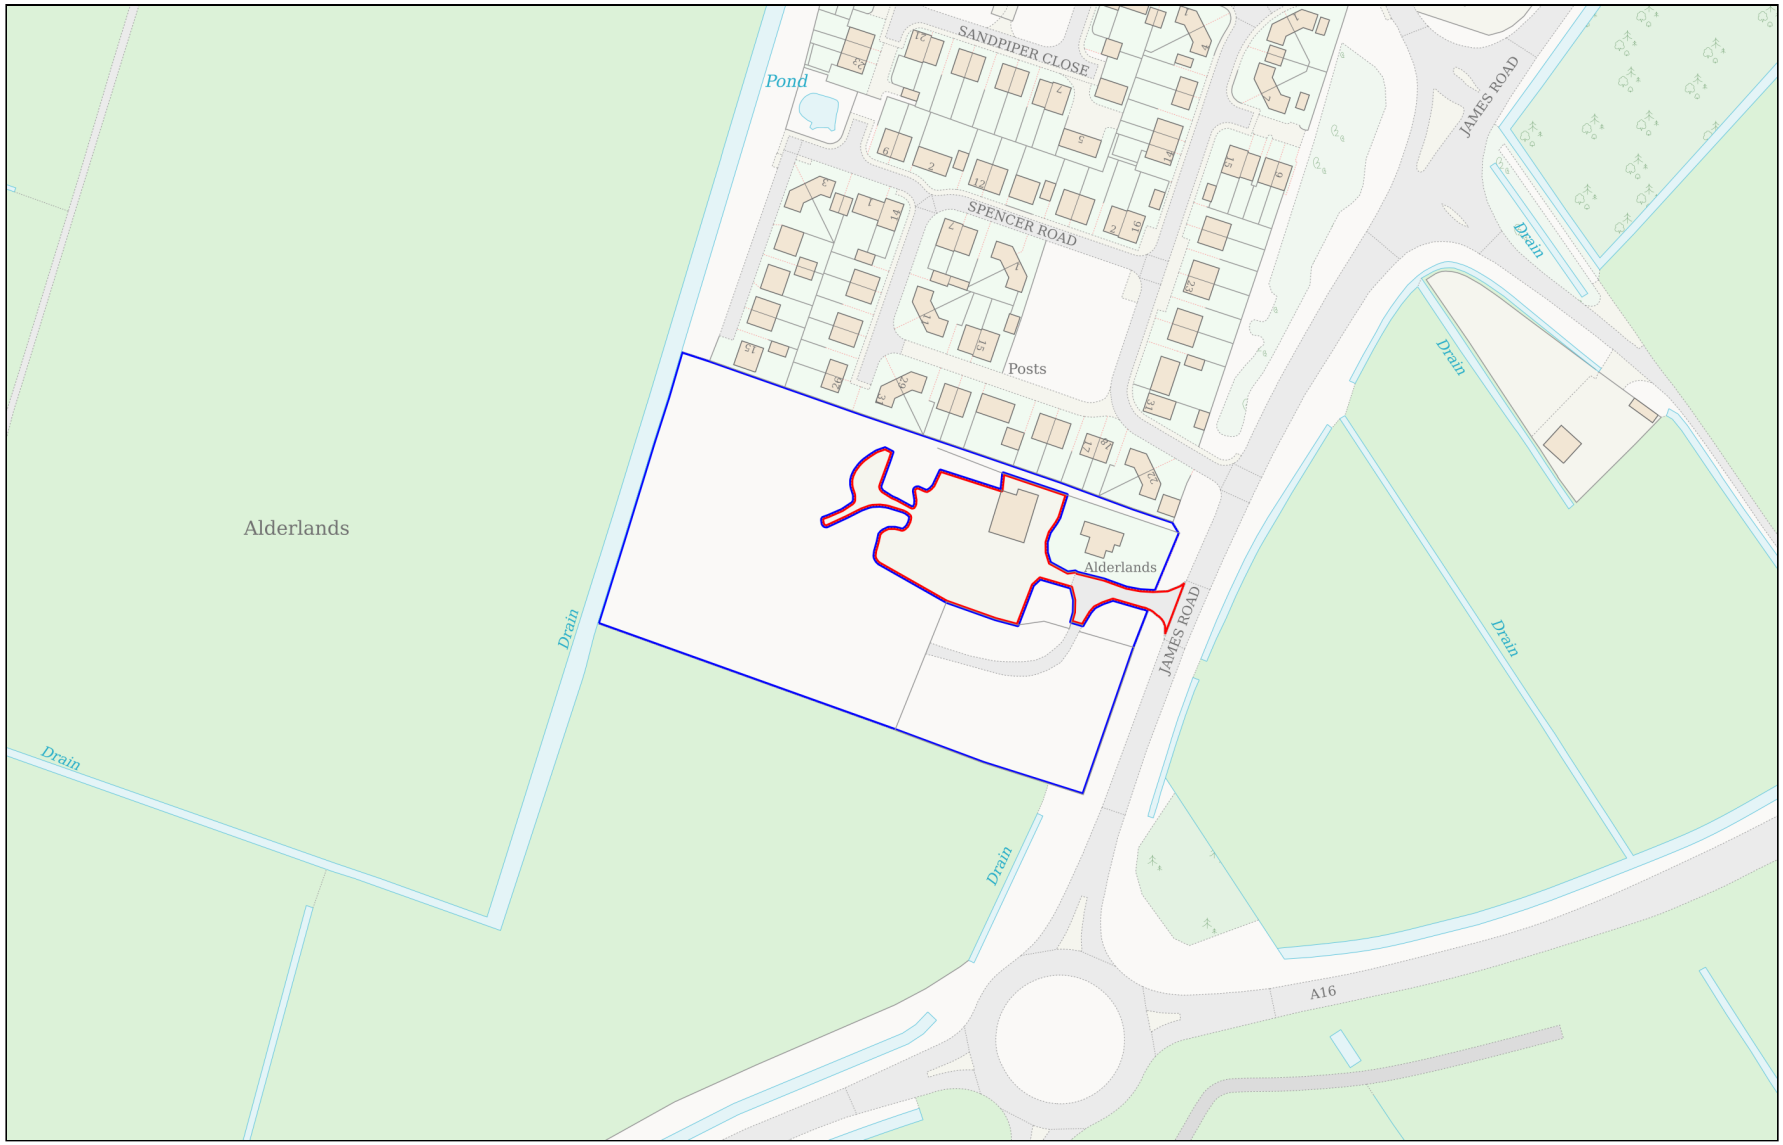

Planning Portal Reference: **PP-14647006v1**

Powered By TerraQuest

© Crown copyright and database rights 2026 OS 100042766