


GOOGLE EARTH VIEW 2018 PHOTO BUSES PARKED AND CARVANS



GOOGLE STREET VIEW 2011 PHOTO BUSES PARKED

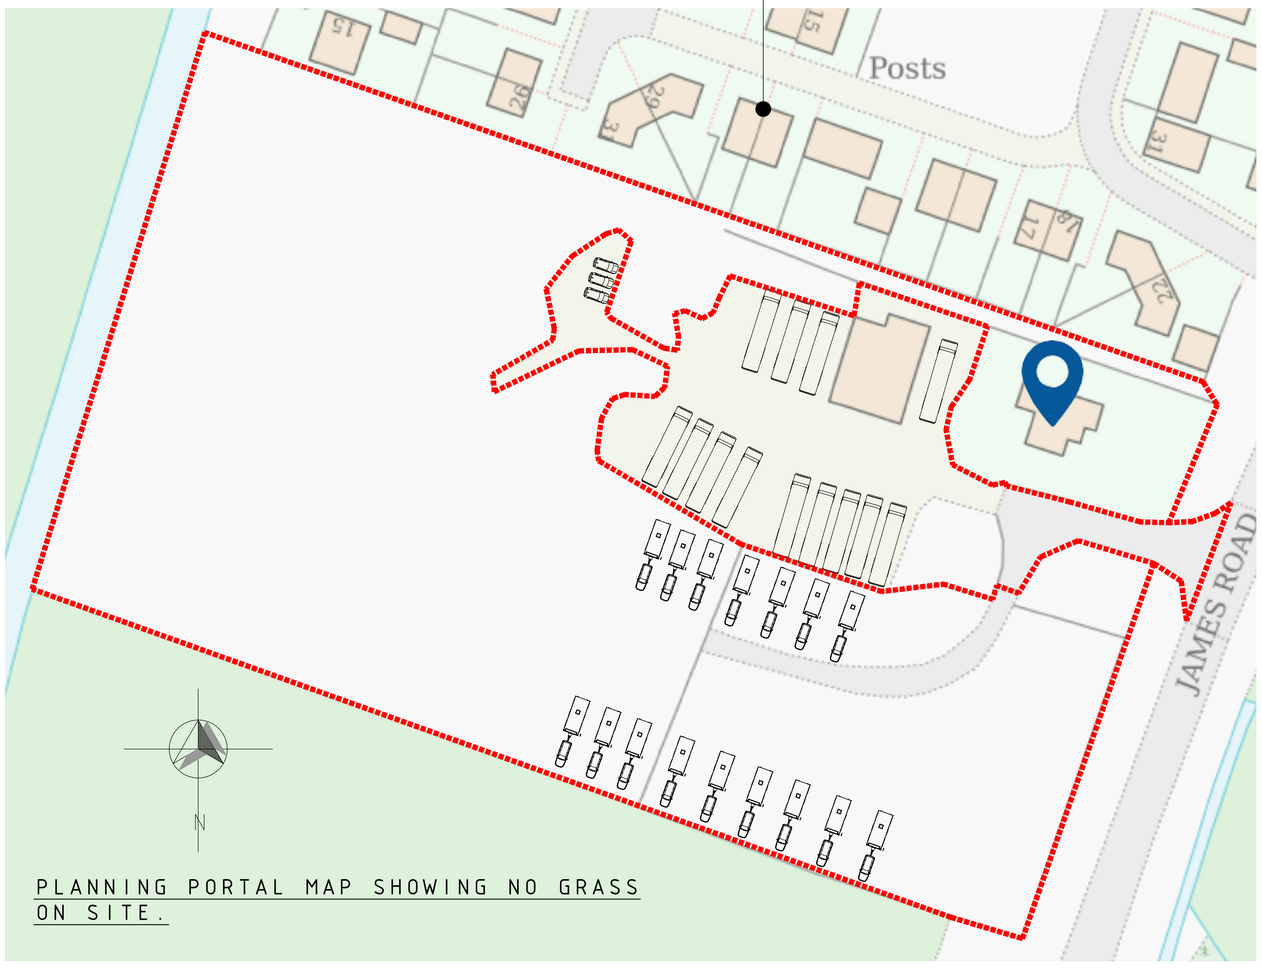

PLANNING PORTAL MAP SHOWING NO GRASS ON SITE.



GOOGLE STREET VIEW 2011 PHOTO CARVANS PARKED

PRE-EXISTING BLOCK PLAN SCALE 1:500

MATERIAL LIST

© COPYRIGHT LEGISLATION

THIS DRAWING IS COPYRIGHT AND MAY NOT BE REPRODUCED IN WHOLE OR PART WITHOUT WRITTEN AUTHORITY. THIS DRAWING IS SUBJECT TO AMENDMENTS AND LOCAL AUTHORITY PLANNING AND BUILDING REGULATION APPROVAL BEFORE ANY WORK'S COMMENCED. FOR THE MATERIALS, BUILDER MUST TAKE DIMENSION FROM THE SITE.

PLANNING • PERMISSION • ISSUE

Revisions		Date

PLANMORE
DESIGN ARCHITECTURE
Planmore Limited,
960 Capability Green, Luton, Bedfordshire LU1 3PE
Telephone: (01582) 969200 Email: admin@planmore.co.uk

DRAWING:
SITE LOCATION, BLOCK PLAN
AS PRE-EXISTING BEFORE NEW OWNERSHIP

SITE ADDRESS:
ALDERLANDS, JAMES ROAD, CROWLAND

PROJECT:
APPLICATION FOR CERTIFICATE OF LAWFUL USE OR DEVELOPMENT (EXISTING) UNDER SECTION 191 TCPA 1990 - USE OF LAND FOR VEHICLE STORAGE (USE CLASS B8

Job No	Drawing No	Revision
	P1	
Date	Scale	Drawn
JAN 26	1:500 @ A1	A YASIN

PLANMORE • DESIGN • ARCHITECTURE

ARCHITECTURE •