


GOOGLE EARTH VIEW 2025 PHOTO NEW OWENER
USING TO PARK CARS FOR STORAGE NOT SALE



GOOGLE EARTH VIEW 2007 PHOTO BUSES PARKED
AND CARVANS LAND HAS NOT BEEN USED FOR GRASING FOR 19 PLUS YEARS

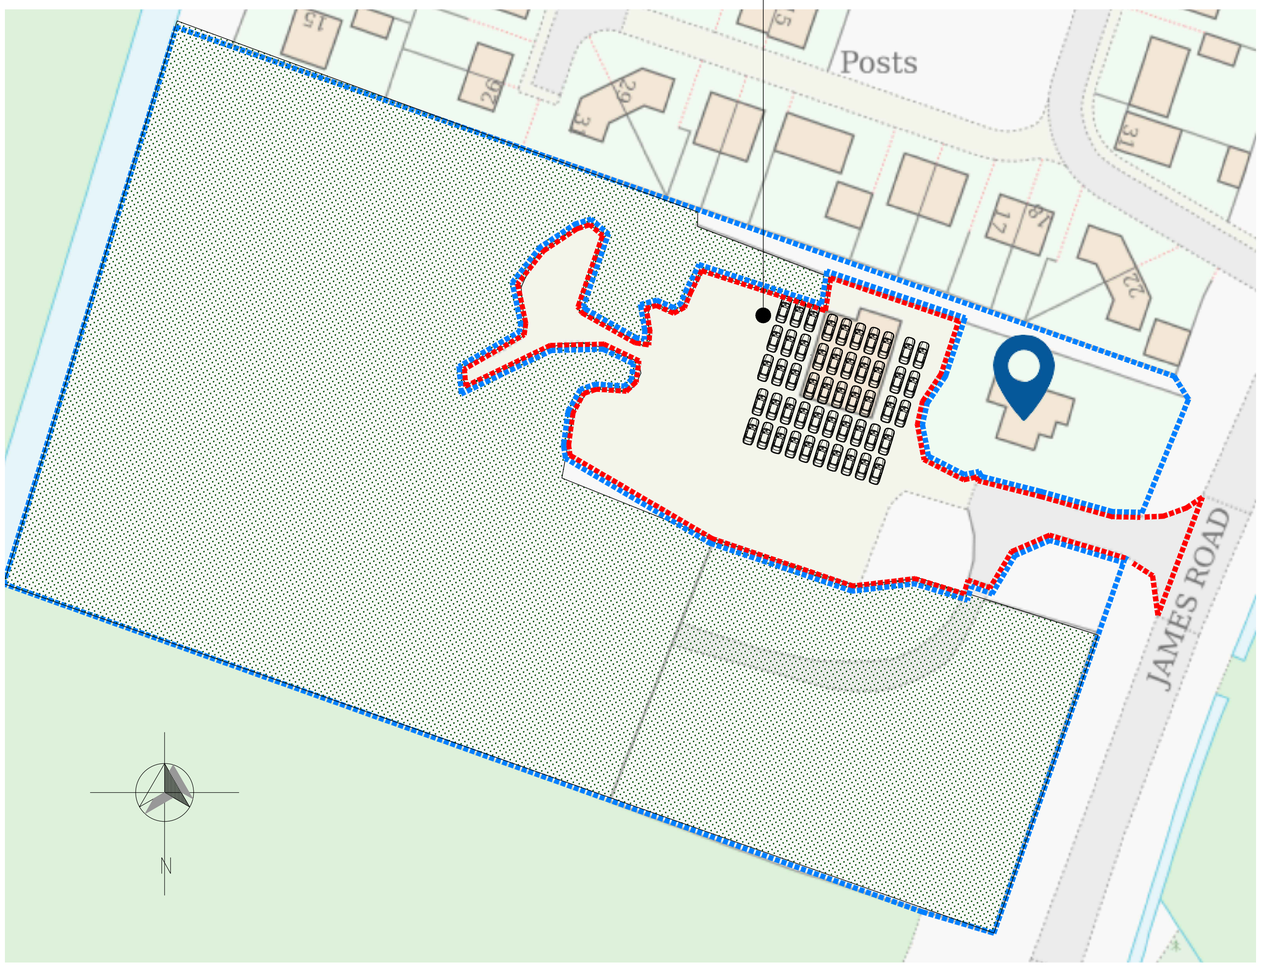

EXISTING BLOCK PLAN SCALE 1:500

MATERIAL LIST

© COPYRIGHT LEGISLATION

THIS DRAWING IS COPYRIGHT AND MAY NOT BE REPRODUCED IN WHOLE OR PART WITHOUT WRITTEN AUTHORITY. THIS DRAWING IS SUBJECT TO AMENDMENTS AND LOCAL AUTHORITY PLANNING AND BUILDING REGULATION APPROVAL BEFORE ANY WORK'S COMMENCED. FOR THE MATERIALS, BUILDER MUST TAKE DIMENSION FROM THE SITE.

PLANNING ● PERMISSION ● ISSUE

Revisions		Date

PLANMORE
DESIGN ARCHITECTURE
Planmore Limited,
960 Capability Green, Luton, Bedfordshire LU1 3PE
Telephone: (01582) 969200 Email: admin@planmore.co.uk

DRAWING:
SITE LOCATION, BLOCK
AS EXISTING

SITE ADDRESS:
ALDERLANDS, JAMES ROAD, CROWLAND

PROJECT:
APPLICATION FOR CERTIFICATE OF LAWFUL USE OR DEVELOPMENT (EXISTING) UNDER SECTION
191 TCPA 1990 - USE OF LAND FOR VEHICLE STORAGE (USE CLASS B8

Job No	Drawing No	Revision
	P2	
Date	**Scale**	**Drawn**
JAN 2026	1:500 @ A1	A YASIN

ARCHITECTURE ● PLANMORE ● DESIGN ● ARCHITECTURE