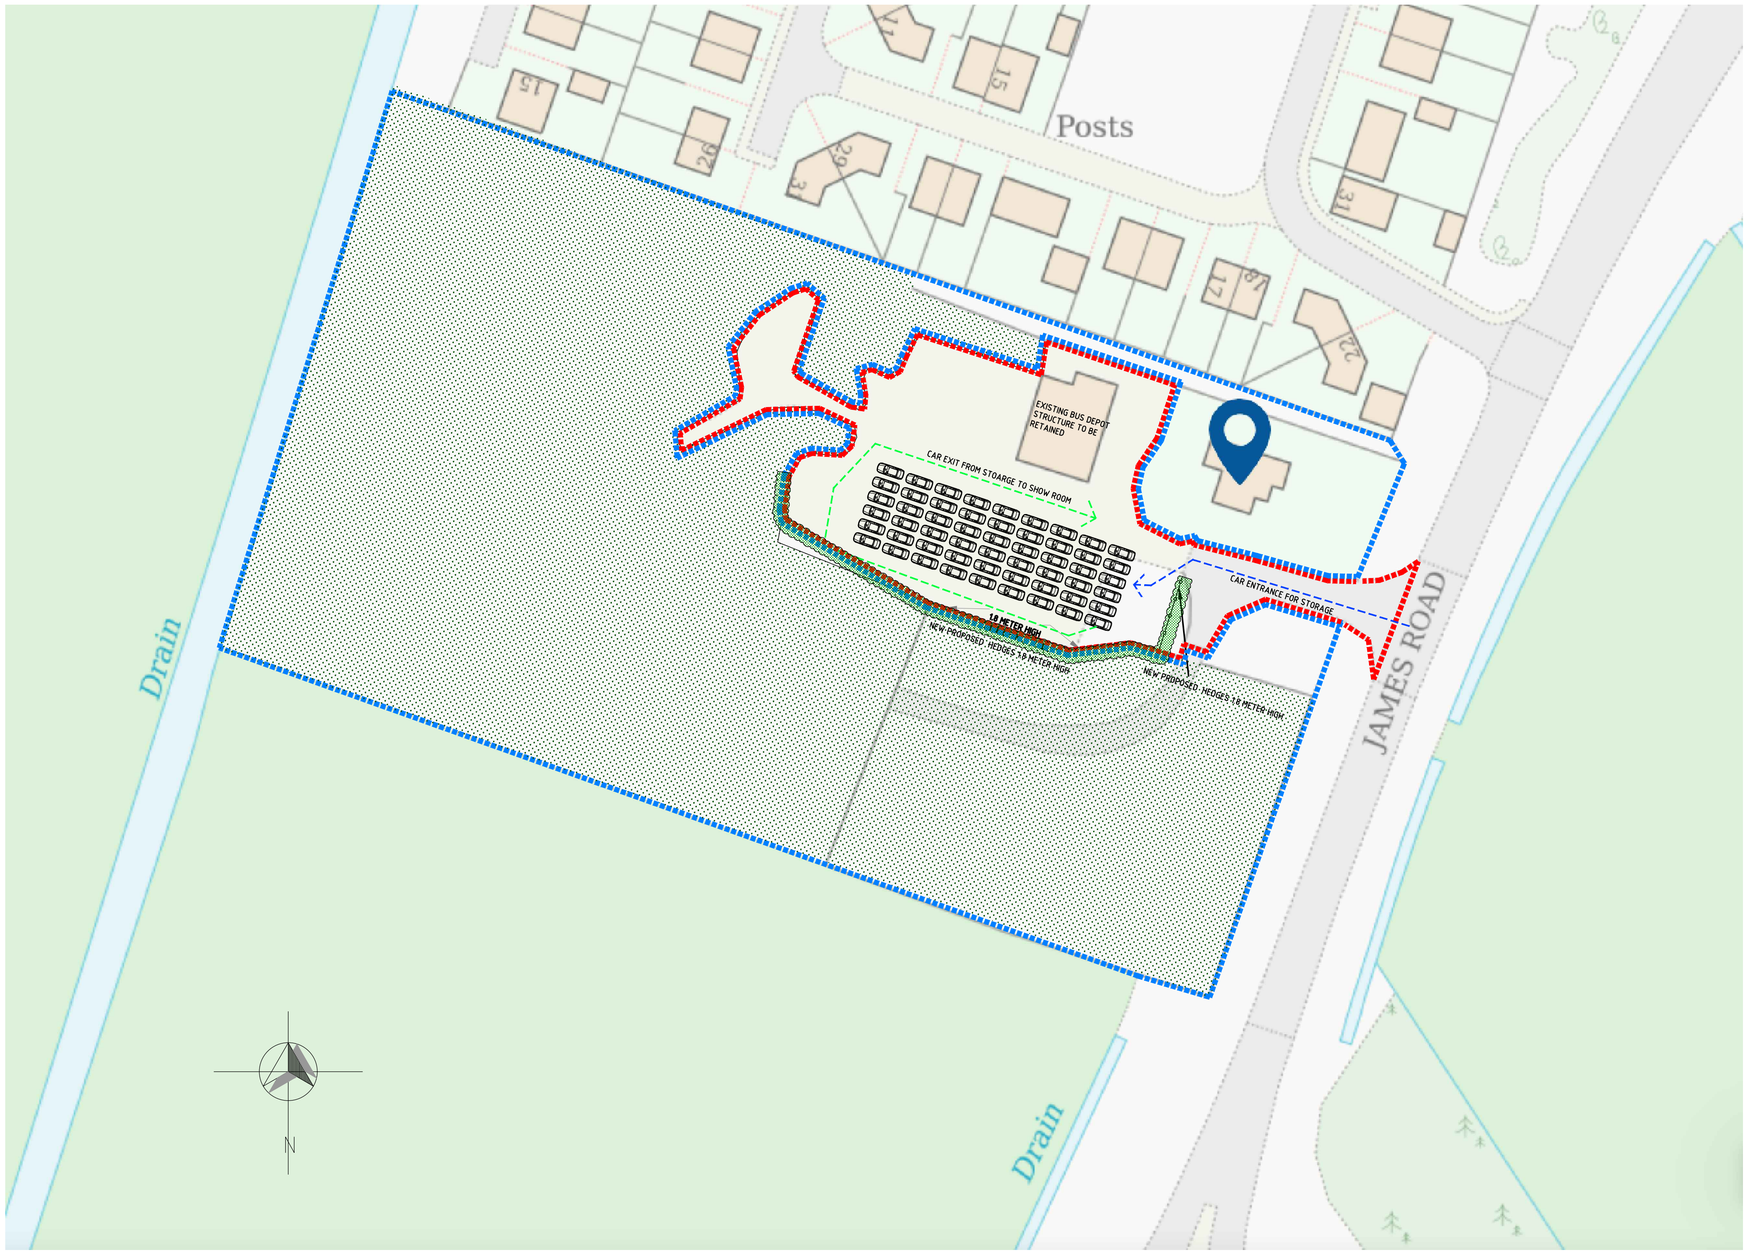


PROPOSE BLOCK PLAN SCALE 1:500 RETAINING EXISTING OVERGROWN GRASS TO MITIGATE ANY FLOOD RISK
NEW TREES PLANTED FOR NEIGHBORING PREVIOUSY AS PART OF BNG WITH NEW LAND OWNER

MATERIAL LIST

© COPYRIGHT LEGISLATION

THIS DRAWING IS COPYRIGHT AND MAY NOT BE REPRODUCED IN WHOLE OR PART WITHOUT WRITTEN AUTHORITY. THIS DRAWING IS SUBJECT TO AMENDMENTS AND LOCAL AUTHORITY PLANNING AND BUILDING REGULATION APPROVAL BEFORE ANY WORK'S COMMENCED FOR THE MATERIALS, BUILDER MUST TAKE DIMENSION FROM THE SITE.

PLANNING ● PERMISSION ● ISSUE

Revisions		Date

PLANMORE
DESIGN ARCHITECTURE
Planmore Limited,
960 Capability Green, Luton, Bedfordshire LU1 3PE
Telephone: (01582) 969200 Email: admin@planmore.co.uk

DRAWING:
SITE LAYOUT BLOCK PLAN
AS PROPOSED

SITE ADDRESS:
ALDERLANDS, JAMES ROAD, CROWLAND

PROJECT:
APPLICATION FOR CERTIFICATE OF LAWFUL USE OR DEVELOPMENT (EXISTING) UNDER SECTION
191 TCPA 1990 - USE OF LAND FOR VEHICLE STORAGE (USE CLASS B8

Job No	Drawing No	Revision
	P3	
Date	Scale	Drawn
JAN 2026	1:500 @ A1	A YASIN

ARCHITECTURE ●

PLANMORE ● DESIGN ● ARCHITECTURE