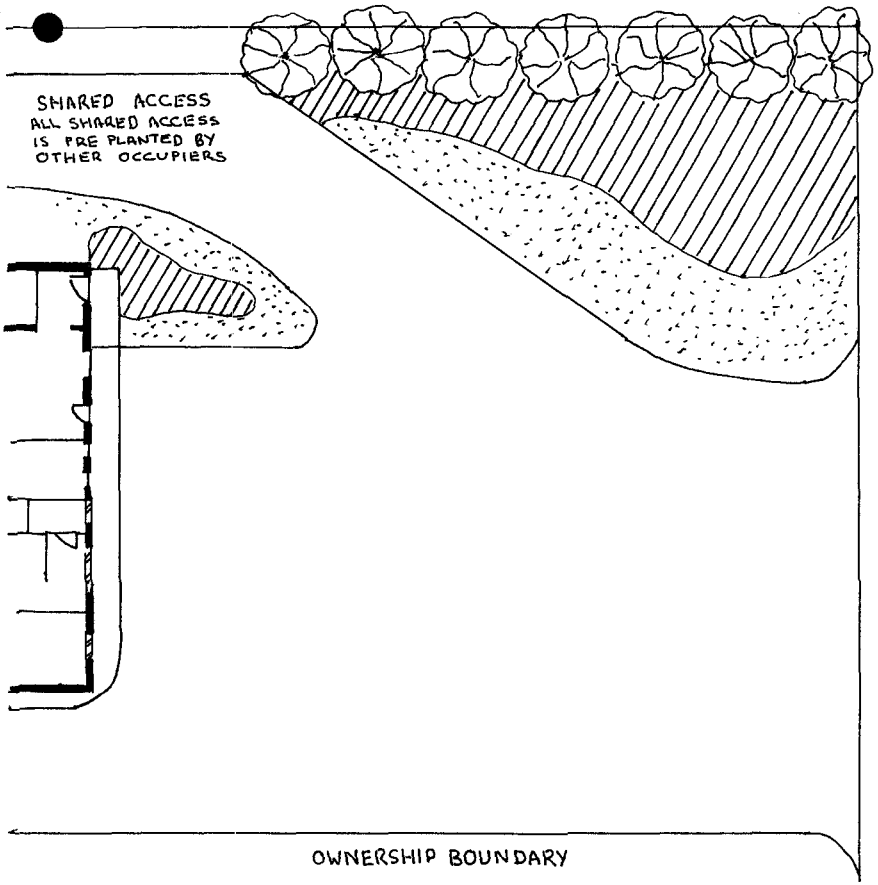


LANDSCAPING KEY

VIBURNUM TINUS

X COTONEASTER.

X CUPRESSOCYPARIS LEYLANDII

SOUTH HOLLAND DC
HOUSING & PLANNING
19 JAN 2000
Ref.


AMMENDMENTS

GRAHAM PEEL & ASSOCIATES
CIVIL ENGINEERING & LANDSCAPING CONSULTANTS


TITLE:
LANDSCAPING DETAIL FOR PROPOSED DEVELOPMENT AT CREASE ROAD

DRAWN BY:	CHECKED BY:
GJP	GJP
DATE: 08 JANUARY 2000	DATE: 08 JANUARY 2000
DRWG NO: IMcB/GJP/00/01	REVISION: 0


PLANNING
APPLICATION
DRAWING

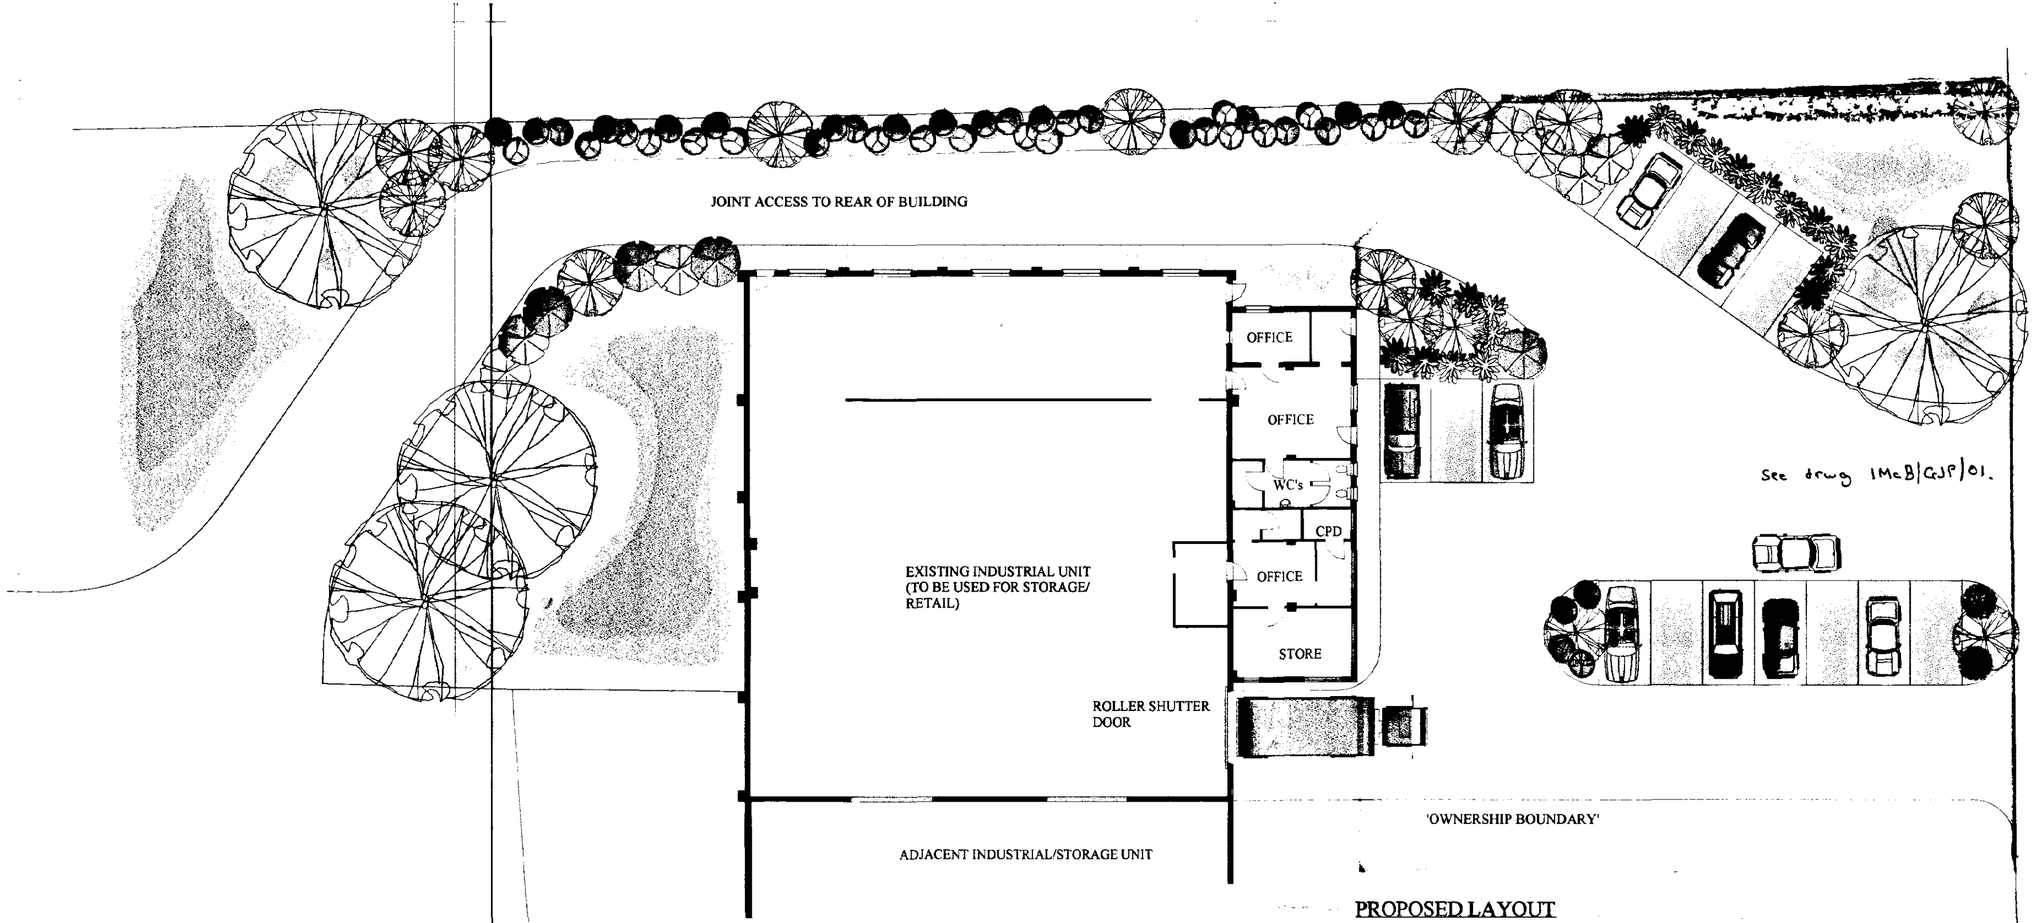


PROPOSED LAYOUT

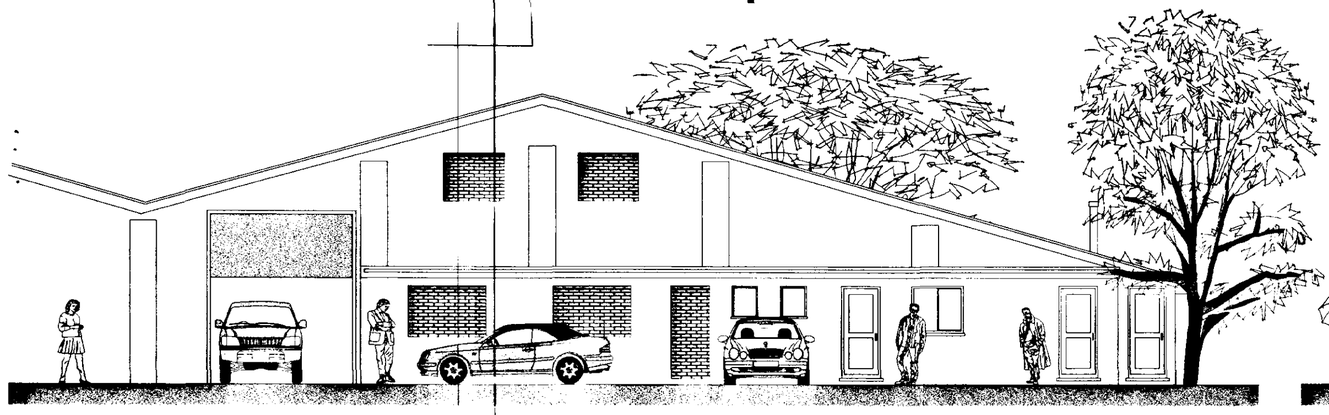

PROPOSED FRONT ELEVATION

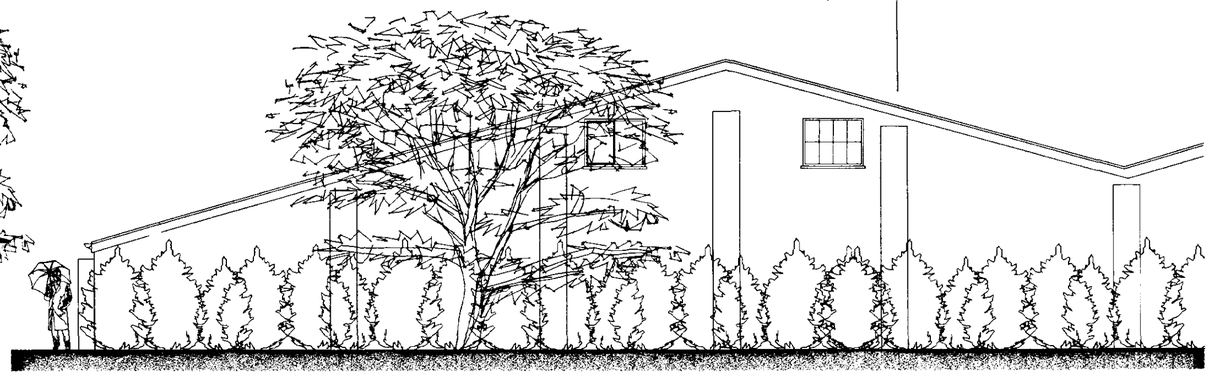

PROPOSED REAR ELEVATION

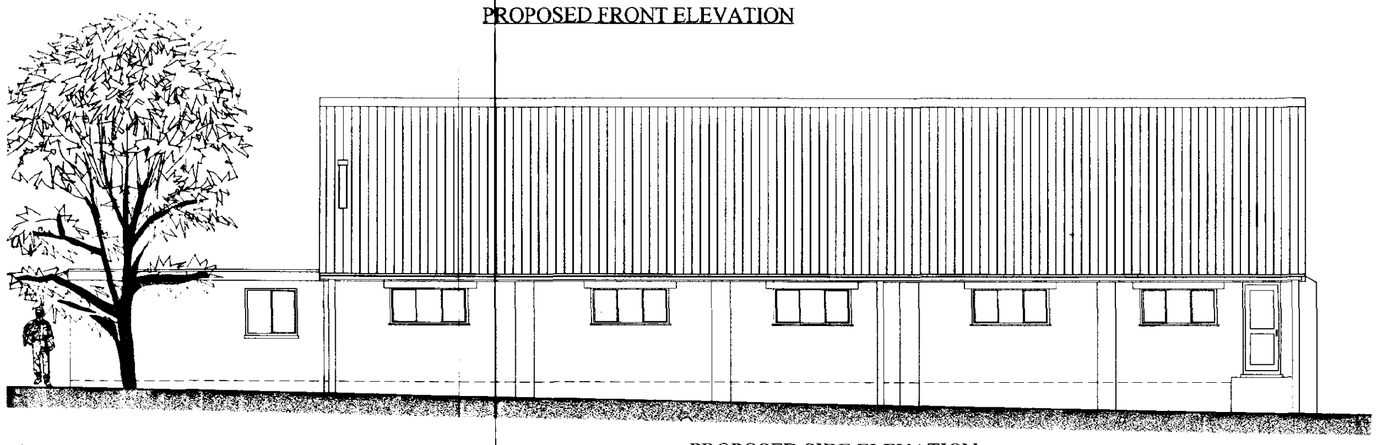

PROPOSED SIDE ELEVATION

SOUTH HOLLAND DC
HOUSING & PLANNING
19 JAN 2000
Ref: 0061/00

JOHN DICKIE ASSOCIATES

CONSULTANTS IN PLANNING AND ARCHITECTURE
MANOR BARN, WILSTHORPE, STAMFORD,
LINCS.
PE9 4PE

TEL 01778 560811 FAX 01778 561167

E.MAIL jda@ndirect,co.uk

DETERMINED

PROPOSED PART CHANGE OF USE AND MINOR ALTERATIONS TO EXISTING INDUSTRIAL BUILDING AT

CREASE DROVE, CROWLAND, LINCS

CLIENT - MR IAN McBAIN

SCALE 1 TO 200, 1 TO 200

PROPOSED FLOOR LAYOUT AND ELEVATIONS

DRAWING NO JDA/99/S.1025/PL 001