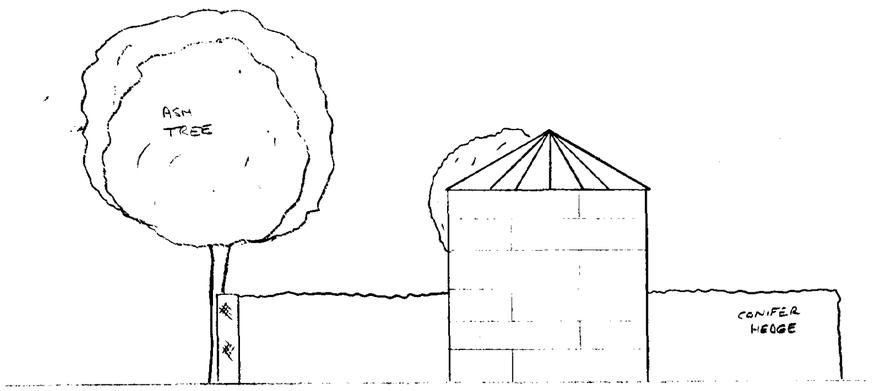

NORTH ELEVATION

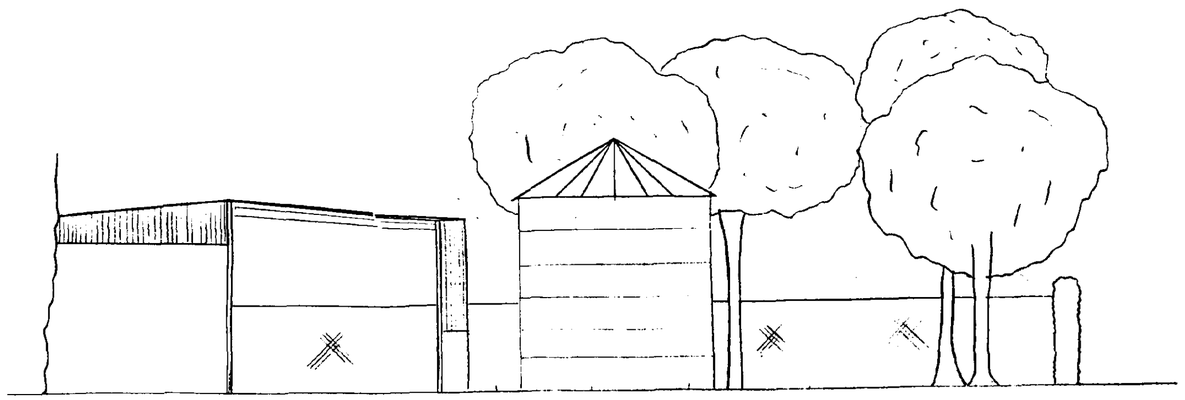

WEST ELEVATION

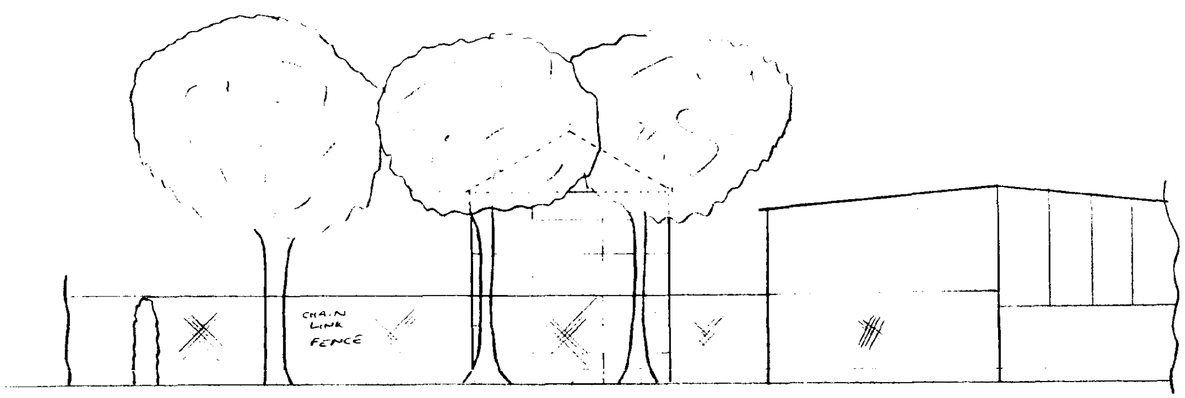

EAST ELEVATION

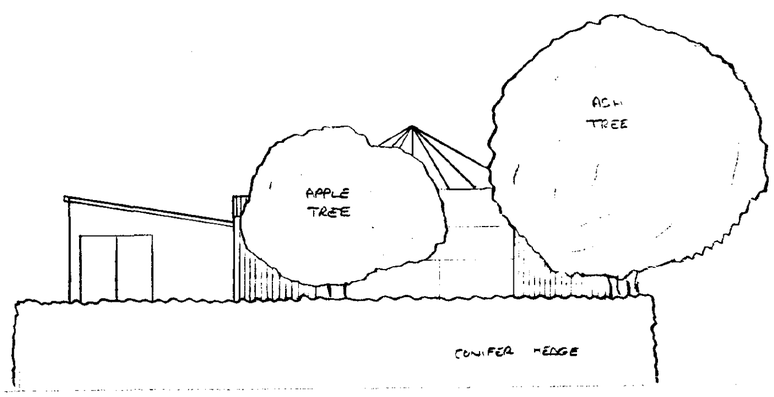

SOUTH ELEVATION

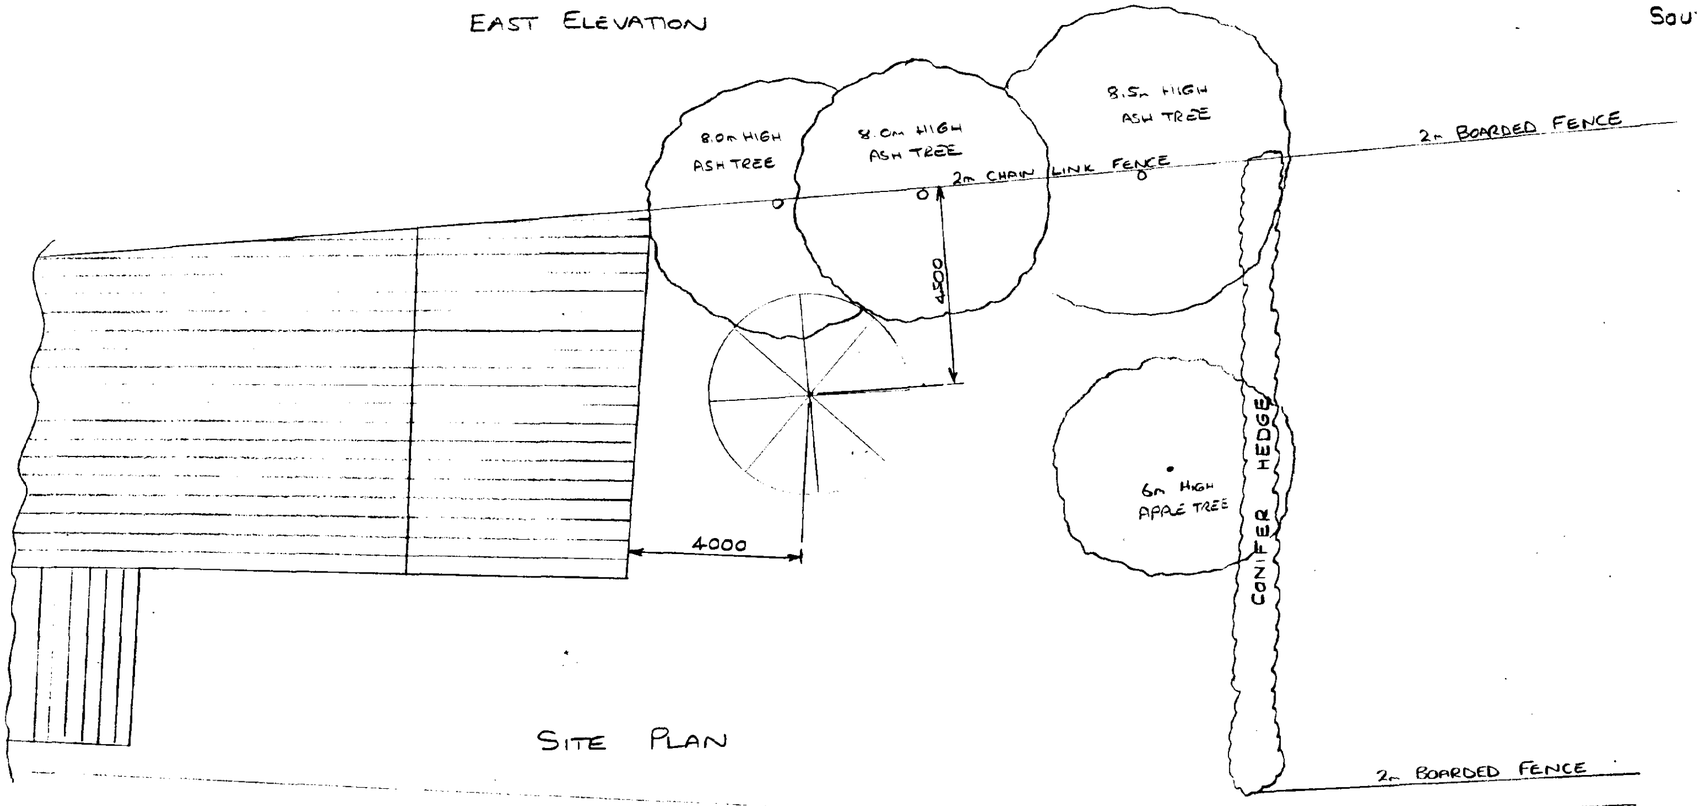

SITE PLAN

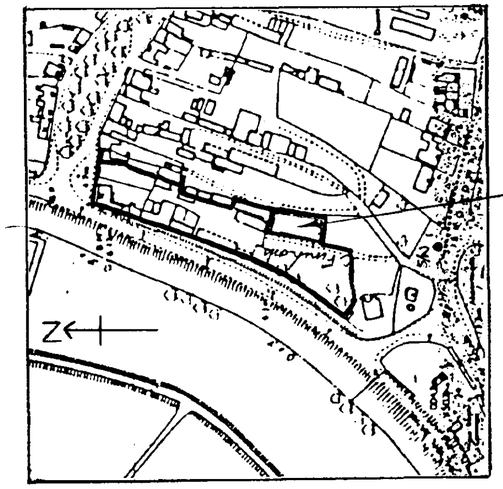

SITE LOCATION

DETERMINED PLAN

SOUTH HOLLAND DC
HOUSING & PLANNING
25 JAN 1999
Ref: 0061/99

SCALES:
1:2500 & 1:100

DRG No: CF1

PROPOSED GRAIN SILO
REAR OF 78 WEST ST