


1:1250

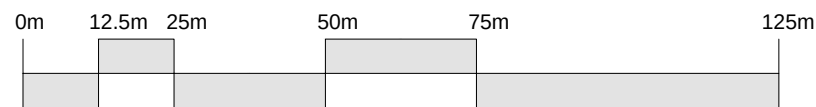

Revision	Description						Drawn	Checked	Date
Preliminary	☐	Information	☐	Tender	☐	Construction	☐	As Built	☐



Woods Hardwick
Architects, Engineers and Development Consultants

15-17 Goldington Road
Bedford
MK40 3NH
United Kingdom
T. +44 (0)1234 268862
F. +44 (0)1234 353034
mail@woodshardwick.com
www.woodshardwick.com

Title **Harvester Way
Crowland**

Details **Location Plan**

Scale 1:1250@A3 Date Jan 2019 Drawn GQ Chk CM

17239/1013

Please consider the environment before printing this drawing