
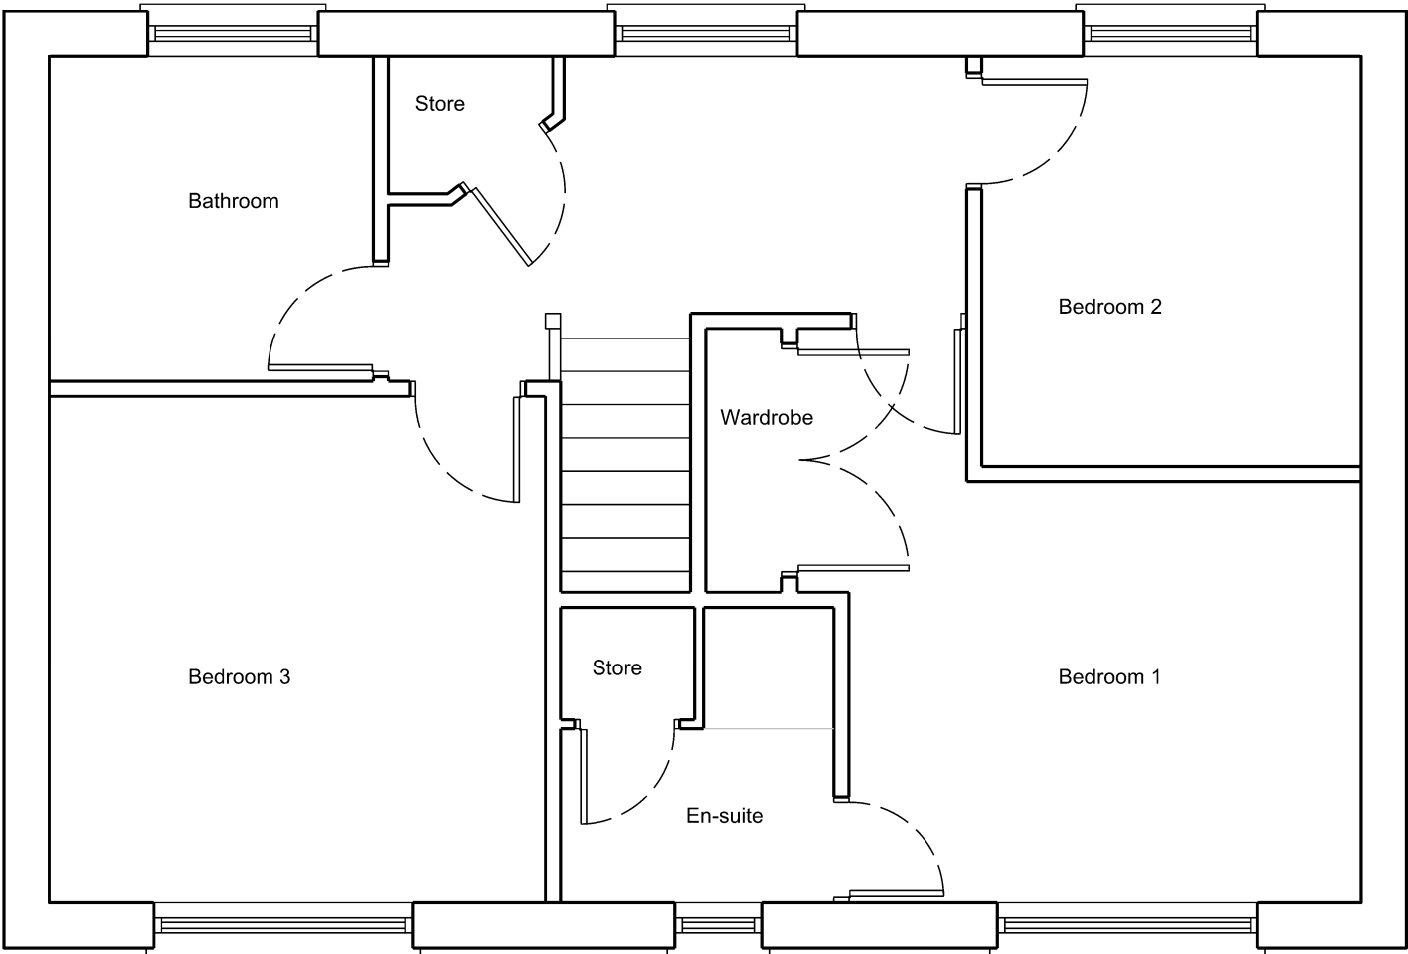


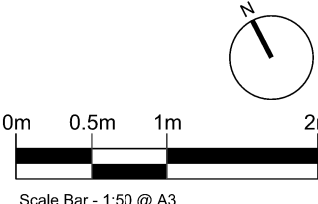

Notes Do not scale from drawing unless for planning purposes. use figuredimensions only All Dimensions to be checked and confirmed by the contractor/ builder on site				DATE 06/12/2021 24/01/2022	REV — A	DWN KM KM	Description Issued for discussion Issued for planning	DATE	REV	DWN	Description	 Scale Bar - 1:50 @ A3		CLIENT PROJECT Russell & Zoe 3 Sandpiper Close	ARCHITECT Phi Architectural Design Ltd (PAD) e-mail: ken.mwaniki@phiarchitecturaldesign.com Tel: +44 7809575090	Drawing Existing First Floor Description PLANNING Scale(s) 1:50 @ A3 Job No 100 Date Dec 2021 Drawing No A_011 Drawn KM Revision A
---	--	--	--	---	----------------------	------------------------	--	-------------	------------	------------	--------------------	--	--	--	---	---