


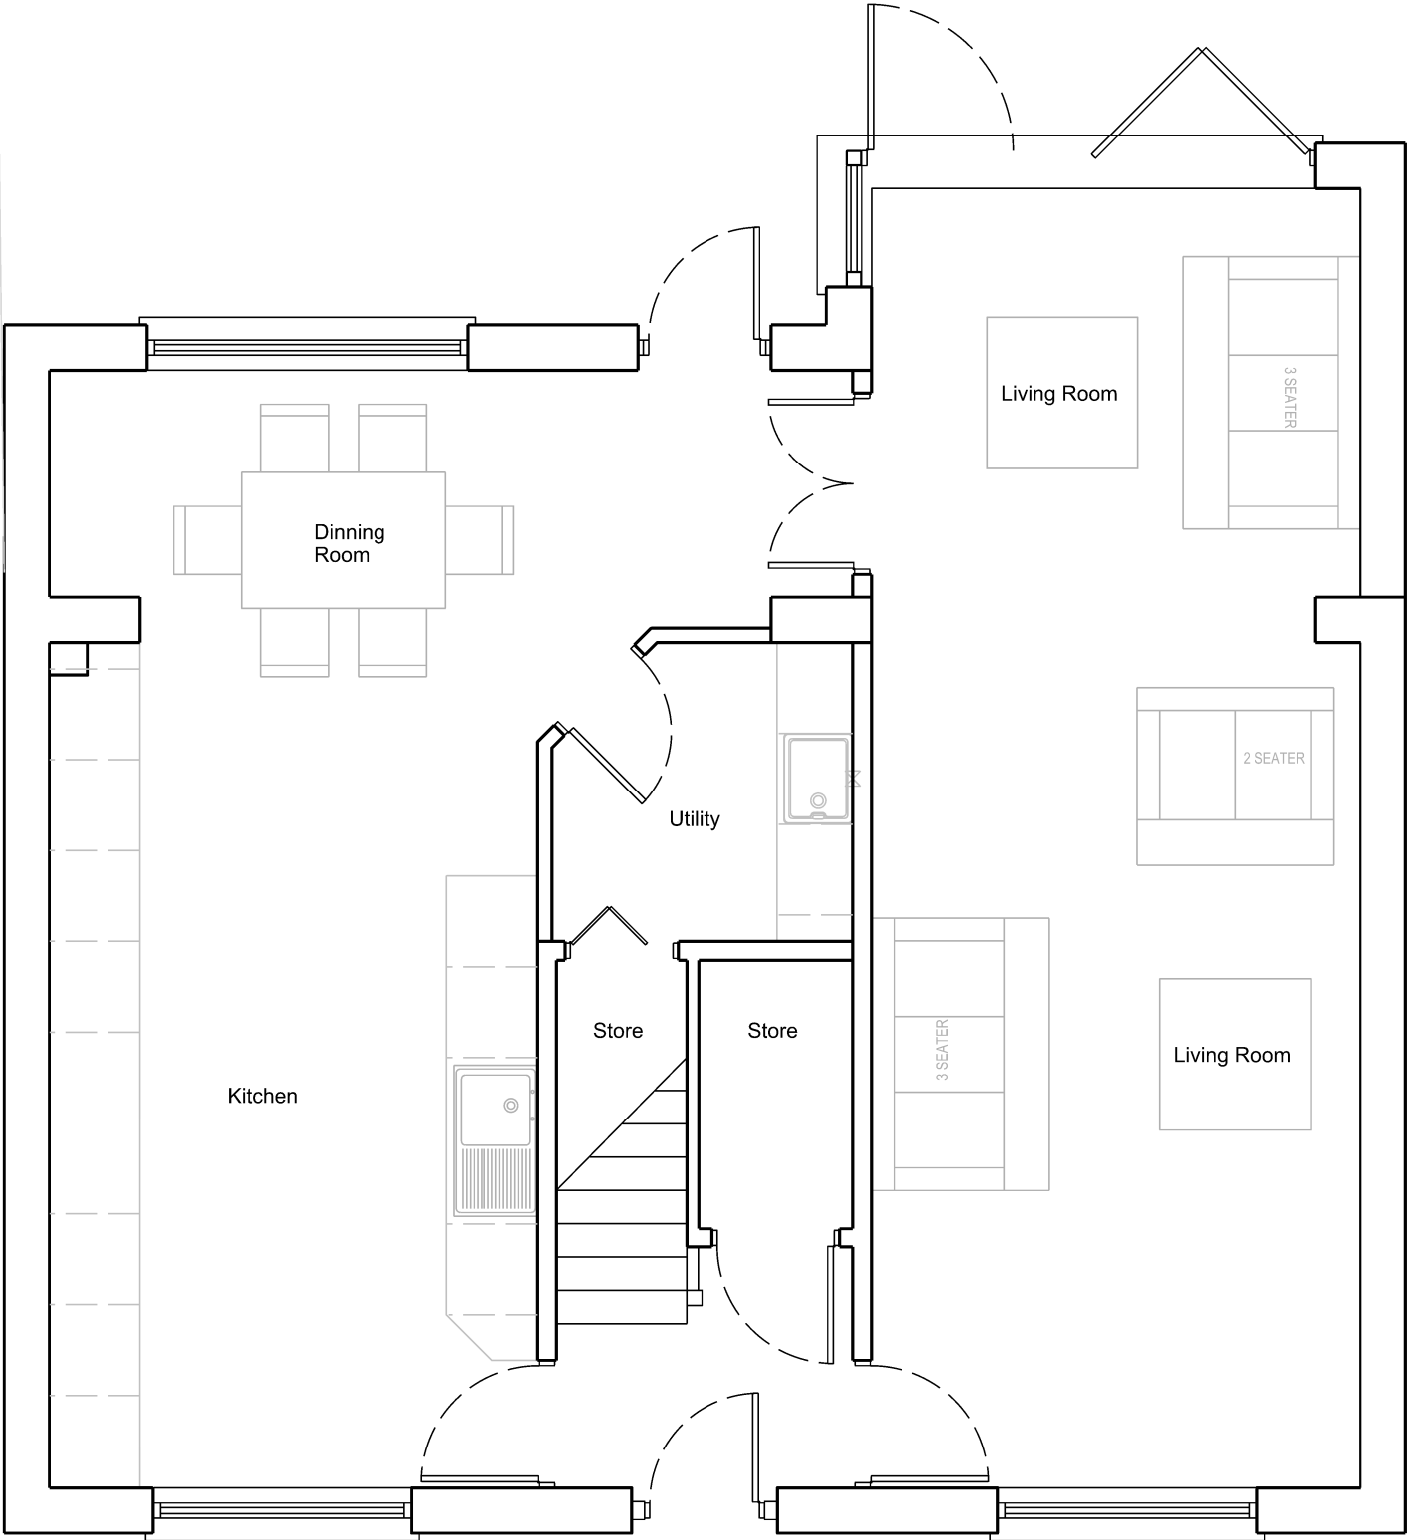

Notes Do not scale from drawing unless for planning purposes. use figureddimensions only All Dimensions to be checked and confirmed by the contractor/ builder on site																			
				DATE	REV	DWN	Description	DATE	REV	DWN	Description								
				06/12/2021	—	KM	Issued for discussion												
				10/01/2022	A	KM	Drawing revised to clients comments												
				24/01/2022	B	KM	Issued for planning												

CLIENT Russell & Zoe		ARCHITECT Phi Architectural Design Ltd (PAD) e-mail: ken.mwaniki@phiarchitecturaldesign.com Tel: +44 7809575090	
PROJECT 3 Sandpiper Close		Description PLANNING	
Scale(s) 1:50 @ A3	Date Dec 2021	Drawn KM	Revision B
Job No 100	Drawing No A_012		