
This drawing is copyright of DT Architects. Do not scale from this drawing. Check all dimensions onsite. The contractor shall bring any discrepancies immediately to the notice of the Architect.

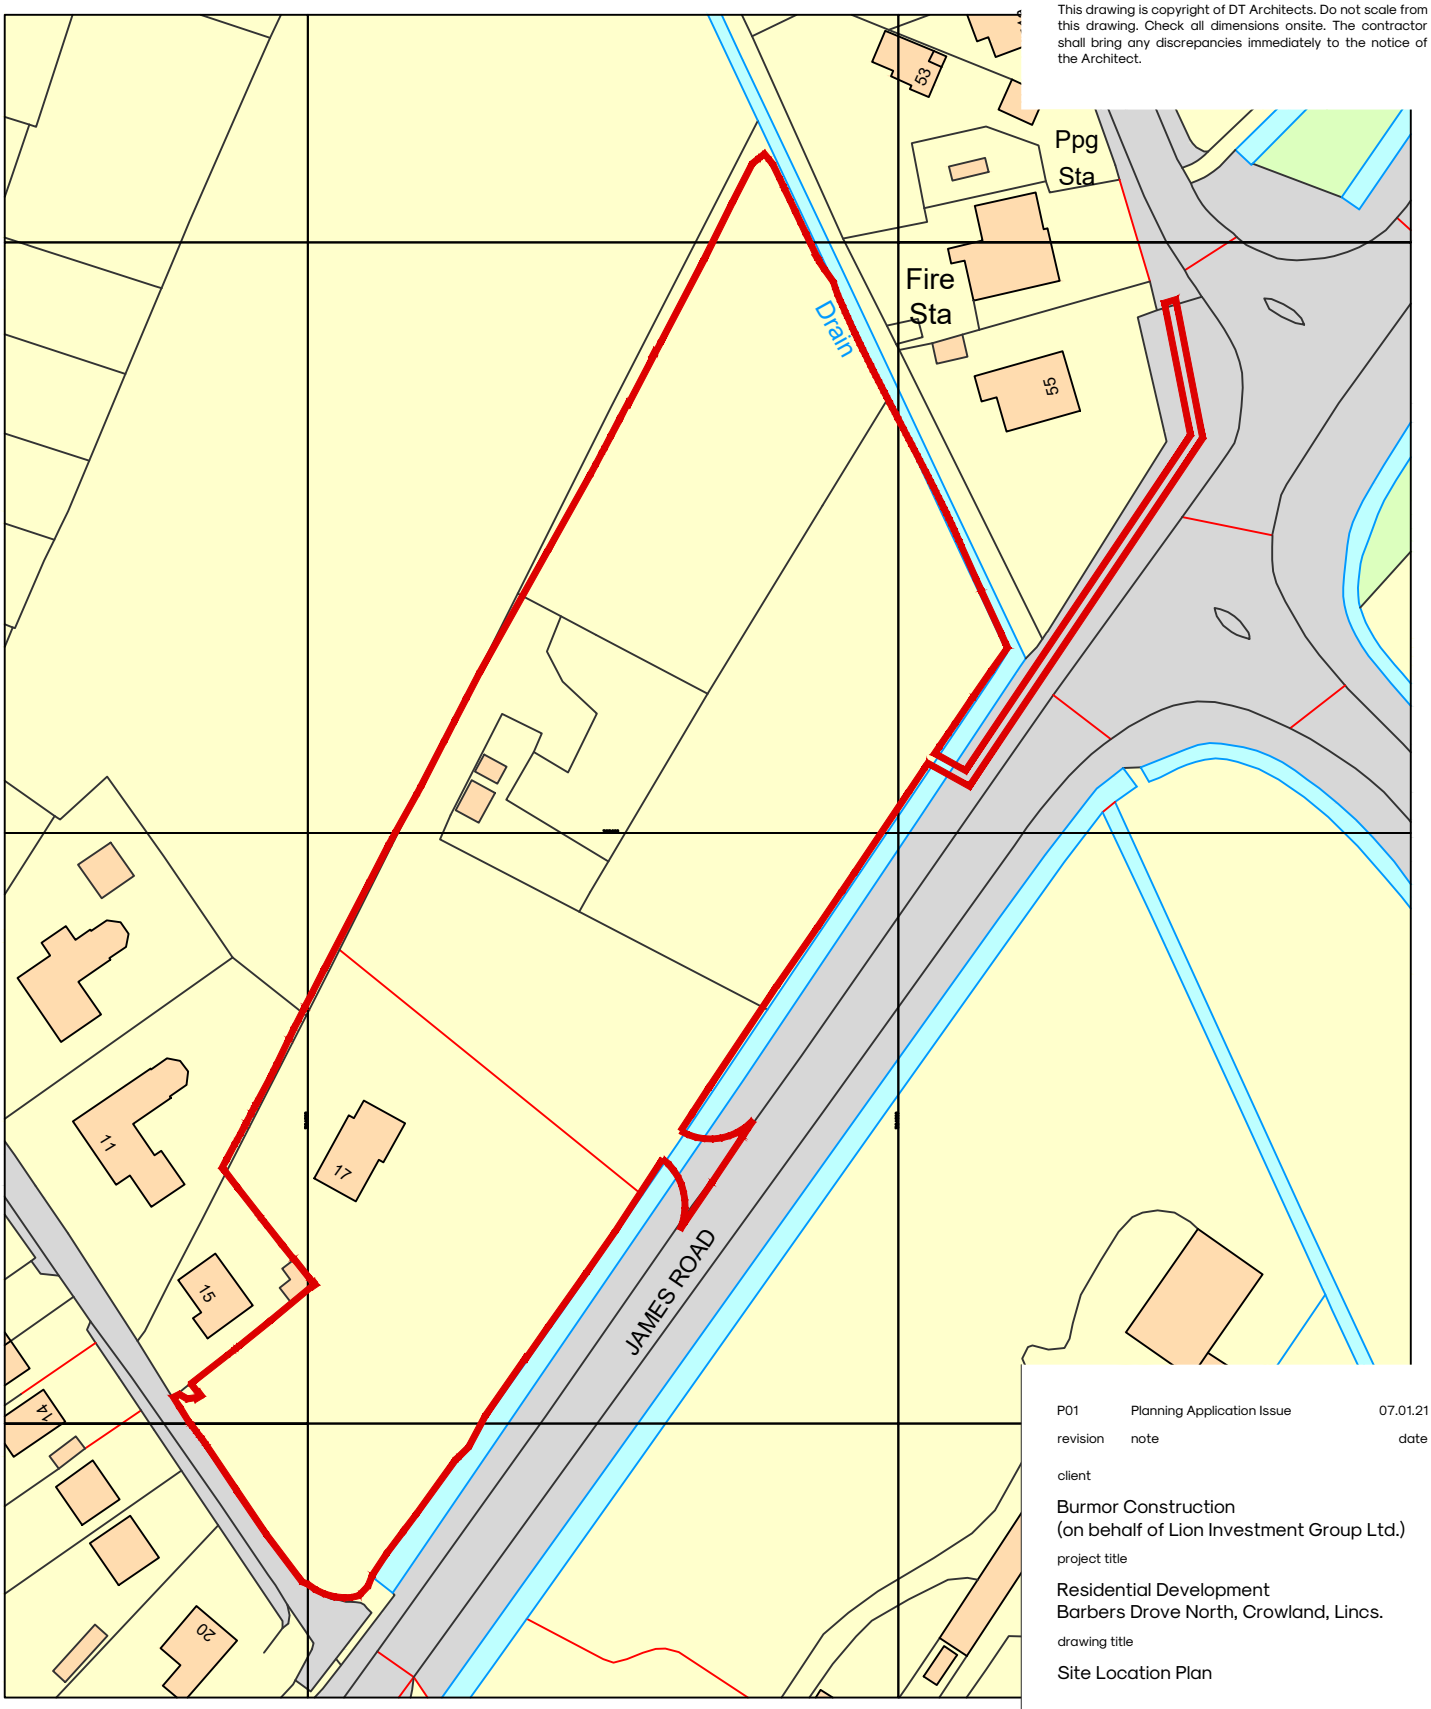

Ordnance Survey, (c) Crown Copyright 2018. All rights reserved. Licence number 100022432

N

0 40 Metres
20 20
SCALE 1:1250

revision	note	date
P01	Planning Application Issue	07.01.21

client

Burmor Construction
(on behalf of Lion Investment Group Ltd.)

project title

Residential Development
Barbers Drove North, Crowland, Lincs.

drawing title

Site Location Plan

drawing status

Planning

scale	date	
1:1250 @ A4	January 2021	
project number	drawing number	revision
2483	AL0101	P01

DT ARCHITECTS
01733 393010
www.dtarchitects.co.uk