

This drawing is copyright of DT Architects. Do not scale from this drawing. Check all dimensions onsite. The contractor shall bring any discrepancies immediately to the notice of the Architect.

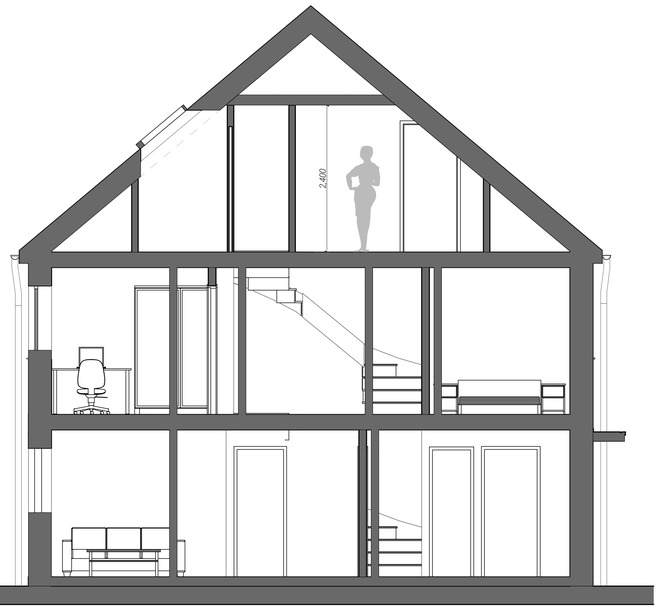

S-01 Section 1:50

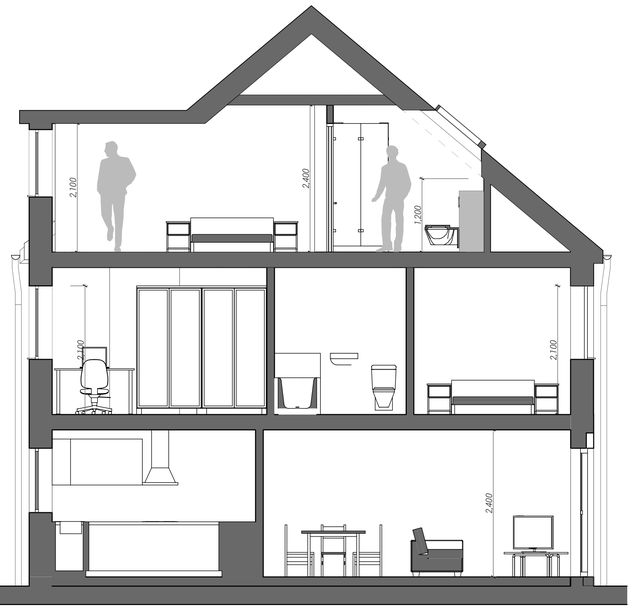

S-02 Section 1:50

0 0.5 2.5 5m
Scale 1:50 @ A1

P01 planning application issue 12.01.21
revision note date

client

Burmor Construction
(on behalf of Lion Investment Group LTD)

project title

Residential Development at
Barbers Drove North Crowland

drawing title

Sections_HT 5

drawing status

Planning

scale	date	
1:50 @ A1	January 2021	
project number	drawing number	revision
2483	AB0701	P01

DT ARCHITECTS
01733 393010
www.dtarchitects.co.uk