


SITE SECTION C-C



SITE SECTION D-D

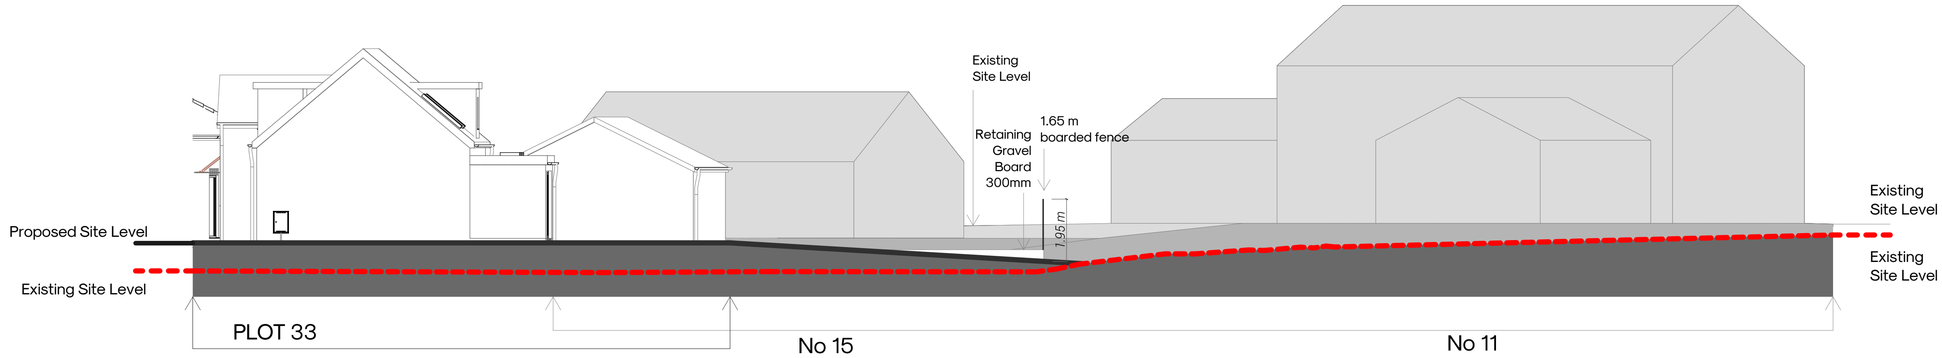

M 1:1000

This drawing is copyright of DT Architects. Do not scale from this drawing. Check all dimensions onsite. The contractor shall bring any discrepancies immediately to the notice of the Architect.

revision	note	date
P04	boundary heights added	06.09.21
P03	boundary treatments added	01.09.21
P02	planning application issue	02.03.21
P01	planning application issue	18.02.21

client

Burmor Construction
(on behalf of Lion Investment Group LTD)

project title

Residential Development
at Barbers drove North Crowland

drawing title

Site Sections

drawing status

Planning

scale	date	
1:100 @ A1	August 2020	
project number	drawing number	revision
2483	AB0704	P04

DT ARCHITECTS
01733 393010
www.dtarchitects.co.uk