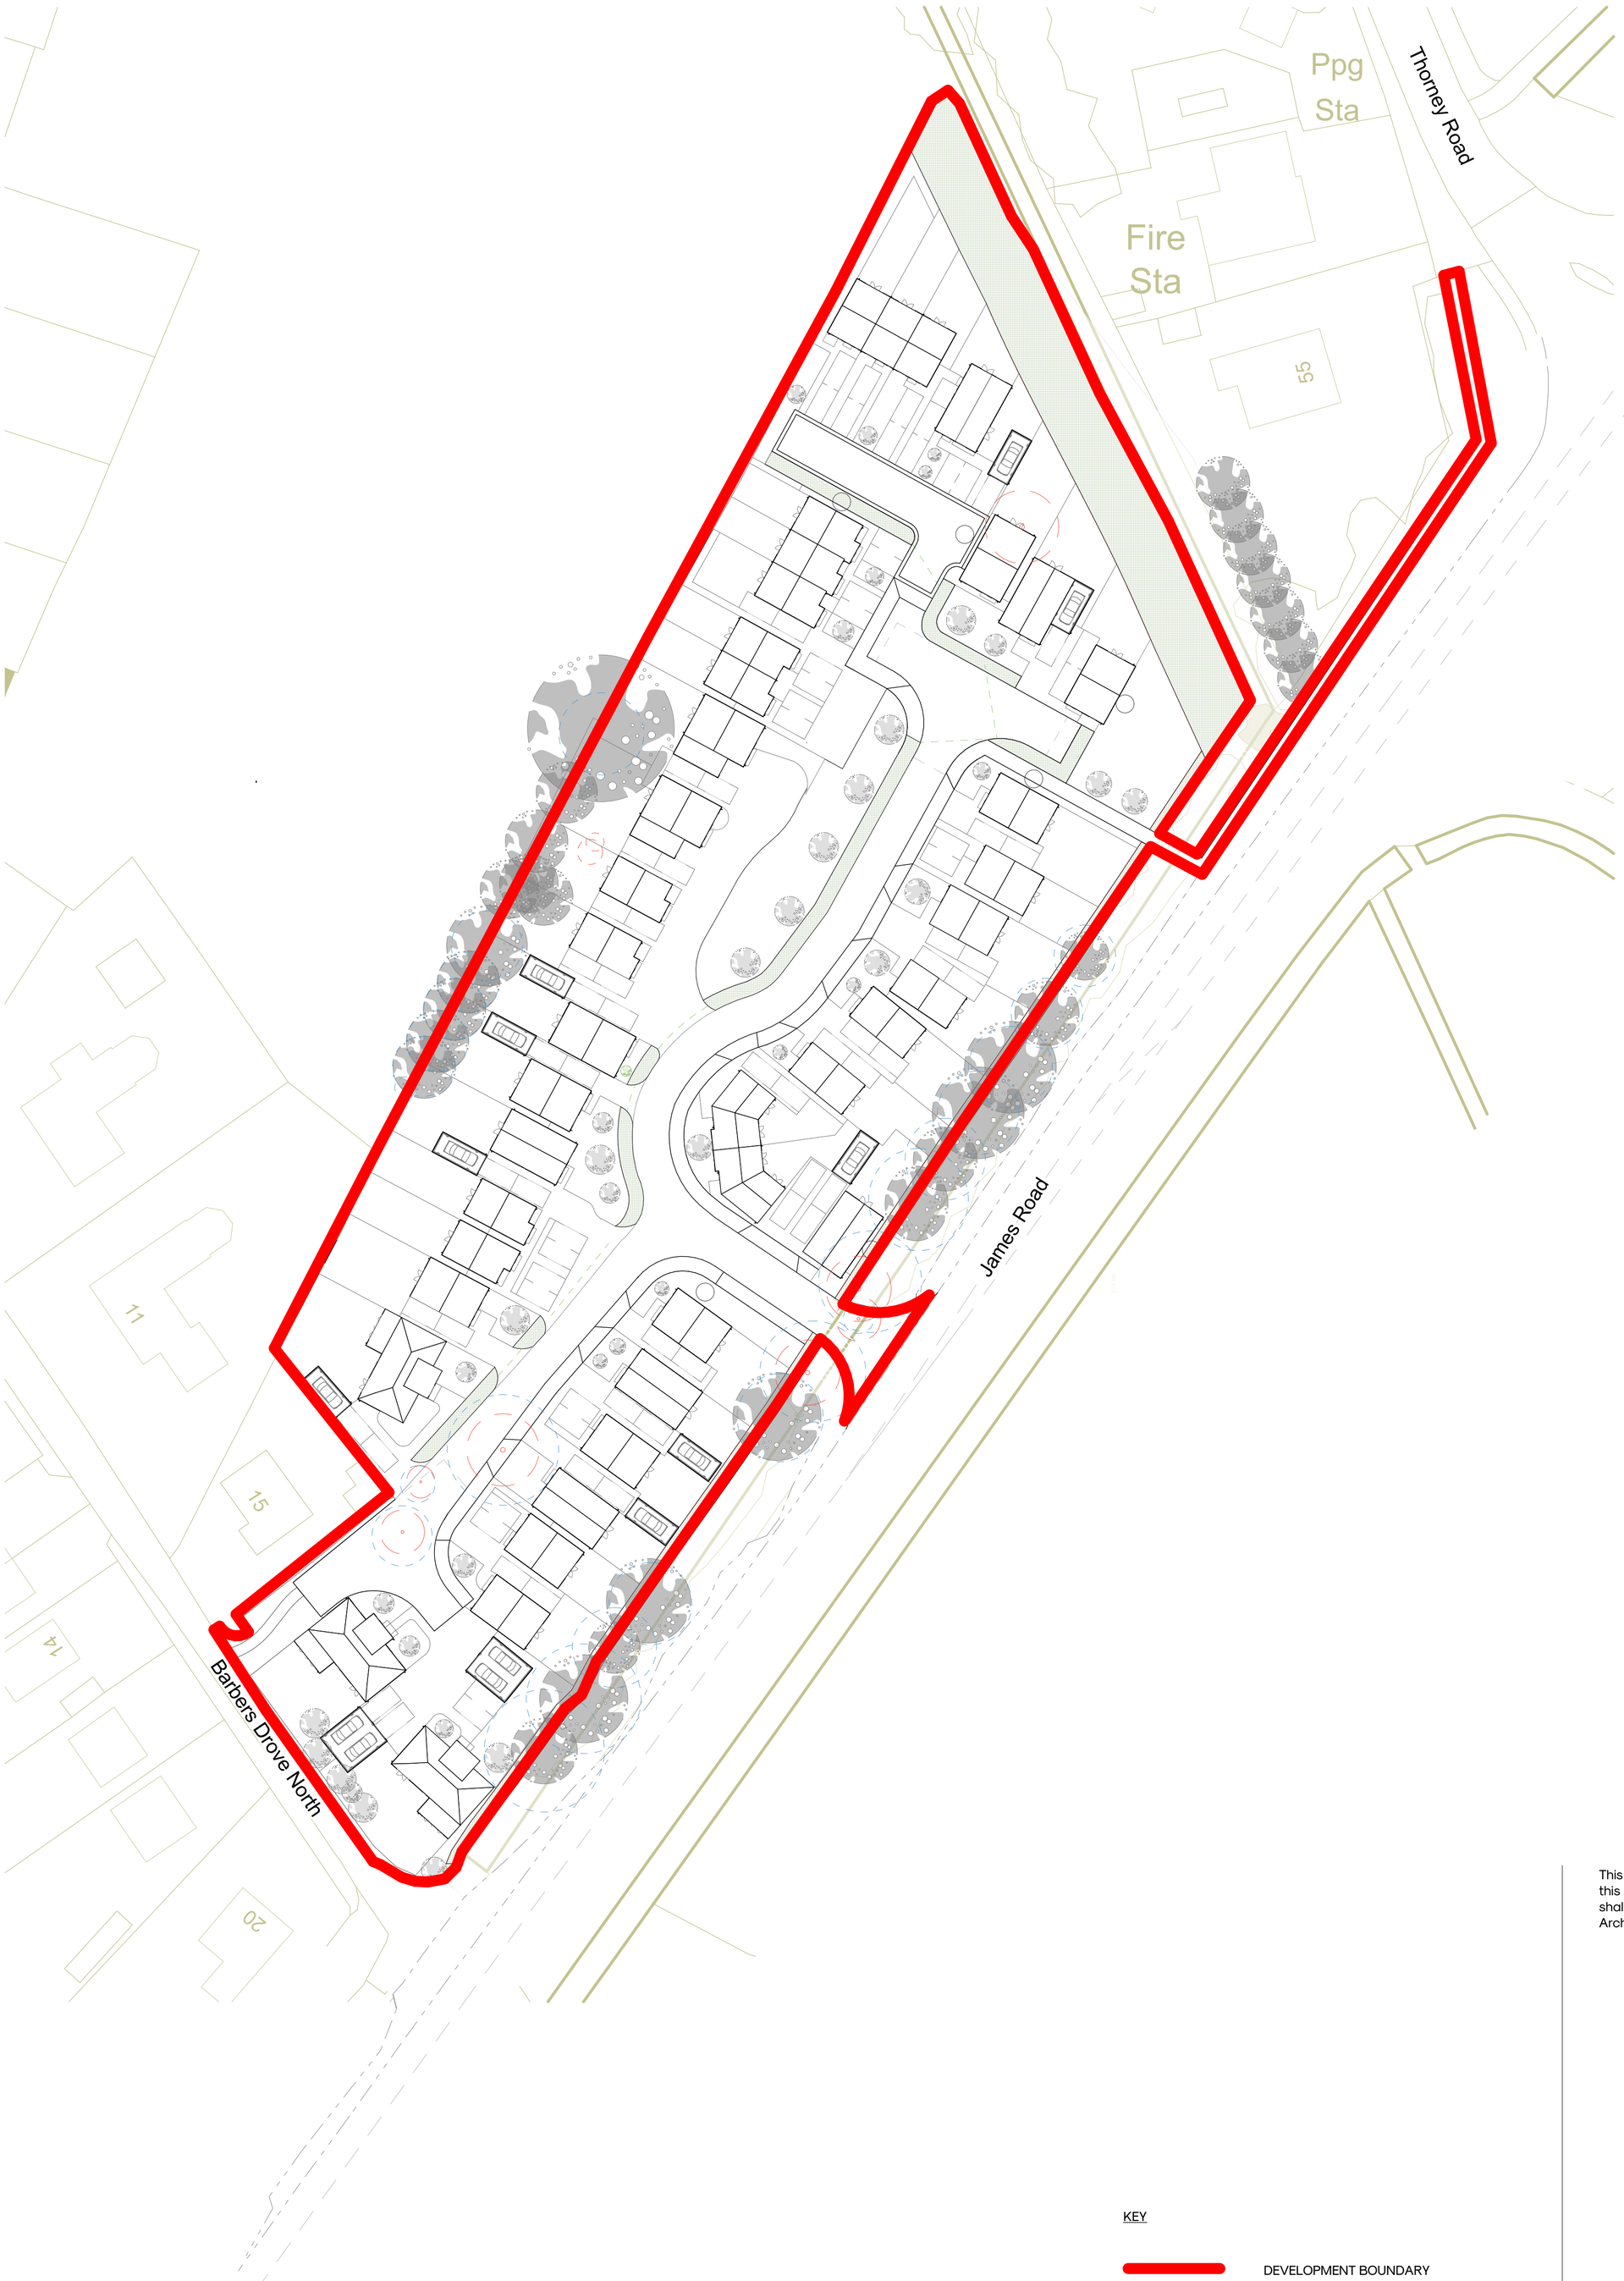


KEY

DEVELOPMENT BOUNDARY

This drawing is copyright of DT Architects. Do not scale from this drawing. Check all dimensions onsite. The contractor shall bring any discrepancies immediately to the notice of the Architect.

revision	note	date
P01	planning application issue	14.01.21

client

Burmor Construction
(on behalf of Lion Investment Group LTD)

project title

Residential Development
at Barbers Drove North Crowland

drawing title

Site Block Plan as Proposed

drawing status

Planning

scale	date	
1:500 @ A1	August 2020	
project number	drawing number	revision
2483	AL0207	P01

DT ARCHITECTS

01733 393010

www.dtarchitects.co.uk