



Attenuation Basin Detail
Scale 1:50

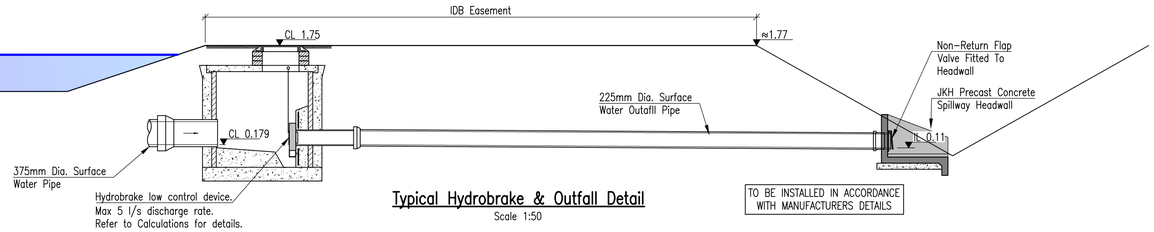


Typical Hydrobrake & Outfall Detail
Scale 1:50

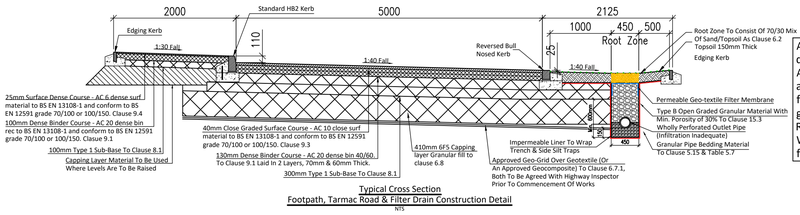


Typical Cross Section
Footpath, Tarmac Road & Filter Drain Construction Detail
NTS

Anglian Water sewer within filter drain. Pipework is to be under an Anlgian Water section 104 agreement, LCC will be responsible for maintaining the top 150mm of grass/topsoil.
Refer to plan for extent of Anglian Water or Highways sewer within filter drain

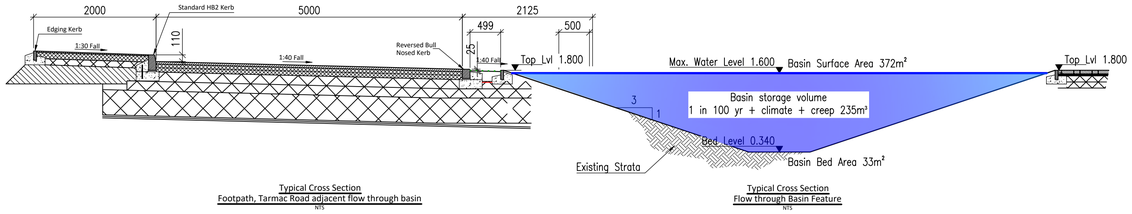


Typical Cross Section
Footpath, Tarmac Road adjacent flow through basin
NTS

Typical Cross Section
Flow through Basin Feature
NTS

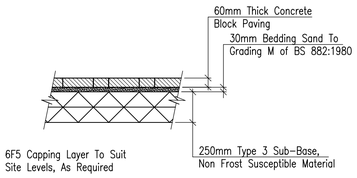

Typical Shared Drive & Private parking Space Construction - Permeable Blocked Paved Surface Detail
Scale 1:25

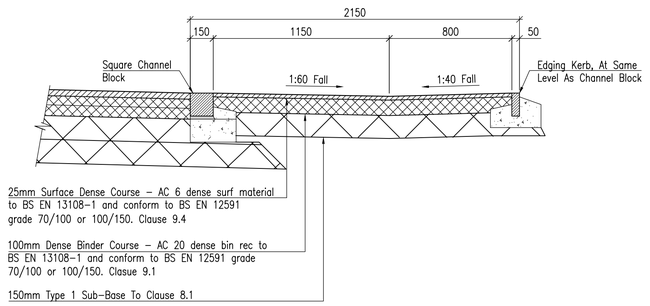

Tarmac Vehicle Crossing Construction Detail Between Filter Drain Runs
Scale 1:25

Rev	Revision	Drn	App	Date
P4	PLANNING – VARIOUS AMENDMENTS TO SUIT LLFA COMMENTS	APW	APW	07/21
P3	PLANNING – VARIOUS AMENDMENTS TO SUIT PLANNING COMMENTS	APW	APW	05/21
P2	PLANNING – STATUS UPDATED	APW	APW	01/21
P1	PRELIMINARY – FOR APPROVAL	APW	APW	12/20

SHIELDS WILSON
e: info@shieldswilson.co.uk t: 01775 729252
STRUCTURAL AND CIVIL ENGINEERING

Status: PLANNING

Client: BURMOR CONSTRUCTION

Project: RESIDENTIAL DEVELOPMENT
BARBERS DROVE NORTH, CROWLAND

Title: PROPOSED DRAINAGE STRATEGY
KEY TYPICAL DETAILS

Date	DEC 20	Scales	Drawing No.	Rev
Appr	APW	1:50 1:25	20-10/102	P4

COPYRIGHT SHIELDS WILSON LIMITED. ALL RIGHTS RESERVED.