


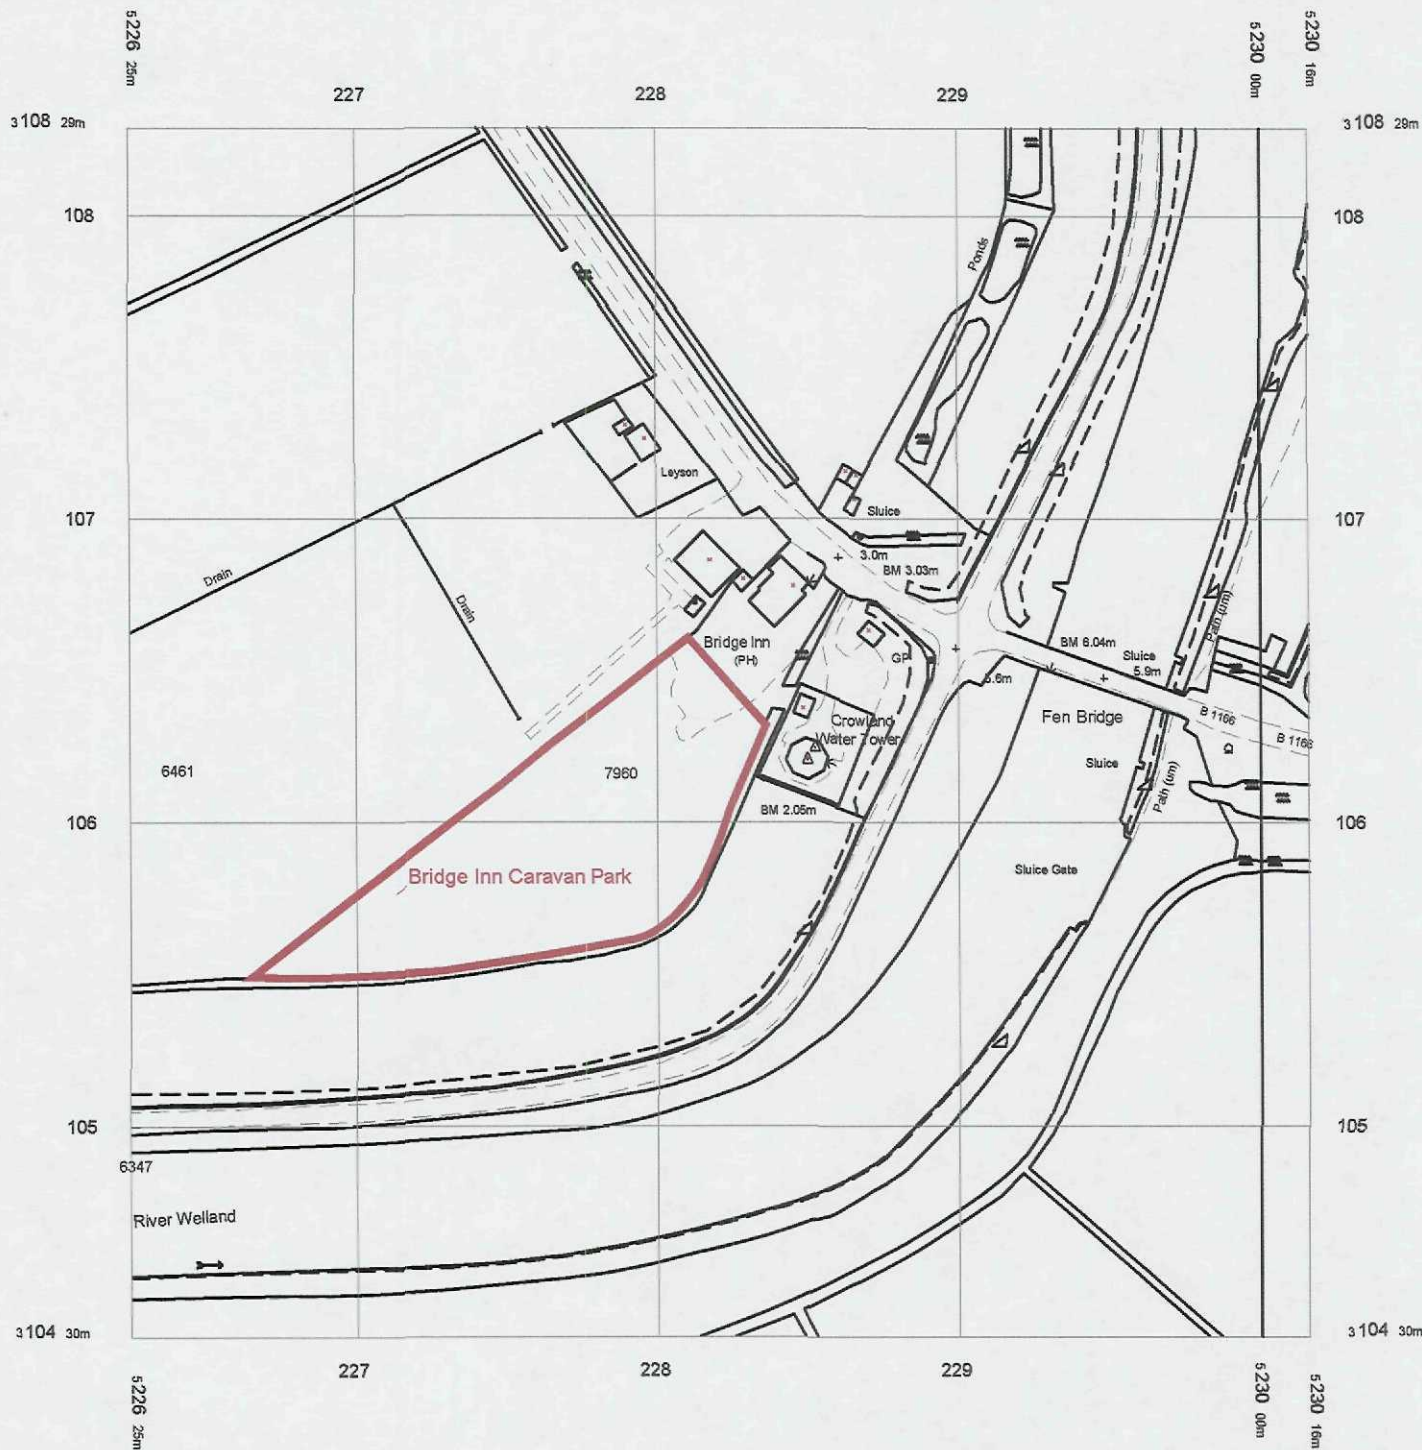

- No. Notes
1. All dimensions to be verified on site by GENERAL CONTRACTOR and any discrepancies to be brought to the attention of the Architects prior to commencing work or setting out or preparing shop drawings.
 2. Drawings not to be scaled.
Work to figured dimensions only
 3. ©copyright SAUNDERS BOSTON LIMITED. All rights reserved. This drawing remains the property of SAUNDERS BOSTON LIMITED at all times and may not be reproduced or copied in whole or in part without their prior written consent.
 4. This drawing and related specifications are for use only in the stated location.

SHDC
Planning & Development
20 JAN 2005
Ref: 0069/05

No.	Revision	Date	Initials



Chartered
Architects

Offley House
33 Parkside
Cambridge CB1 1JE
Tel: (01223) 367733
Fax: (01223) 351940

E-mail
office@saundersboston.co.uk

Saunders Boston

Client **Mr James Robb**

Job **Bridge Inn Park**

Drawing
801 - OS

Scales
1:2500

Date
18.01.05

Number
801 - OS

Drawn
JM
Revision