
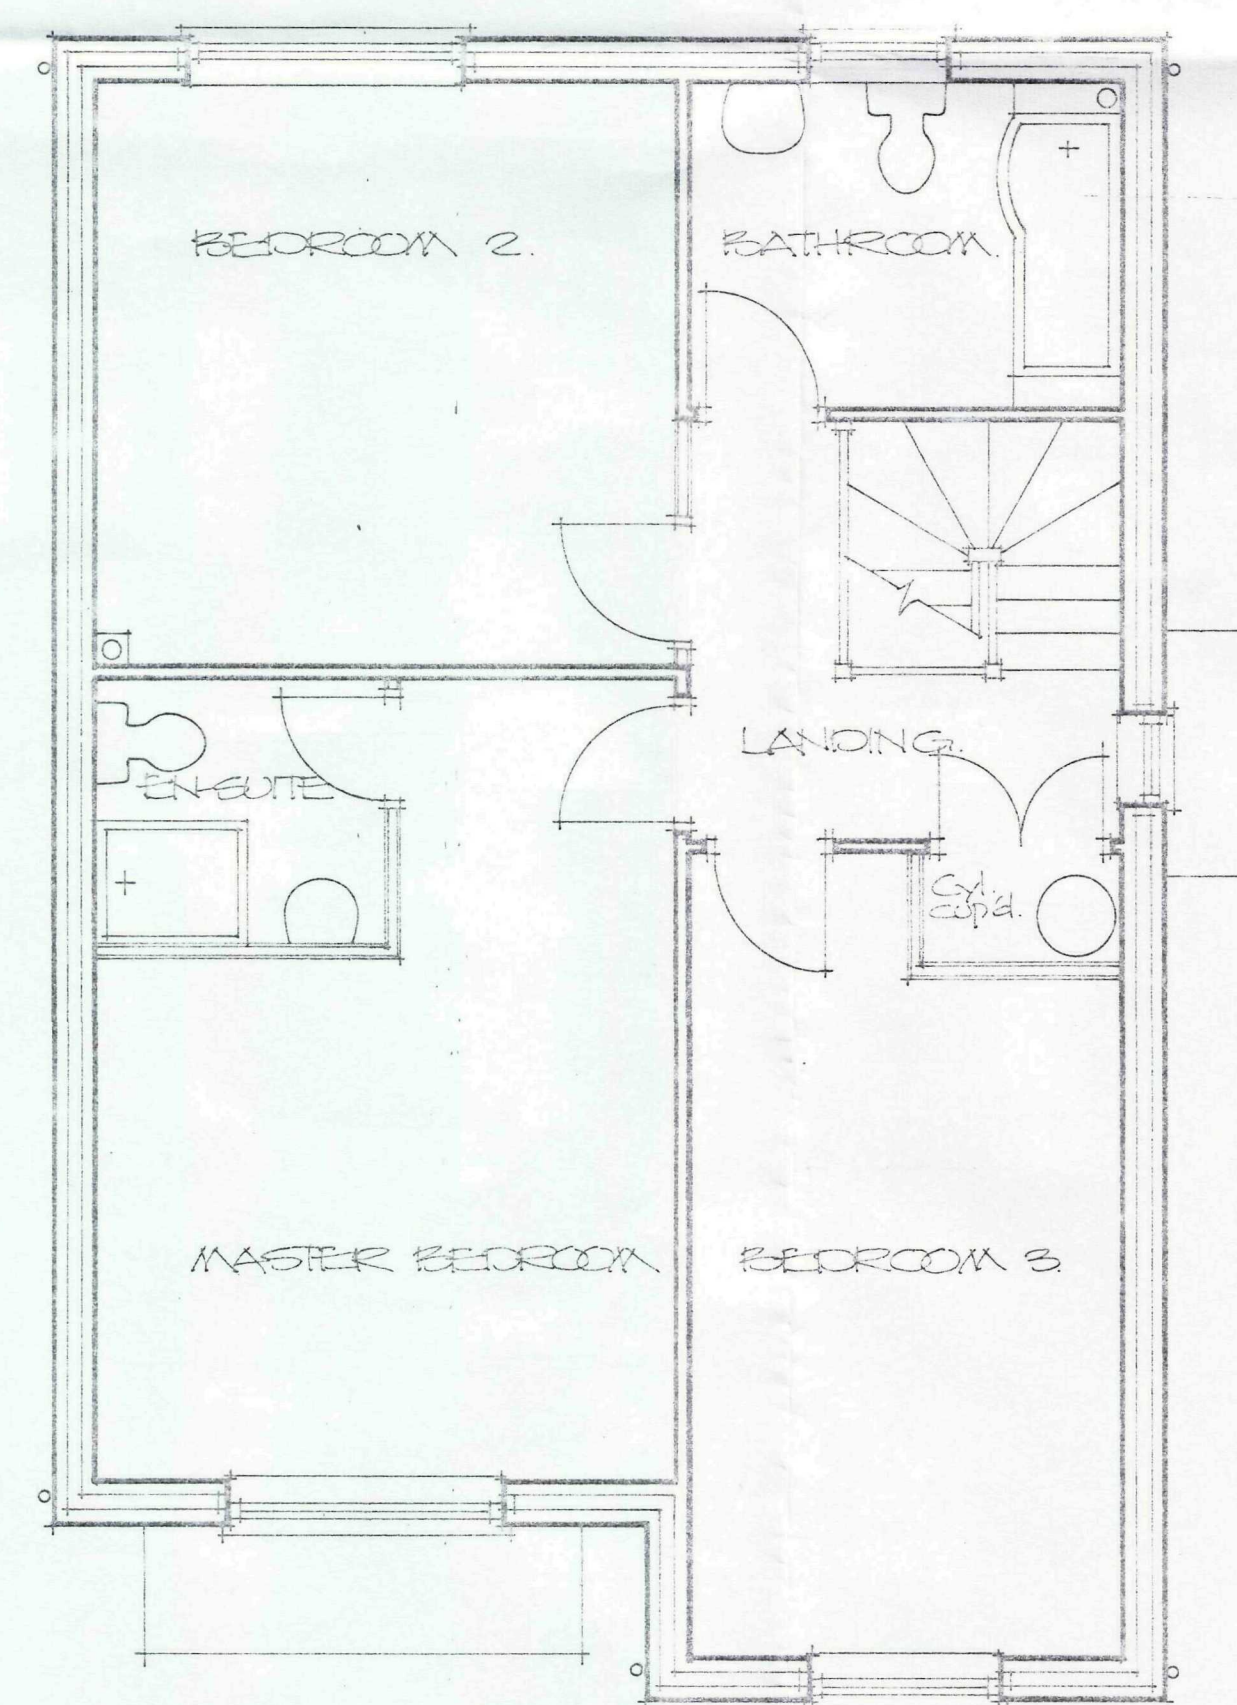
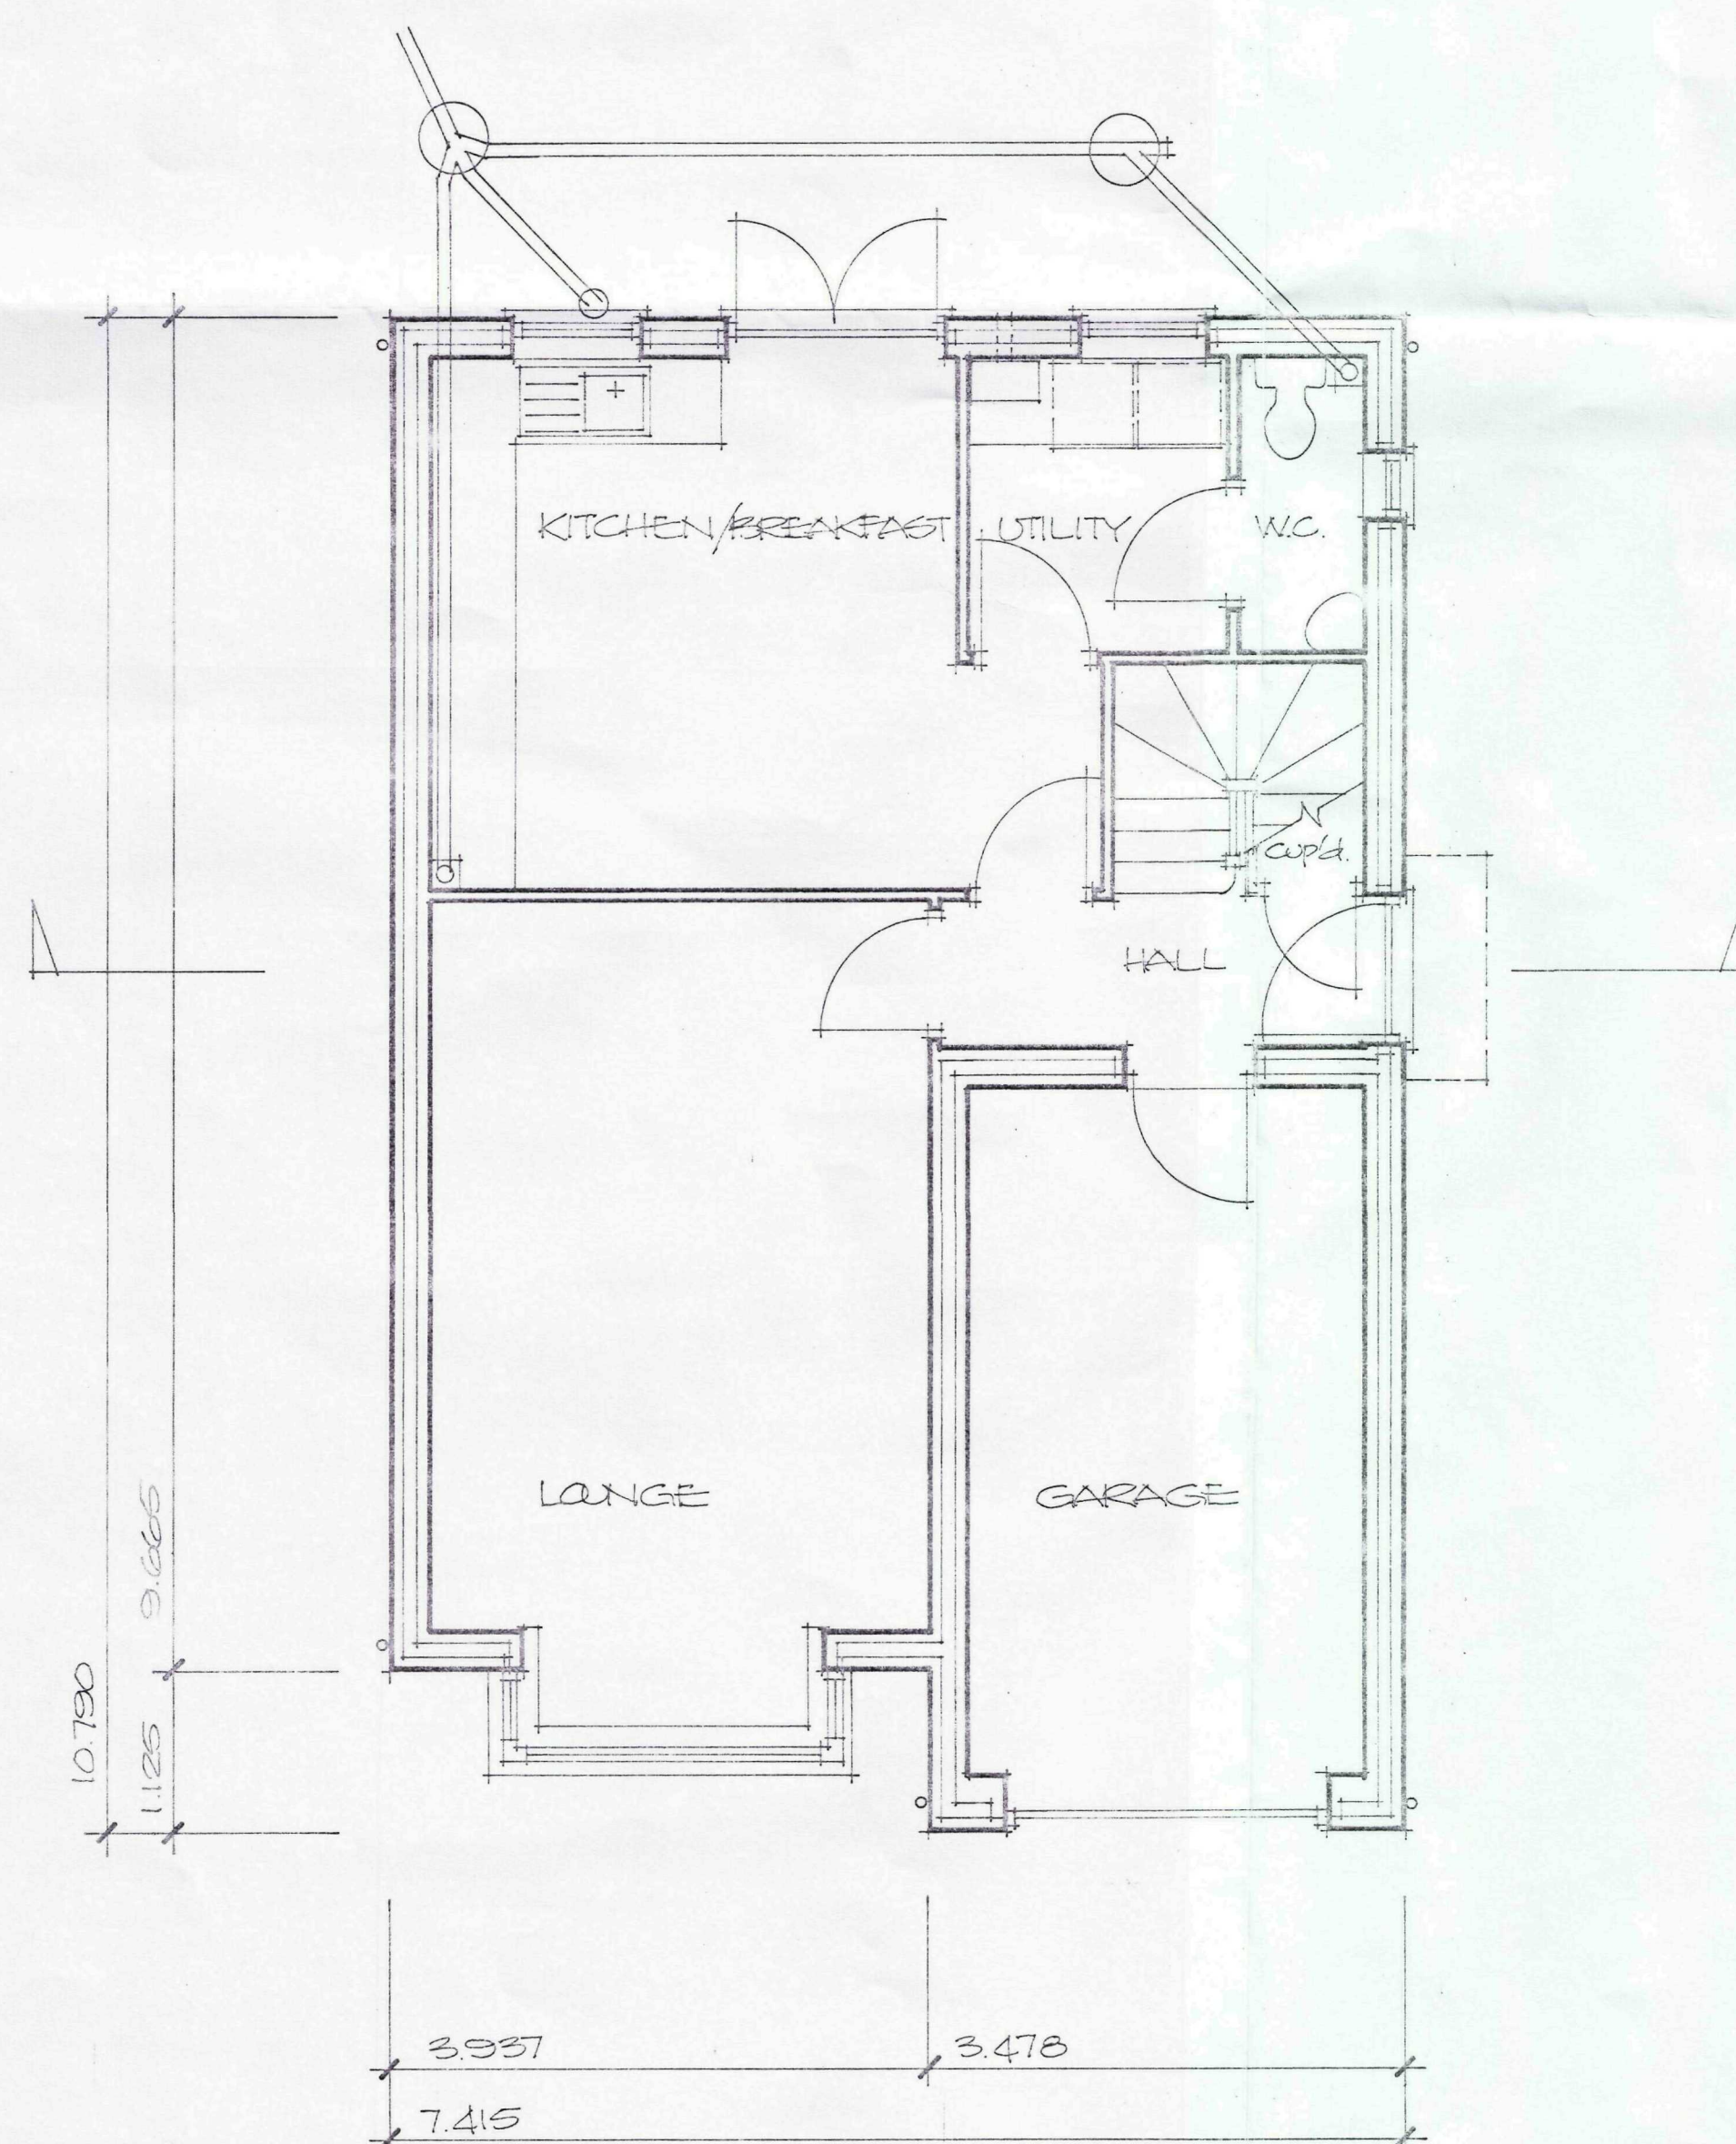
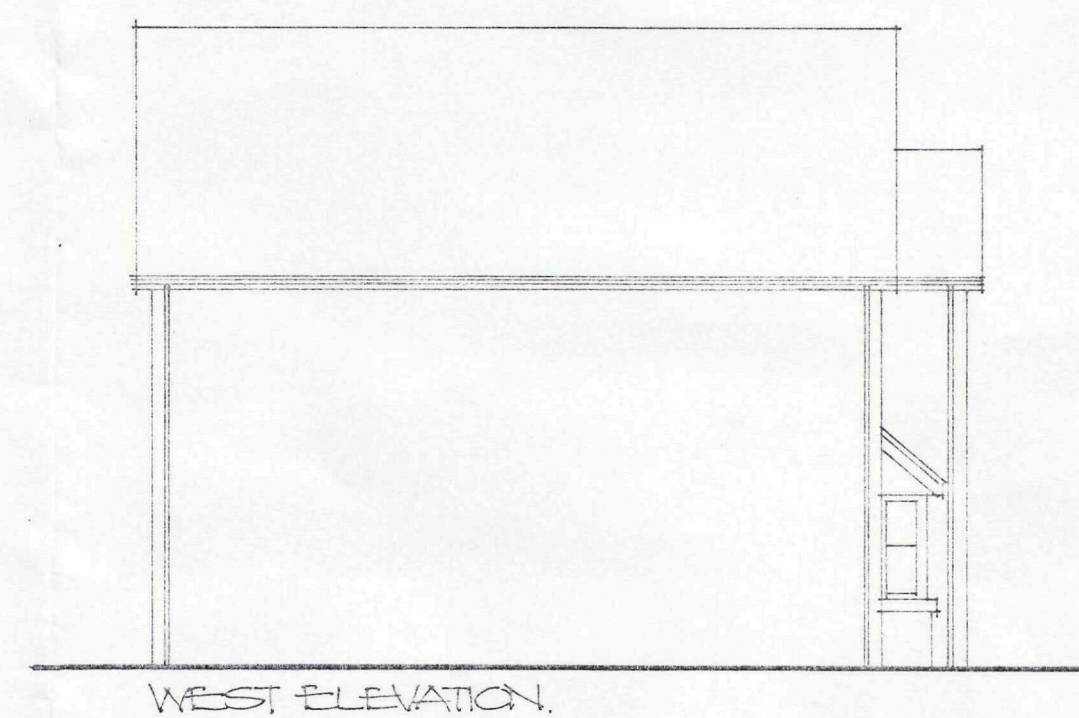
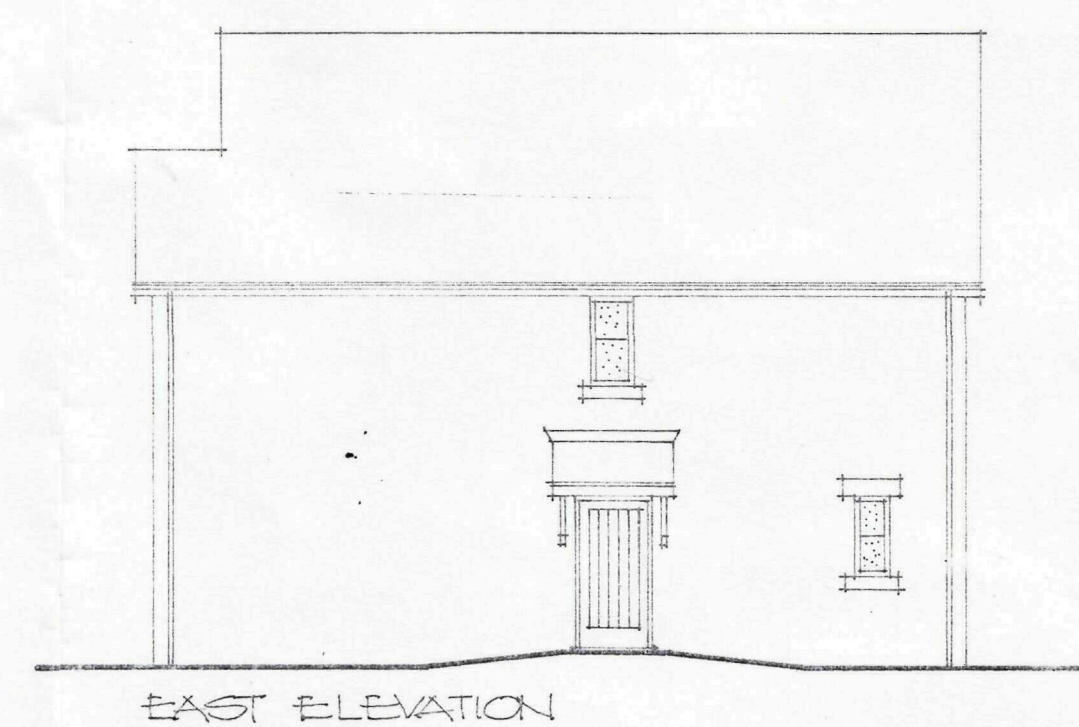


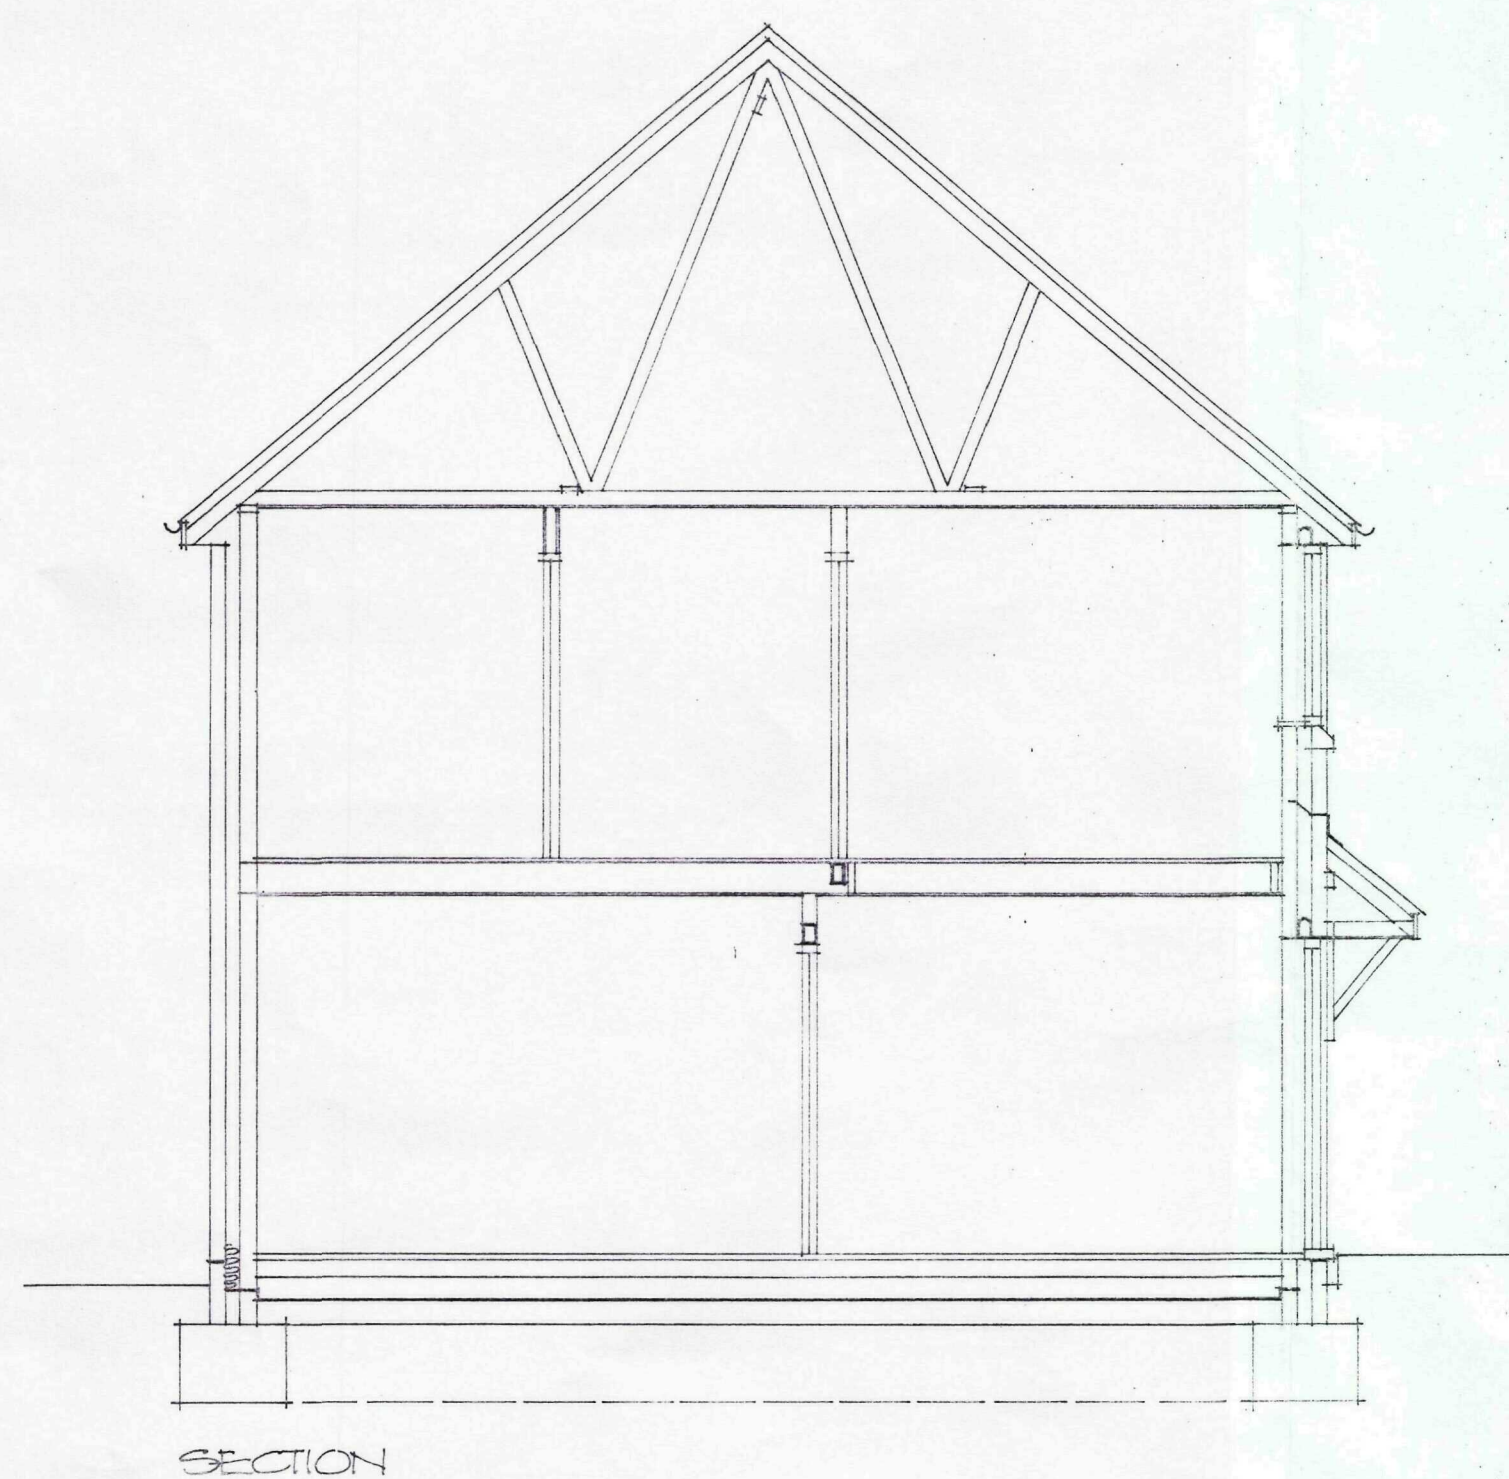

SCANNED

SHDC
Planning & Development
- 4 FEB 2011
Ref: 0074-11

Finishes:

Roof: Install Redland Grovebury interlocking concrete tiles to match existing adjacent existing house colour Farmhouse Red.

Walls: Finished in Hoskins Chilham Red facing bricks to match adjacent existing house.




Windows: White UPVC window and door frames to match adjacent existing house.

Project
PROPOSED NEW HOUSE,
PLOT 2,
BARBERS DROVE NORTH,
CROWLAND.


ALAN HORNSBY
ARCHITECTURAL SERVICES LTD
"Little Acre"
35 Peak Hill, Cowbit,
Spalding, Lincs. PE12 6AW
Tel. Holbeach (01406) 380591

Client
T. SNITCH BRICKWORKS LTD.

Scale 1:50 & 1:100 Dwg. no. 10/27/07
Date December 2010

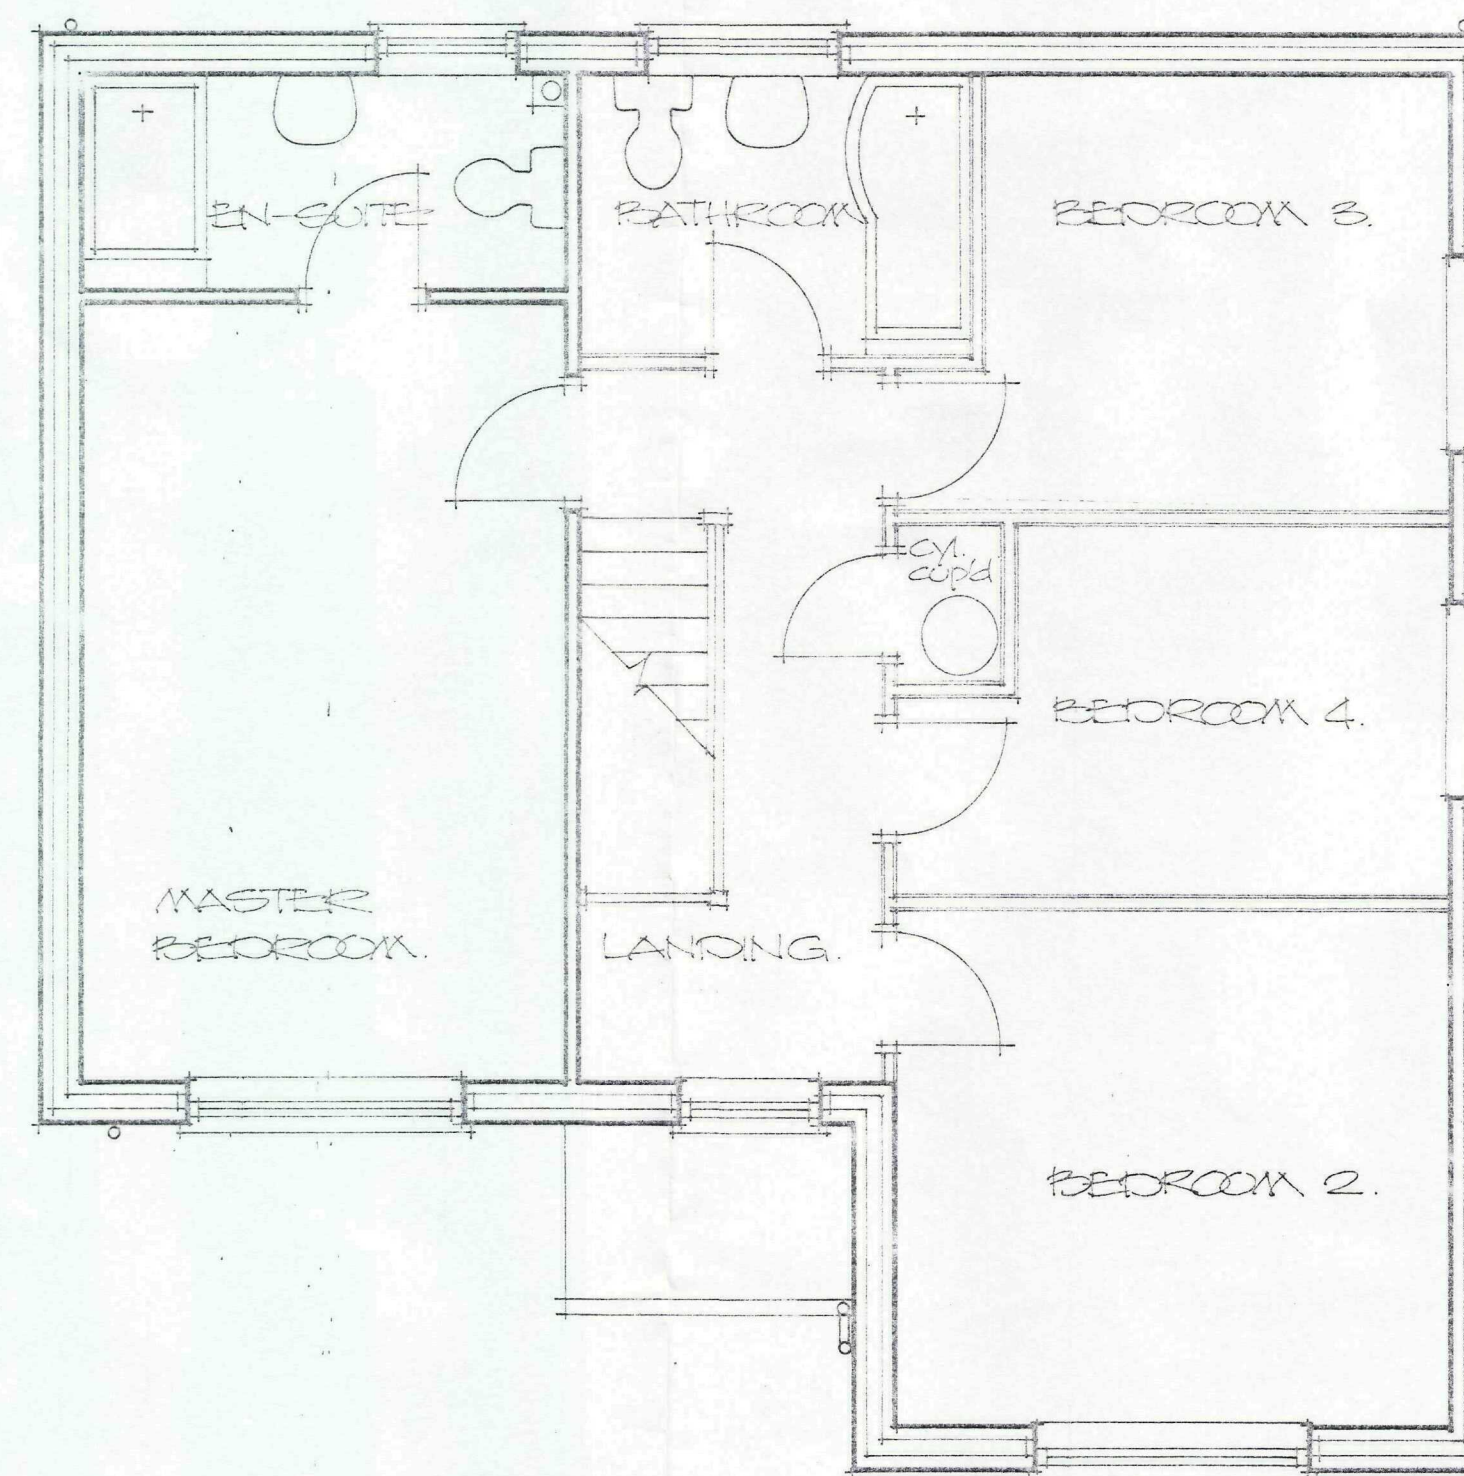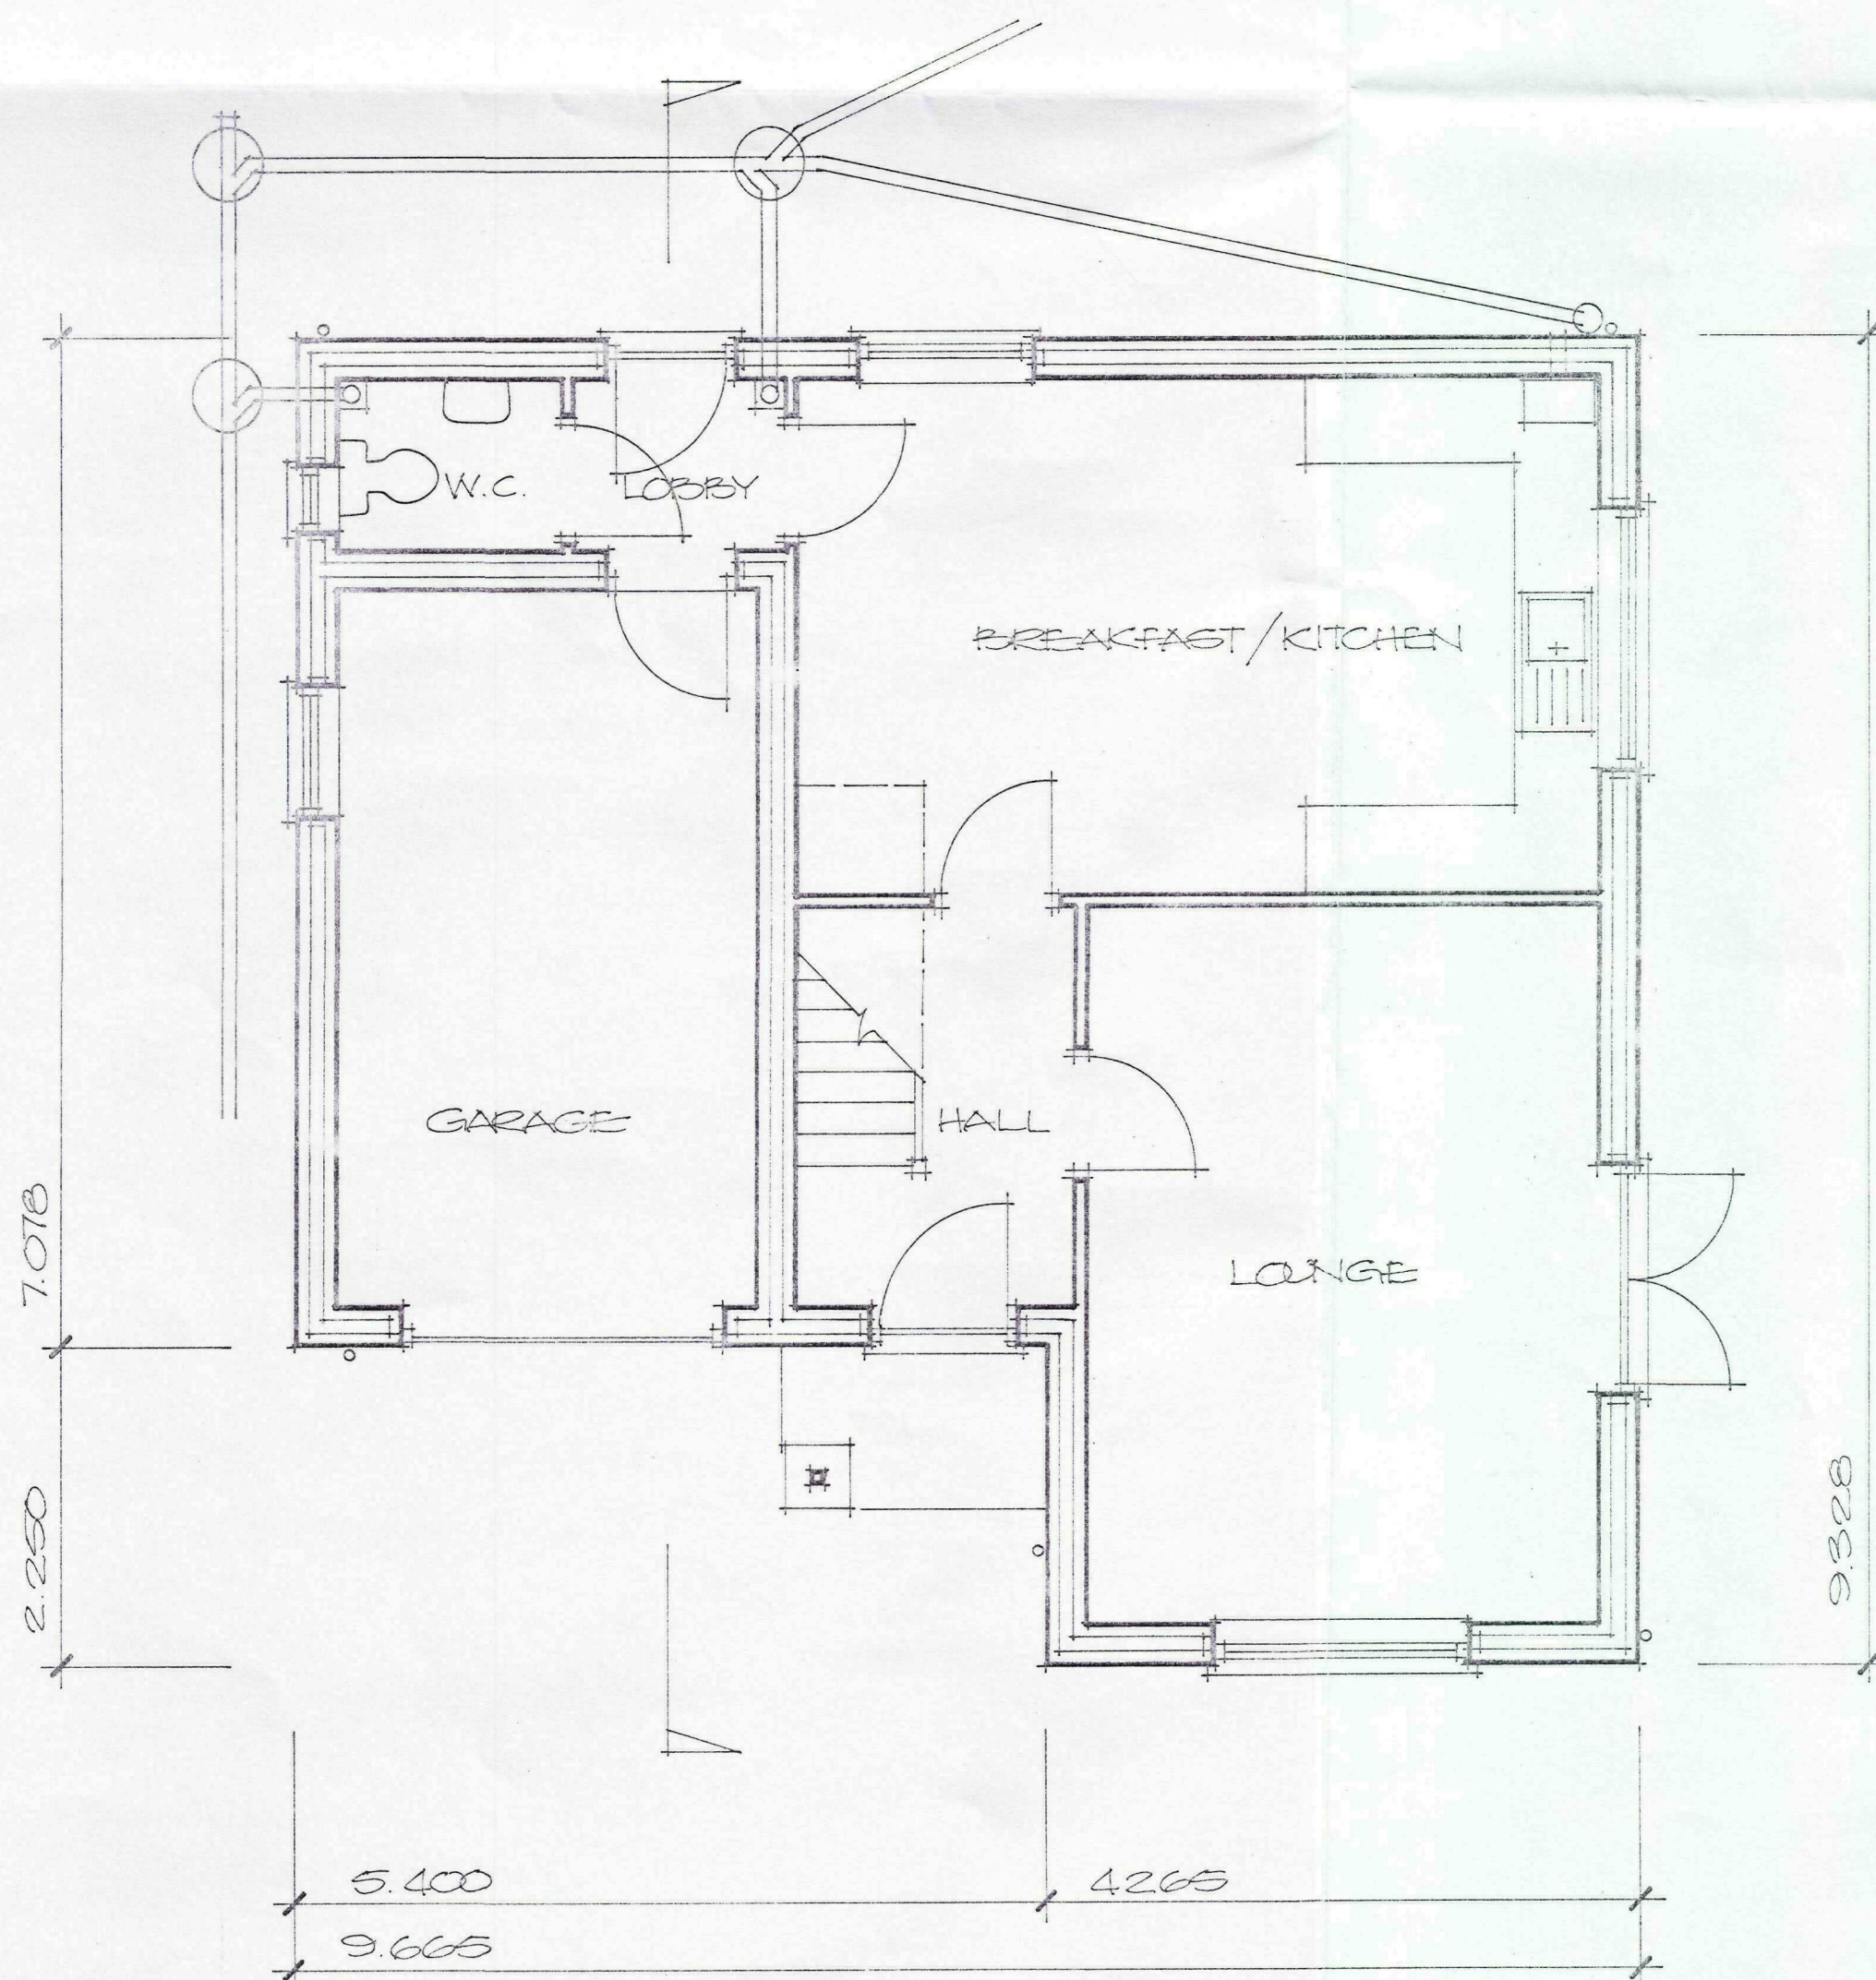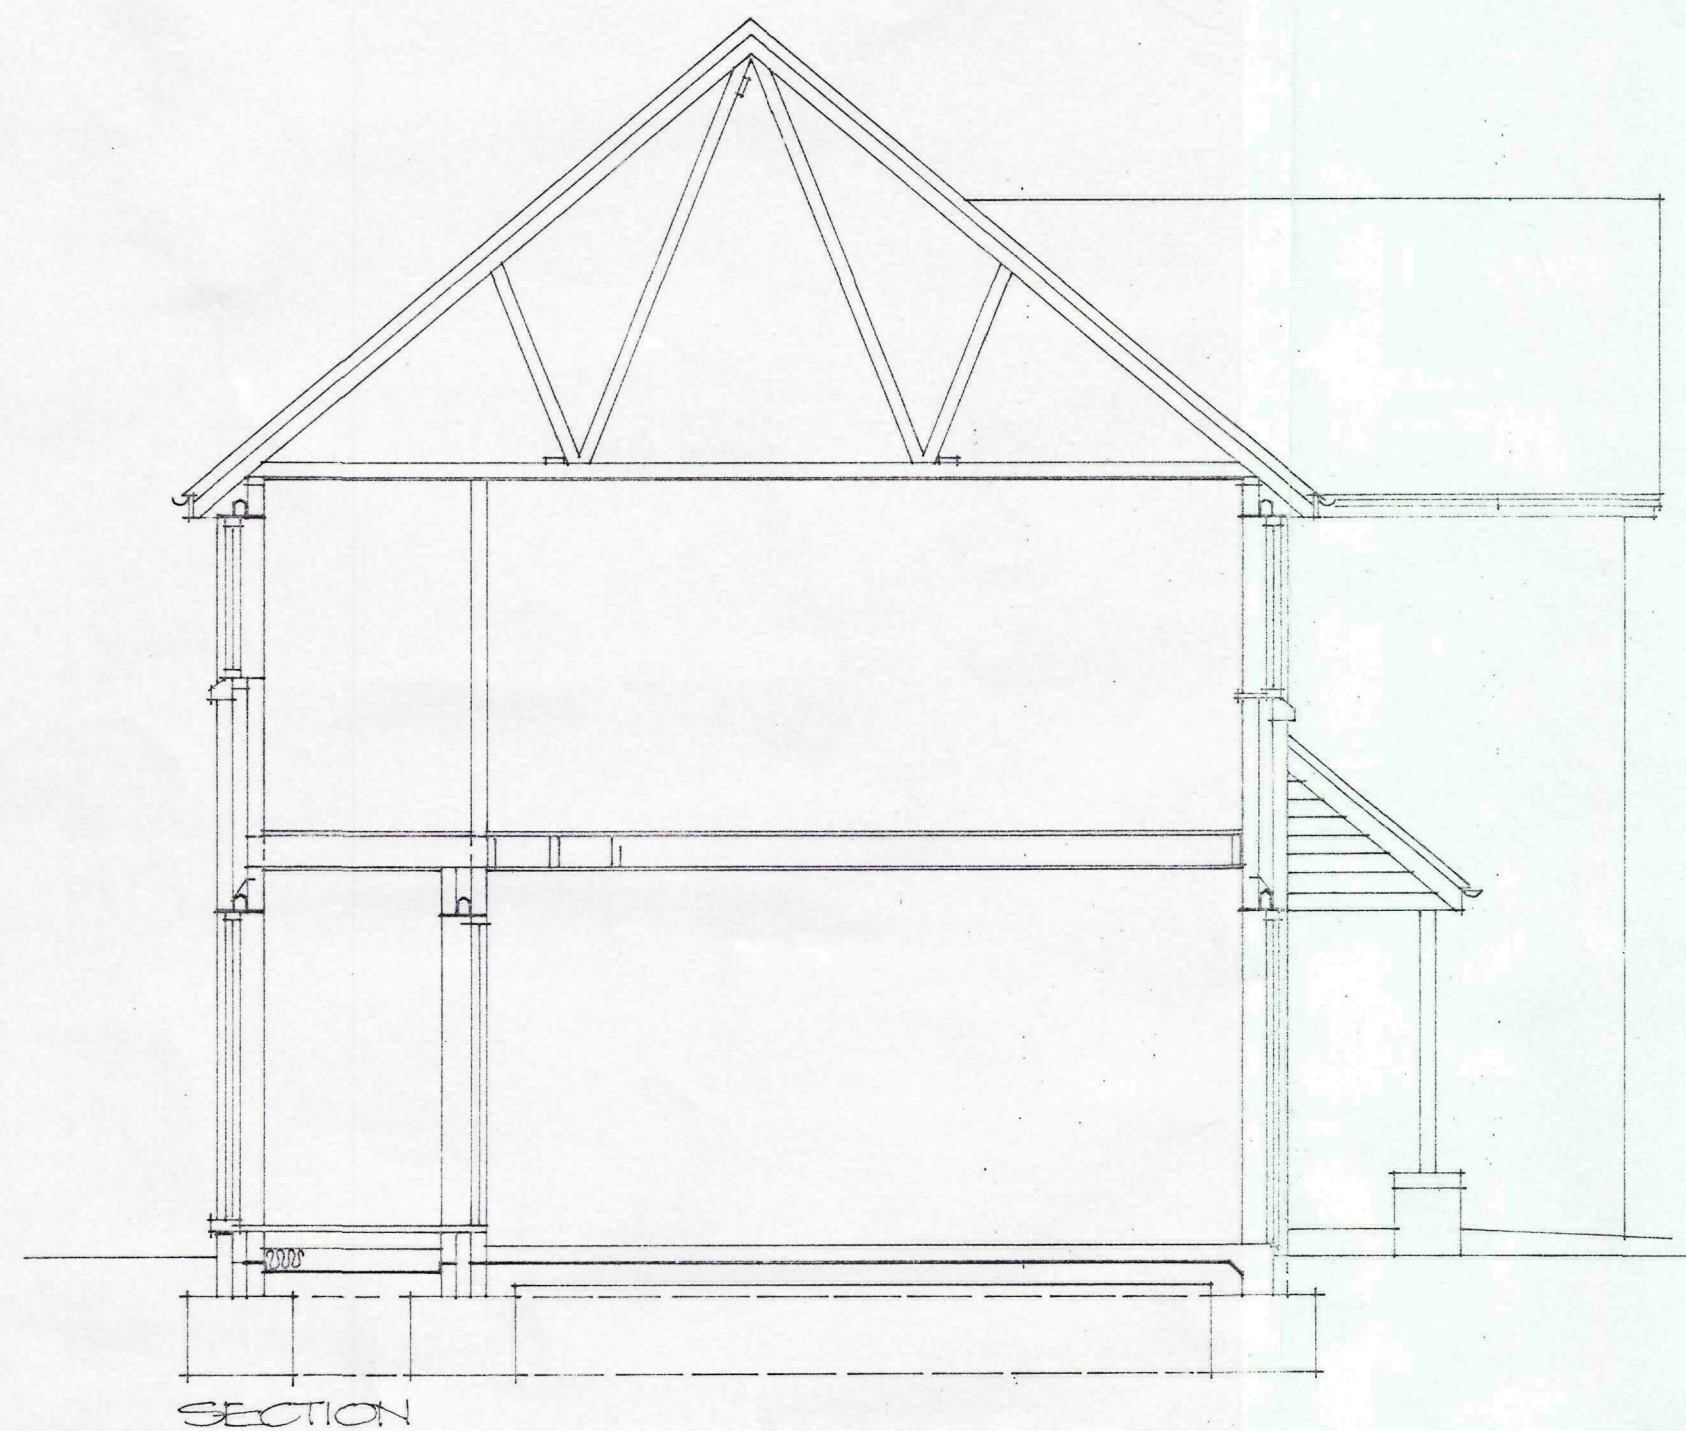

SCANNED

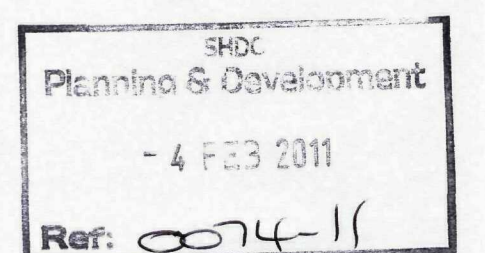

Finishes:

Roof: Install Redland Grovelbury interlocking concrete tiles to match existing adjacent existing house colour Farmhouse Red.

Walls: Finished in Hoskins Chilham Red facing bricks to match adjacent existing house.

Windows: White UPVC window and door frames to match adjacent existing house.

Project
PROPOSED NEW HOUSE,
PLOT 1,
CORNER OF BARBERS DROVE
NORTH AND PETERBOROUGH
ROAD, CROWLAND.

ALAN HORNSBY
ARCHITECTURAL SERVICES LTD
"Little Acre"
35 Peak Hill, Cowbit,
Spalding, Lincs. PE12 6AW
Tel. Holbeach (01406) 380591

Client:
T P SNITCH BRICKWORKS LTD.

Scale 1: 50 & 1:100 Drg. no. 10/27/06
Date December 2010