


Amendment
 'A' Feb. 11 Updated and addition
 information added to
 drawing.

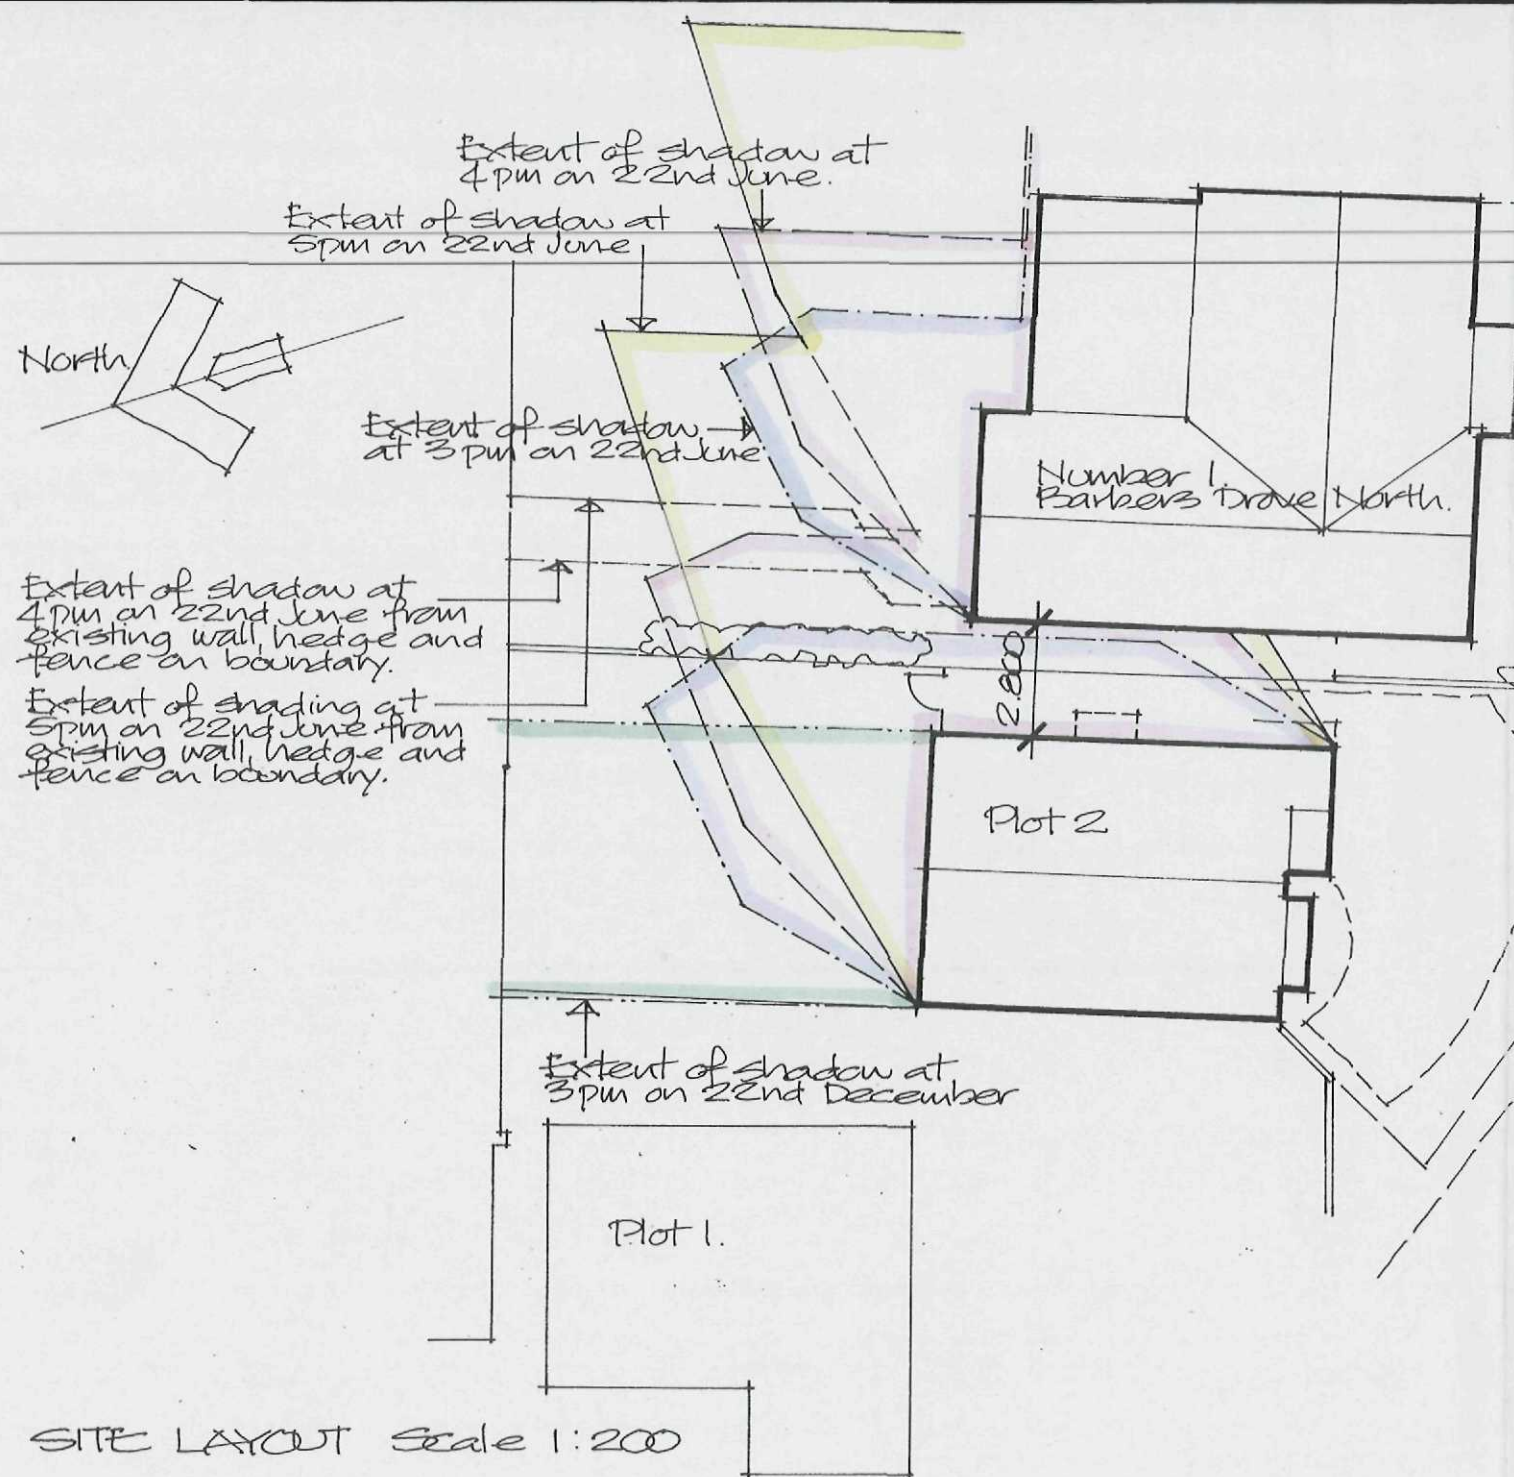

SITE LAYOUT Scale 1:200

KEY


Extent of shadow from dwellings at 3pm on 22nd of June.
 (There is no shading of the existing house or garden at this time of day).

Extent of shadow from dwellings at 4pm on 22nd June.
 (Impact of shading on existing house is limited and amounts to an additional area of garden shaded at the rear of number 1 Barbers Drive North of approx. 6.4 square metres).

Extent of shadow from dwellings at 5pm on 22nd of June.
 Amounts to an additional area of garden shaded at the rear of number 1 Barbers Drive North of approx. 27 square metres.

Extent of shadow from dwellings at 3pm on 22nd of December.
 (There will be no shading of the existing house during the winter months due to the short days).

**DETERMINED
 PLAN**

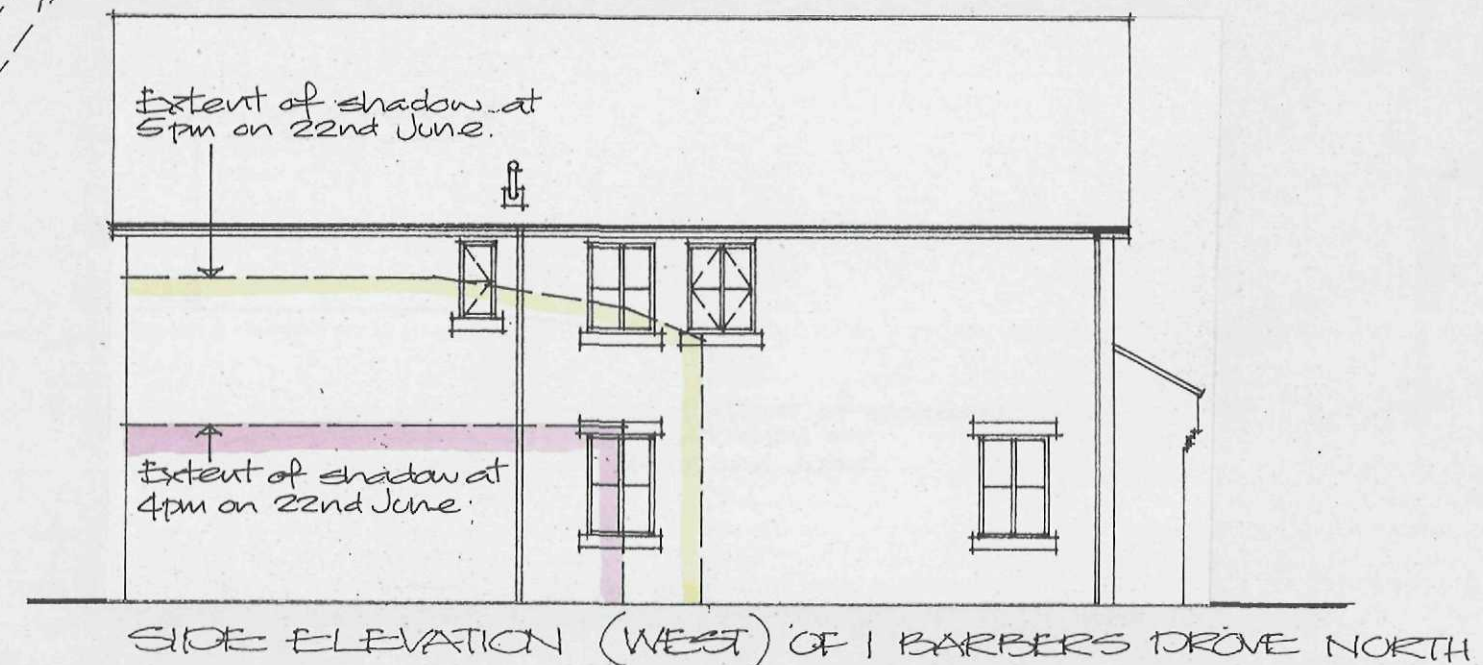


Project
PROPOSED DEVELOPMENT
CORNER OF BARBERS DROVE
NORTH AND PETERBOROUGH
ROAD, CROWLAND.
EXTENT OF SHADING OF ADJACENT
DWELLING - (STEREOPATHIC SUN PATH)

Client
T P SNITCH BRICKWORKS LTD.

ALAN HORNSBY
 ARCHITECTURAL SERVICES LTD
 "Little Acre"
 35 Peak Hill, Cowbit,
 Spalding, Lincs. PE12 6AW
 Tel. Holbeach (01406) 380591

Scale 1:200 & 1:100 Drg. no. 10/27/10A
 Date February 2011

Ref: 11-4700
 01 MAR 2011
 Planning & Development
 SHDC

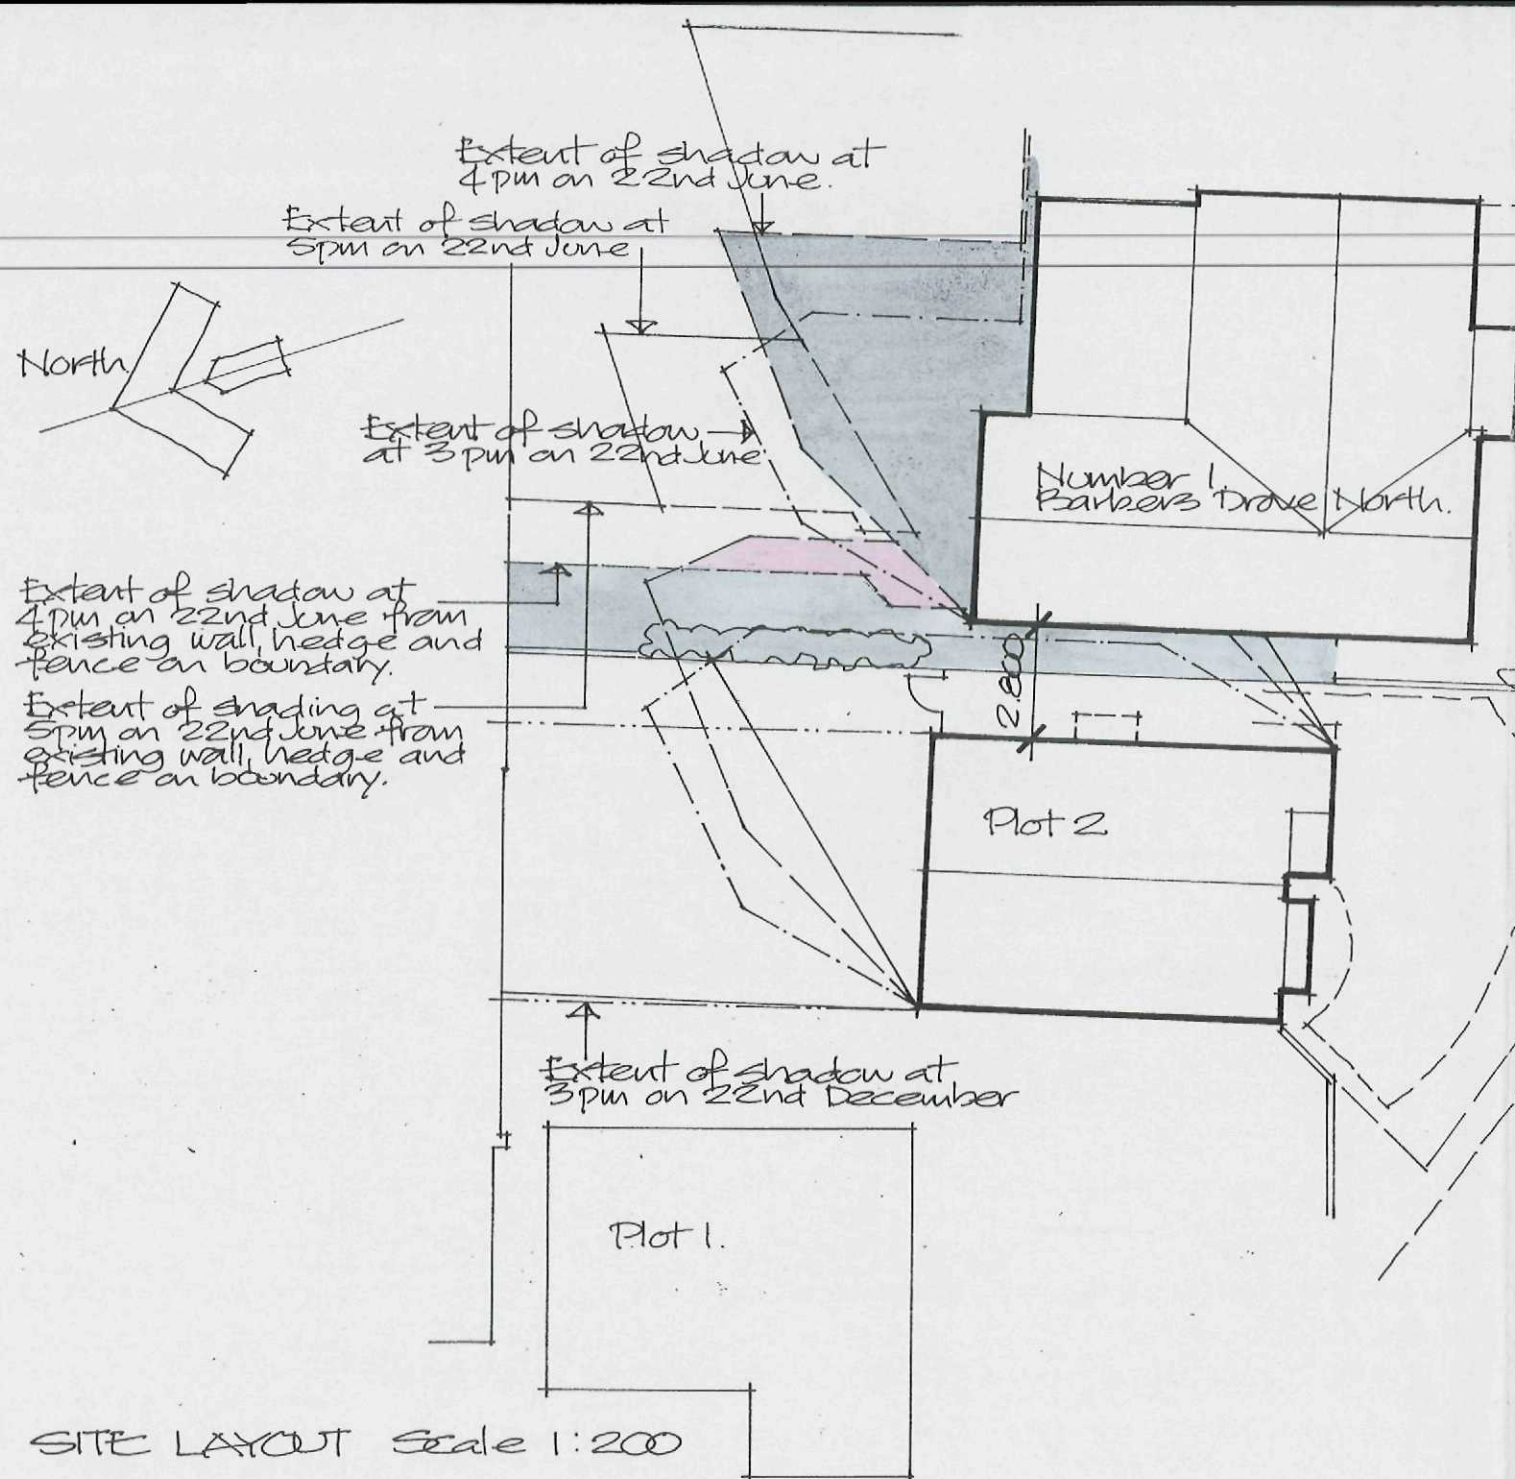

KEY

Extent of shadow from dwellings at 3pm on 22nd of June.
(There is no shading of the existing house or garden at this time of day).

Extent of shadow from dwellings at 4pm on 22nd June.
(Impact of shading on existing house is limited and amounts to an additional area of garden shaded at the rear of number 1 Barbers Drove North of approx. 6.4 square metres).

Extent of shadow from dwellings at 5pm on 22nd of June.
Amounts to an additional area of garden shaded at the rear of number 1 Barbers Drove North of approx. 27 square metres.

Extent of shadow from dwellings at 3pm on 22nd of December.
(There will be no shading of the existing house during the winter months due to the short days.

SHDC
Planning & Development
01 MAR 2011
Ref: 0074-11

**DETERMINED
PLAN**

Amendment
'A' Feb. 11 Updated and addition information added to drawing.

Shading of existing garden at 4pm on 22nd of June, existing




additional



Shading of existing garden at 5pm on 22nd of June, existing



additional

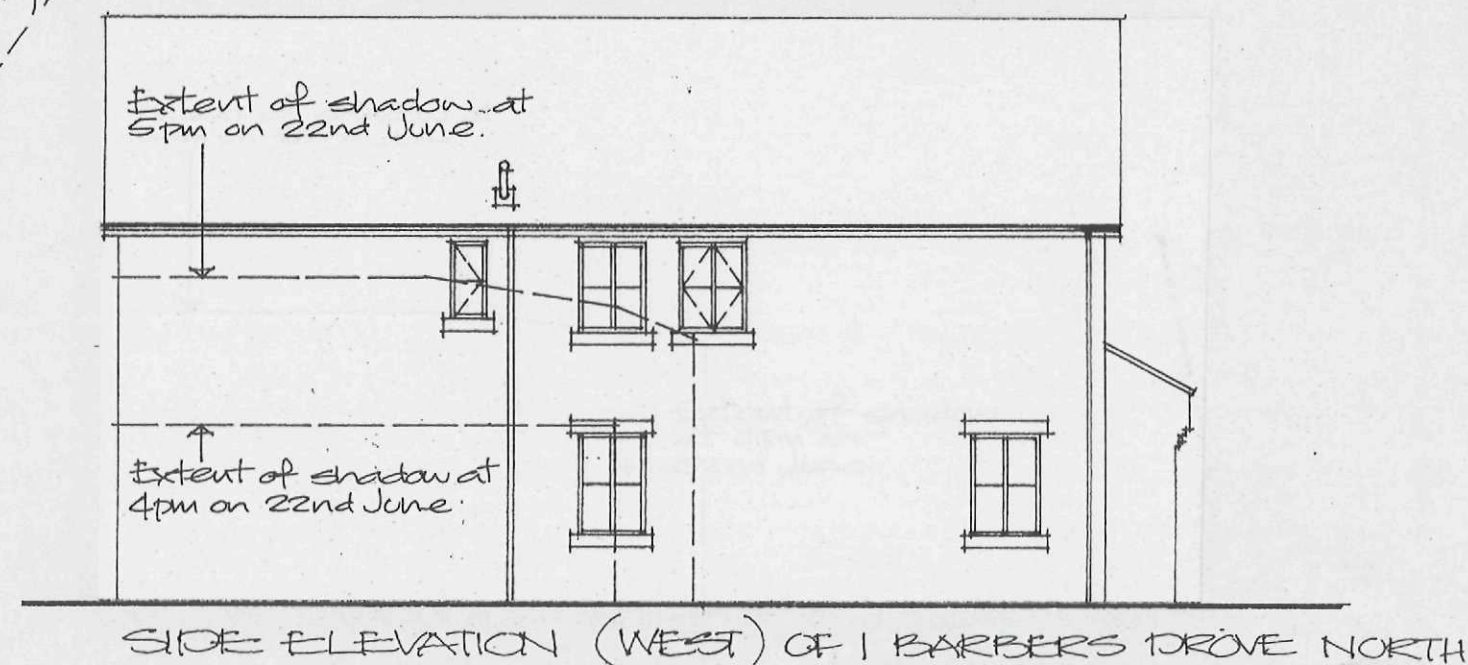

Project
PROPOSED DEVELOPMENT
CORNER OF BARBERS DROVE
NORTH AND PETERBOROUGH
ROAD, CROWLAND.
EXTENT OF SHADING OF ADJACENT
DWELLING - (STEREOPATHIC SUN PATH)



Client
T P SNITCH BRICKWORKS LTD.

ALAN HORNSBY
ARCHITECTURAL SERVICES LTD
"Little Acre"
35 Peak Hill, Cowbit,
Spalding, Lincs. PE12 6AW
Tel. Holbeach (01406) 380591

Scale 1:200 & 1:100 Drg. no. 10/27/10AB (1)
Date February 2011

Amendment

'A' Feb. 11 Updated and addition information added to drawing.

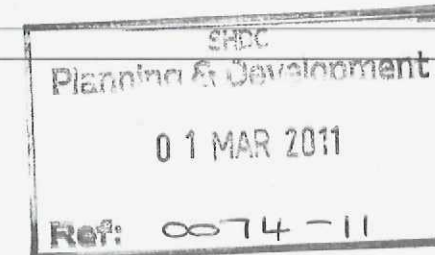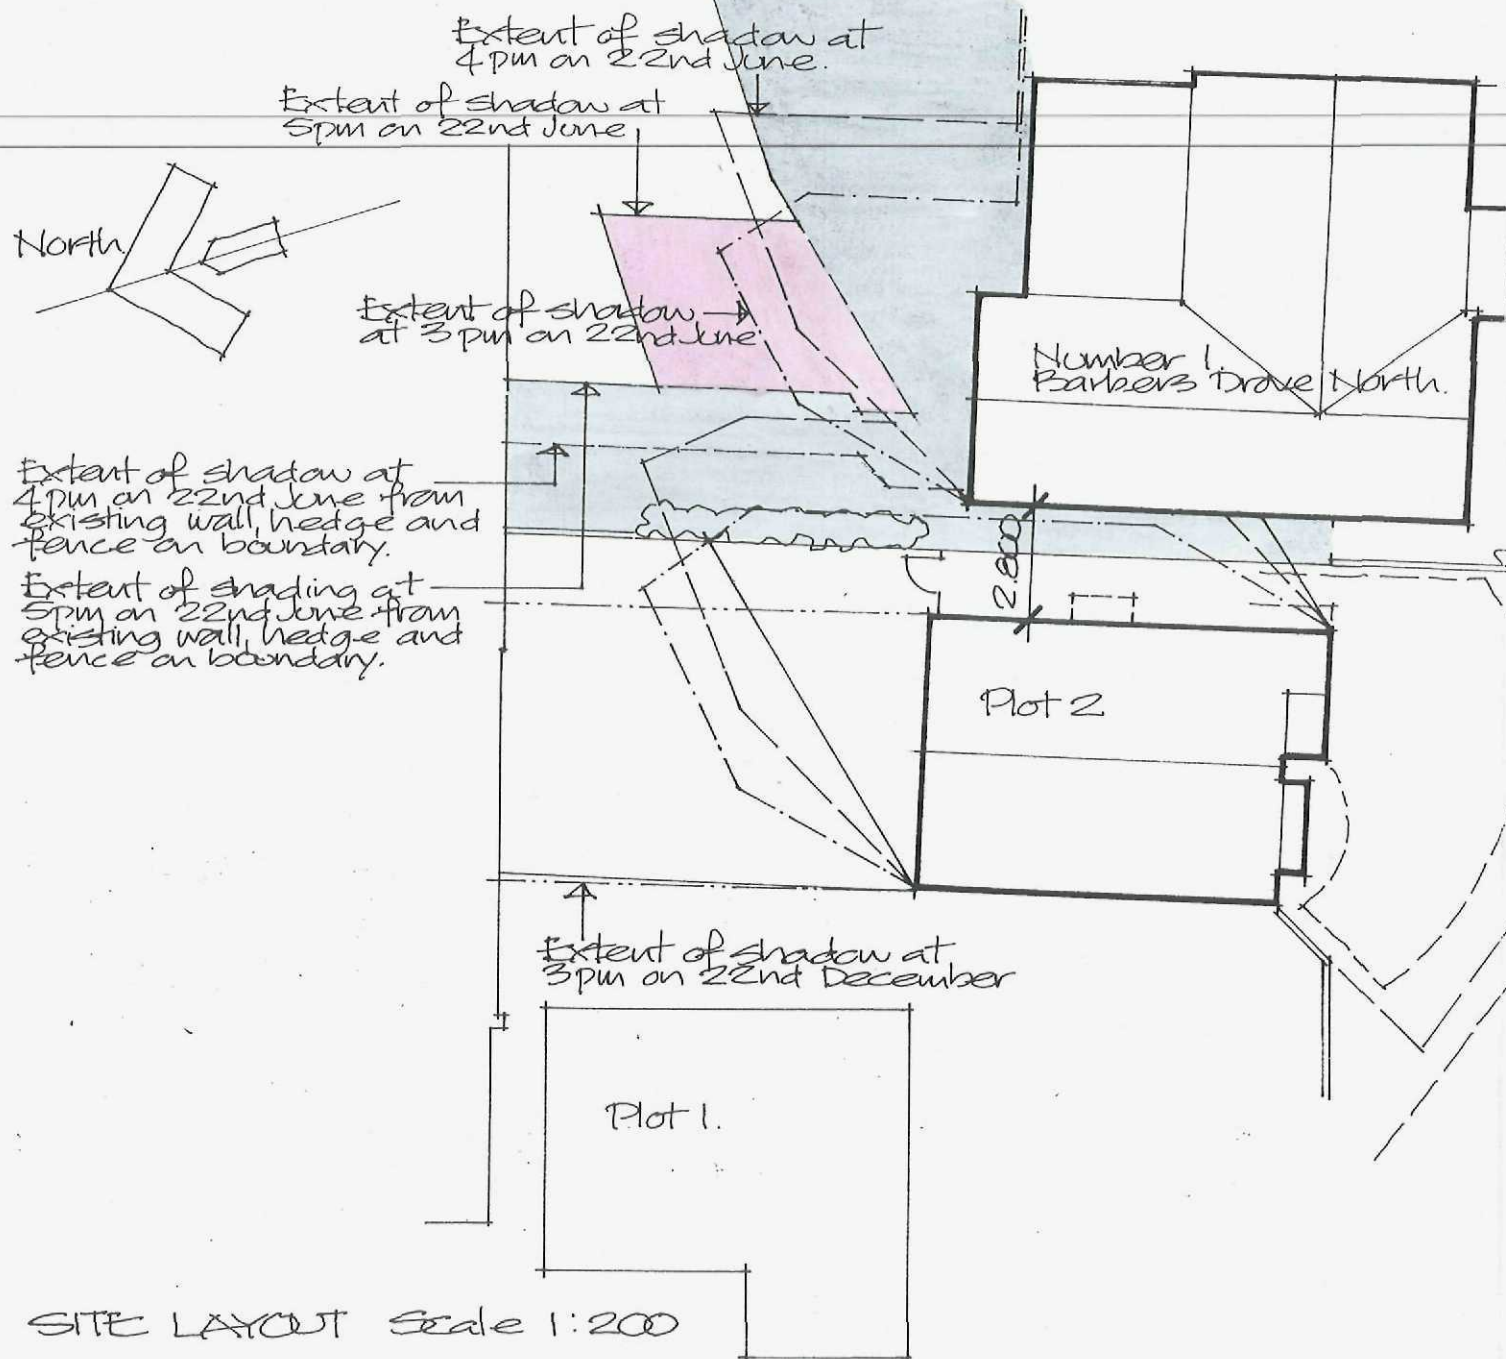

Shading of existing garden at 4pm on 22nd of June, existing



additional




Shading of existing garden at 5pm on 22nd of June, existing



additional



DETERMINED PLAN

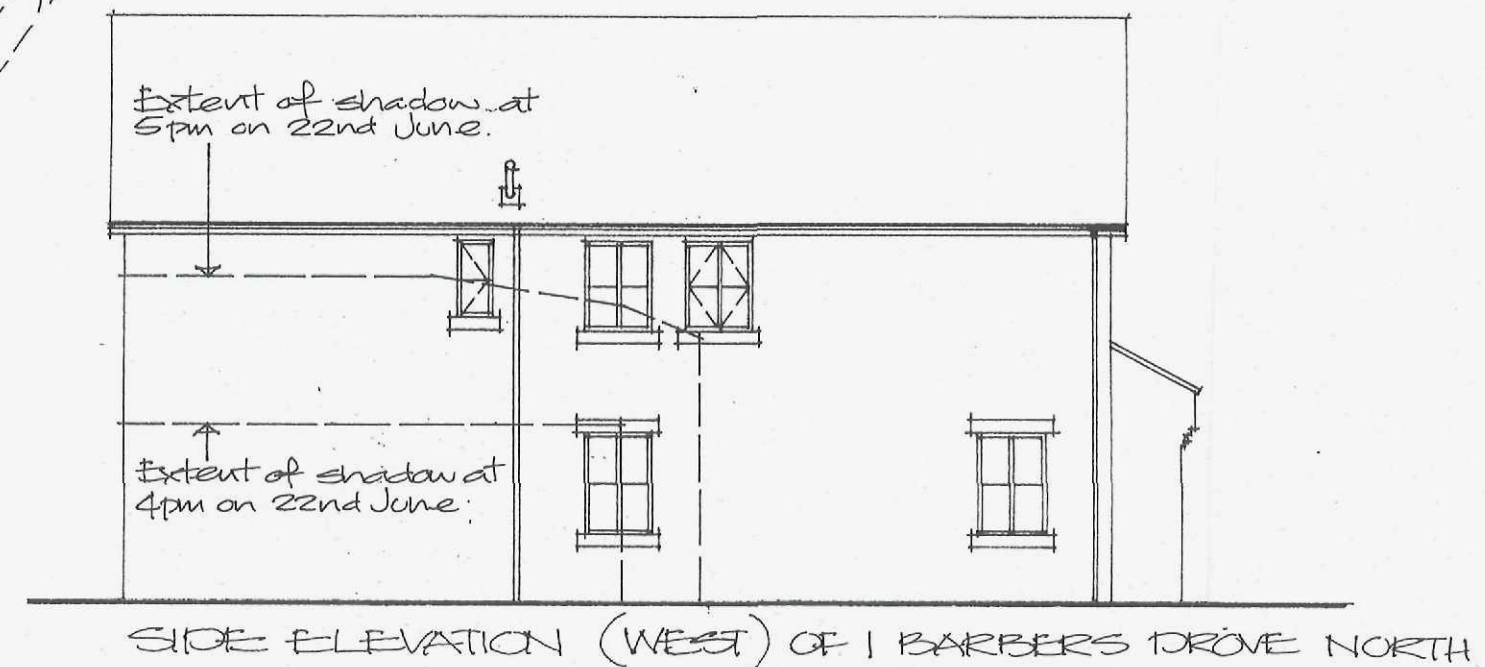

KEY

Extent of shadow from dwellings at 3pm on 22nd of June.
(There is no shading of the existing house or garden at this time of day).

Extent of shadow from dwellings at 4pm on 22nd June.
(Impact of shading on existing house is limited and amounts to an additional area of garden shaded at the rear of number 1 Barbers Drive North of approx. 6.4 square metres).

Extent of shadow from dwellings at 5pm on 22nd of June.
Amounts to an additional area of garden shaded at the rear of number 1 Barbers Drive North of approx. 27 square metres.

Extent of shadow from dwellings at 3pm on 22nd of December.
(There will be no shading of the existing house during the winter months due to the short days).

Project
PROPOSED DEVELOPMENT
CORNER OF BARBERS DROVE
NORTH AND PETERBOROUGH
ROAD, CROWLAND.
EXTENT OF SHADING OF ADJACENT
DWELLING - (STEREOPATHIC SUN PATH)

Client
T P SNITCH BRICKWORKS LTD.


ALAN HORNSBY
ARCHITECTURAL SERVICES LTD
"Little Acre"
35 Peak Hill, Cowbit,
Spalding, Lincs. PE12 6AW
Tel. Holbeach (01406) 380591

Scale 1:200 & 1:100 Drg. no. 10/27/10, AB (2)
Date February 2011

Proposed house
(Plot 2)



ELEVATION FROM BARBERS DROVE NORTH.

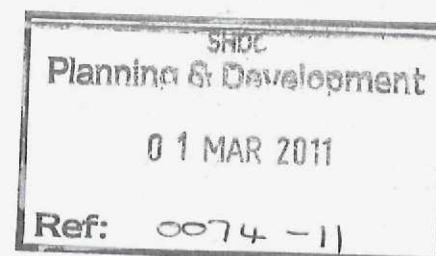

**DETERMINED
PLAN**

Project
PROPOSED DEVELOPMENT
CORNER OF BARBERS DROVE
NORTH AND PETERBOROUGH
ROAD, CROWLAND.
STREET SCENE (BARBERS DROVE NORTH)

ALAN HORNSBY

ARCHITECTURAL SERVICES LTD

"Little Acre"
35 Peak Hill, Cowbit,
Spalding, Lincs. PE12 6AW
Tel. Holbeach (01406) 380591

Client
T P SNITCH BRICKWORKS LTD.

Scale 1:100 Drg. no. 10/27/11
Date February 2011