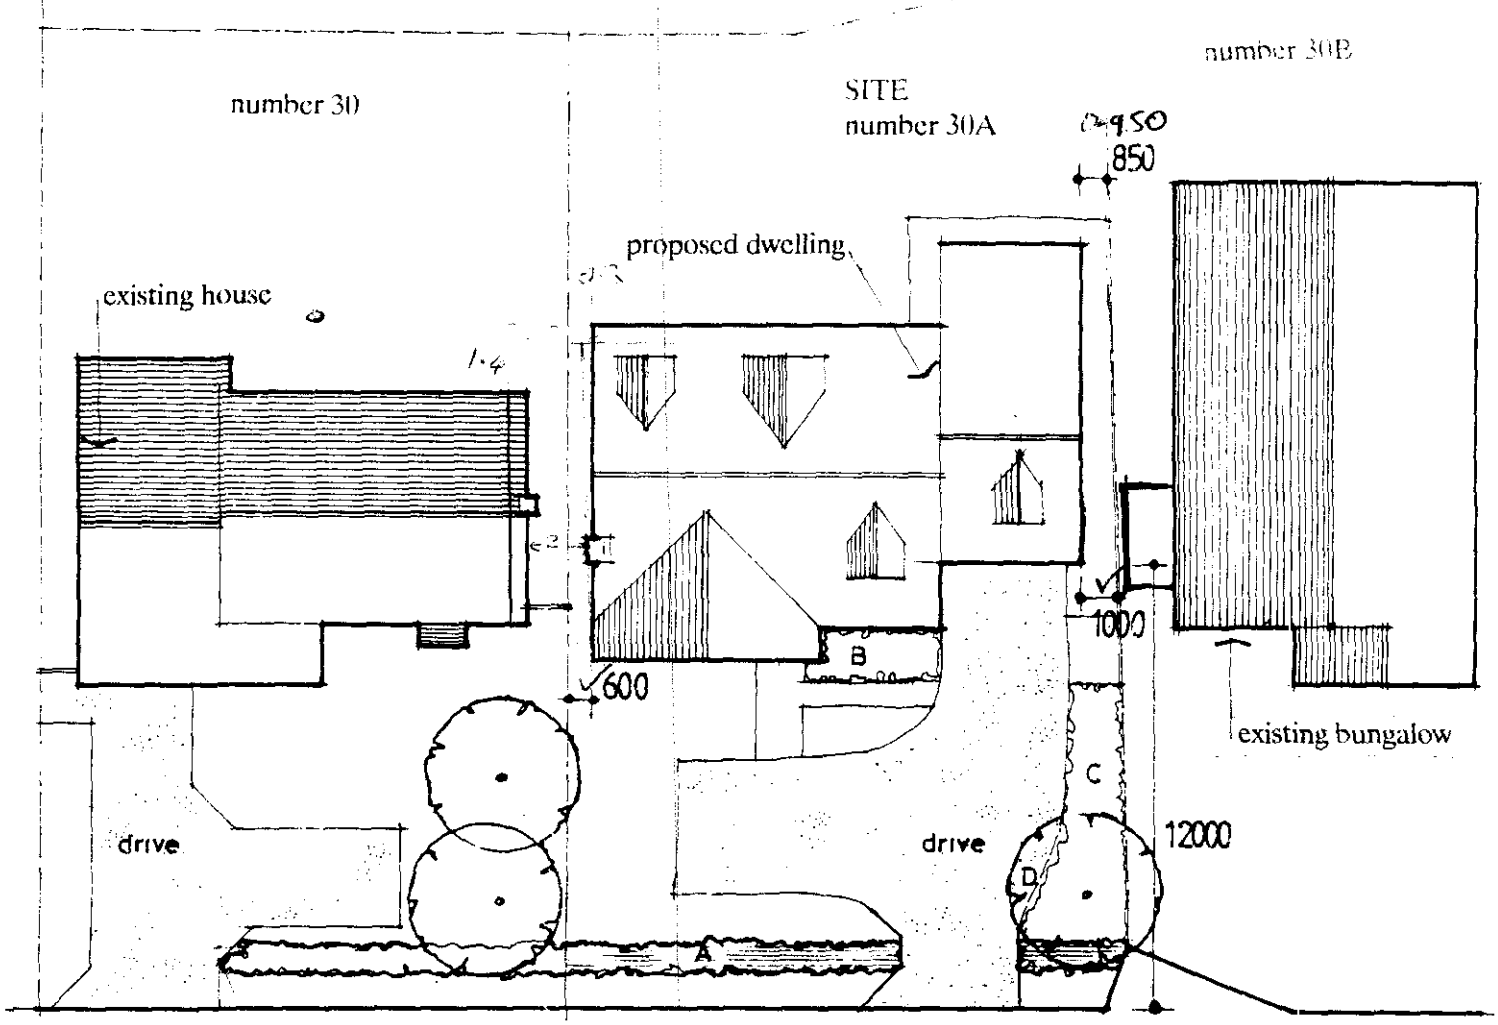


THE CREASE
Unadopted roadway

Landscape details
A Quickthorn Hedging
B Euomymous/Vinca minor
C Berberis/Cotoneaster
D Tree: Acer platanoides 'Goldsworth purple'

Plot 14 65 sq m
House 13 sq m

SITE PLAN
scale 1:200

~~Note: do not scale off this drawing use only figured or grid dimensions if in doubt please ask.~~

Paul Sharman & Associates
23 East Street. Crowland.
Peterborough. PE6 OEN
Tel/Fax 01733 210350


scale	date	drawn
	SEPT 95	


project title
Proposed dwelling
30A Broadway. Crowland
for
Mr & Mrs Rayment

drawing number
9235/03/ A

SUMMIT

7099-988T

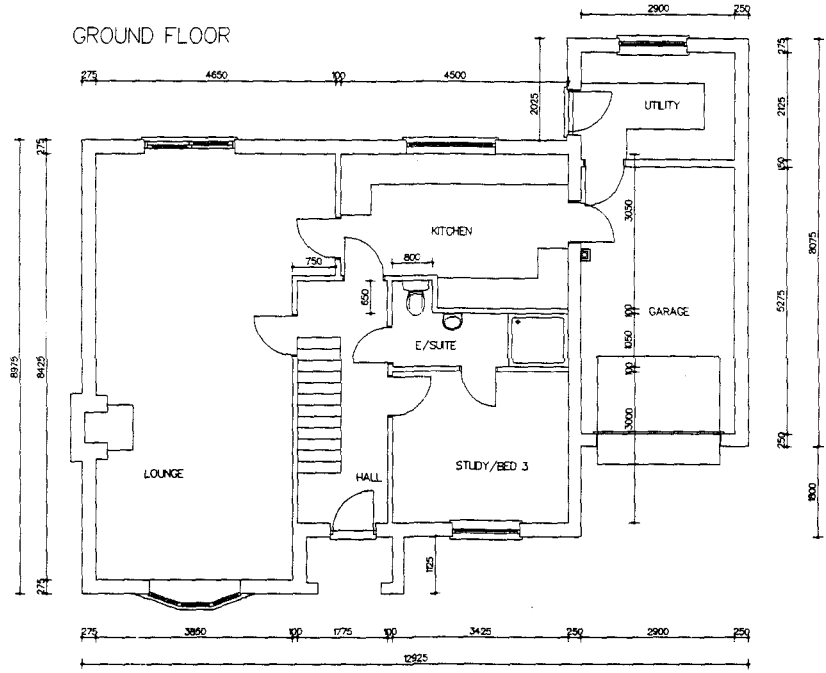

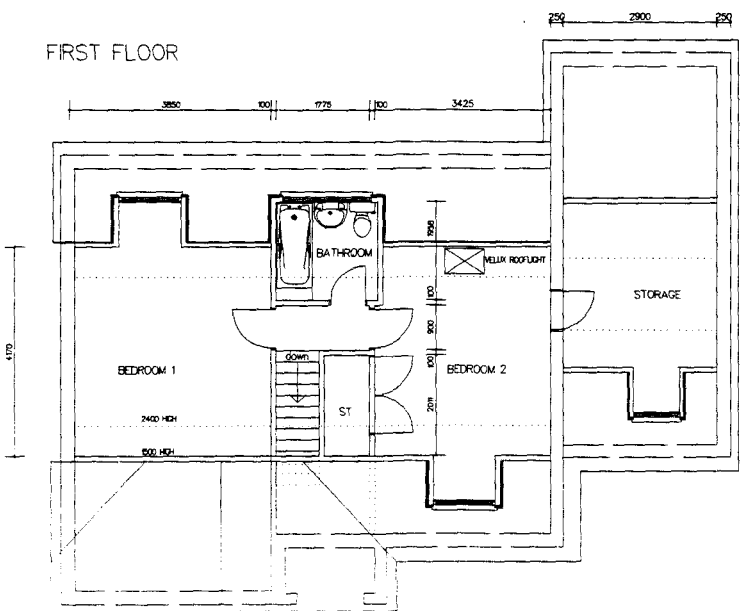


scale	1:50
date	AUG '95
ref no.	PS/9695/01/B
project and title	MR. & MRS PAYMENT
	GROUND/FIRST FLOOR PLAN


PAUL SHARMAN & ASSOCIATES
ARCHITECTURAL & BUILDING CONSULTANTS
23 EAST STREET
PETERBOROUGH
PE1 1EN
PHONE 01733 210350

REVISIONS
B 31-1-96
1 OVERALL WIDTH REDUCED
2 GARAGE REPOSITIONED

REAR ELEVATION

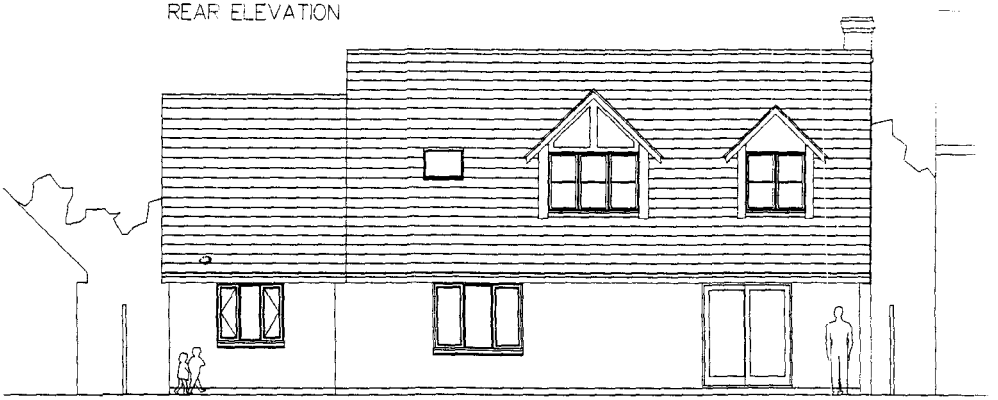

FRONT ELEVATION

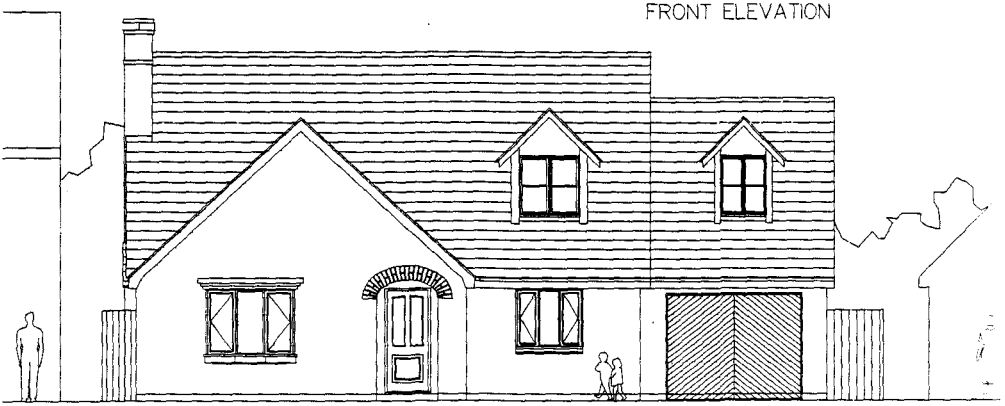


PAUL SHARMAN & ASSOCIATES
ARCHITECTURAL & BUILDING CONSULTANTS

23 EAST STREET
CROWLAND
PETERBOROUGH
PE6 0EN


PHONE 01733 210350

project and title: MR & MRS RAYMENT	scale: 1:50
	date: AUG 95
ELEVATIONS	ref no.: PS/9685/02/A

END ELEVATION

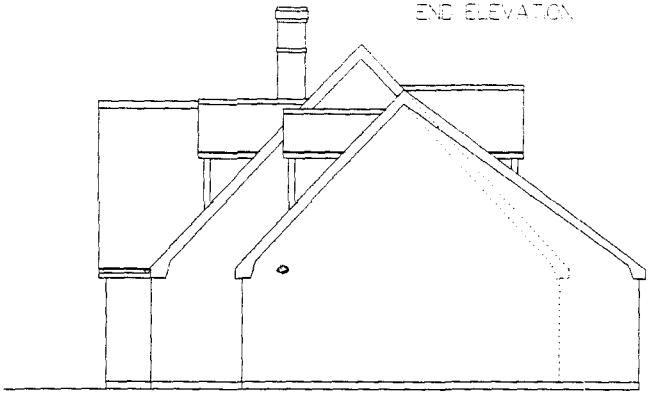

END ELEVATION

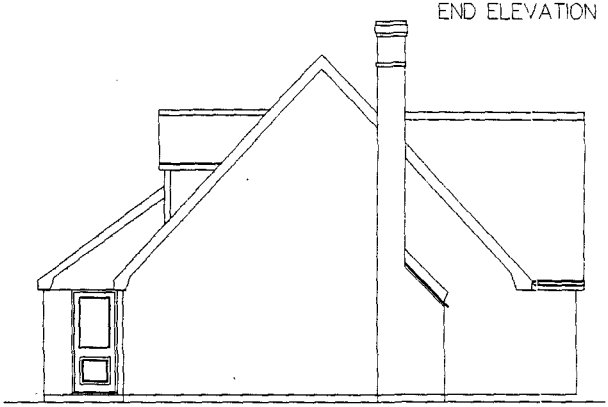

PAUL SHARMAN & ASSOCIATES
ARCHITECTURAL & BUILDING CONSULTANTS

23 EAST STREET
CROWLAND
PETERBOROUGH
PE6 0EN

PHONE 01733 210350

project and title: MR & MRS RAYMENT	scale: 1:50
	date: AUG 95
ELEVATIONS	ref no.: PS/9685/04/B

© -McLINTOCK-

The material contained in this plot has been reproduced from Ordnance Survey digital map data with the permission of the Controller of Her Majesty's Stationery Office.
©Crown copyright. 1:1250
OS License no : LA079413

SOUTH HOLLAND DISTRICT COUNCIL
HOUSING AND PLANNING SERVICES DEPARTMENT
Council Offices,
Priory Road,
Spalding,
Lincolnshire, PE11 2XE
Telephone: (01775) 761161
Fax: (01775) 710772

H07/00018/96

