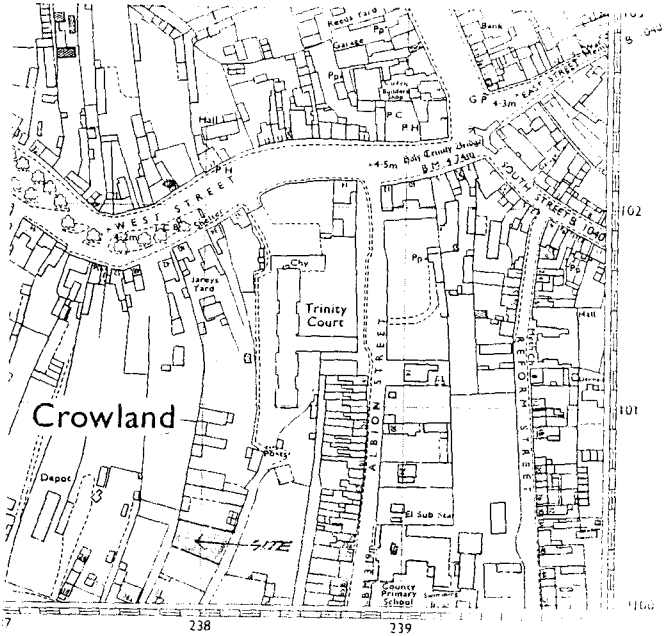


SOUTH
HOU
Ref: 0078/96

NORTH

LOCATION PLAN
scale 1:2500

Note: do not scale off this drawing — use only figured or grid dimensions — if in doubt please ask.

Paul Sharman & Associates
23 East Street. Crowland.
Peterborough. PE6 OEN
Tel/Fax 01733 210350

scale	date	drawn

project title

Proposed dwelling
30A Broadway. Crowland
for
Mr & Mrs Rayment

drawing number

9235/04