
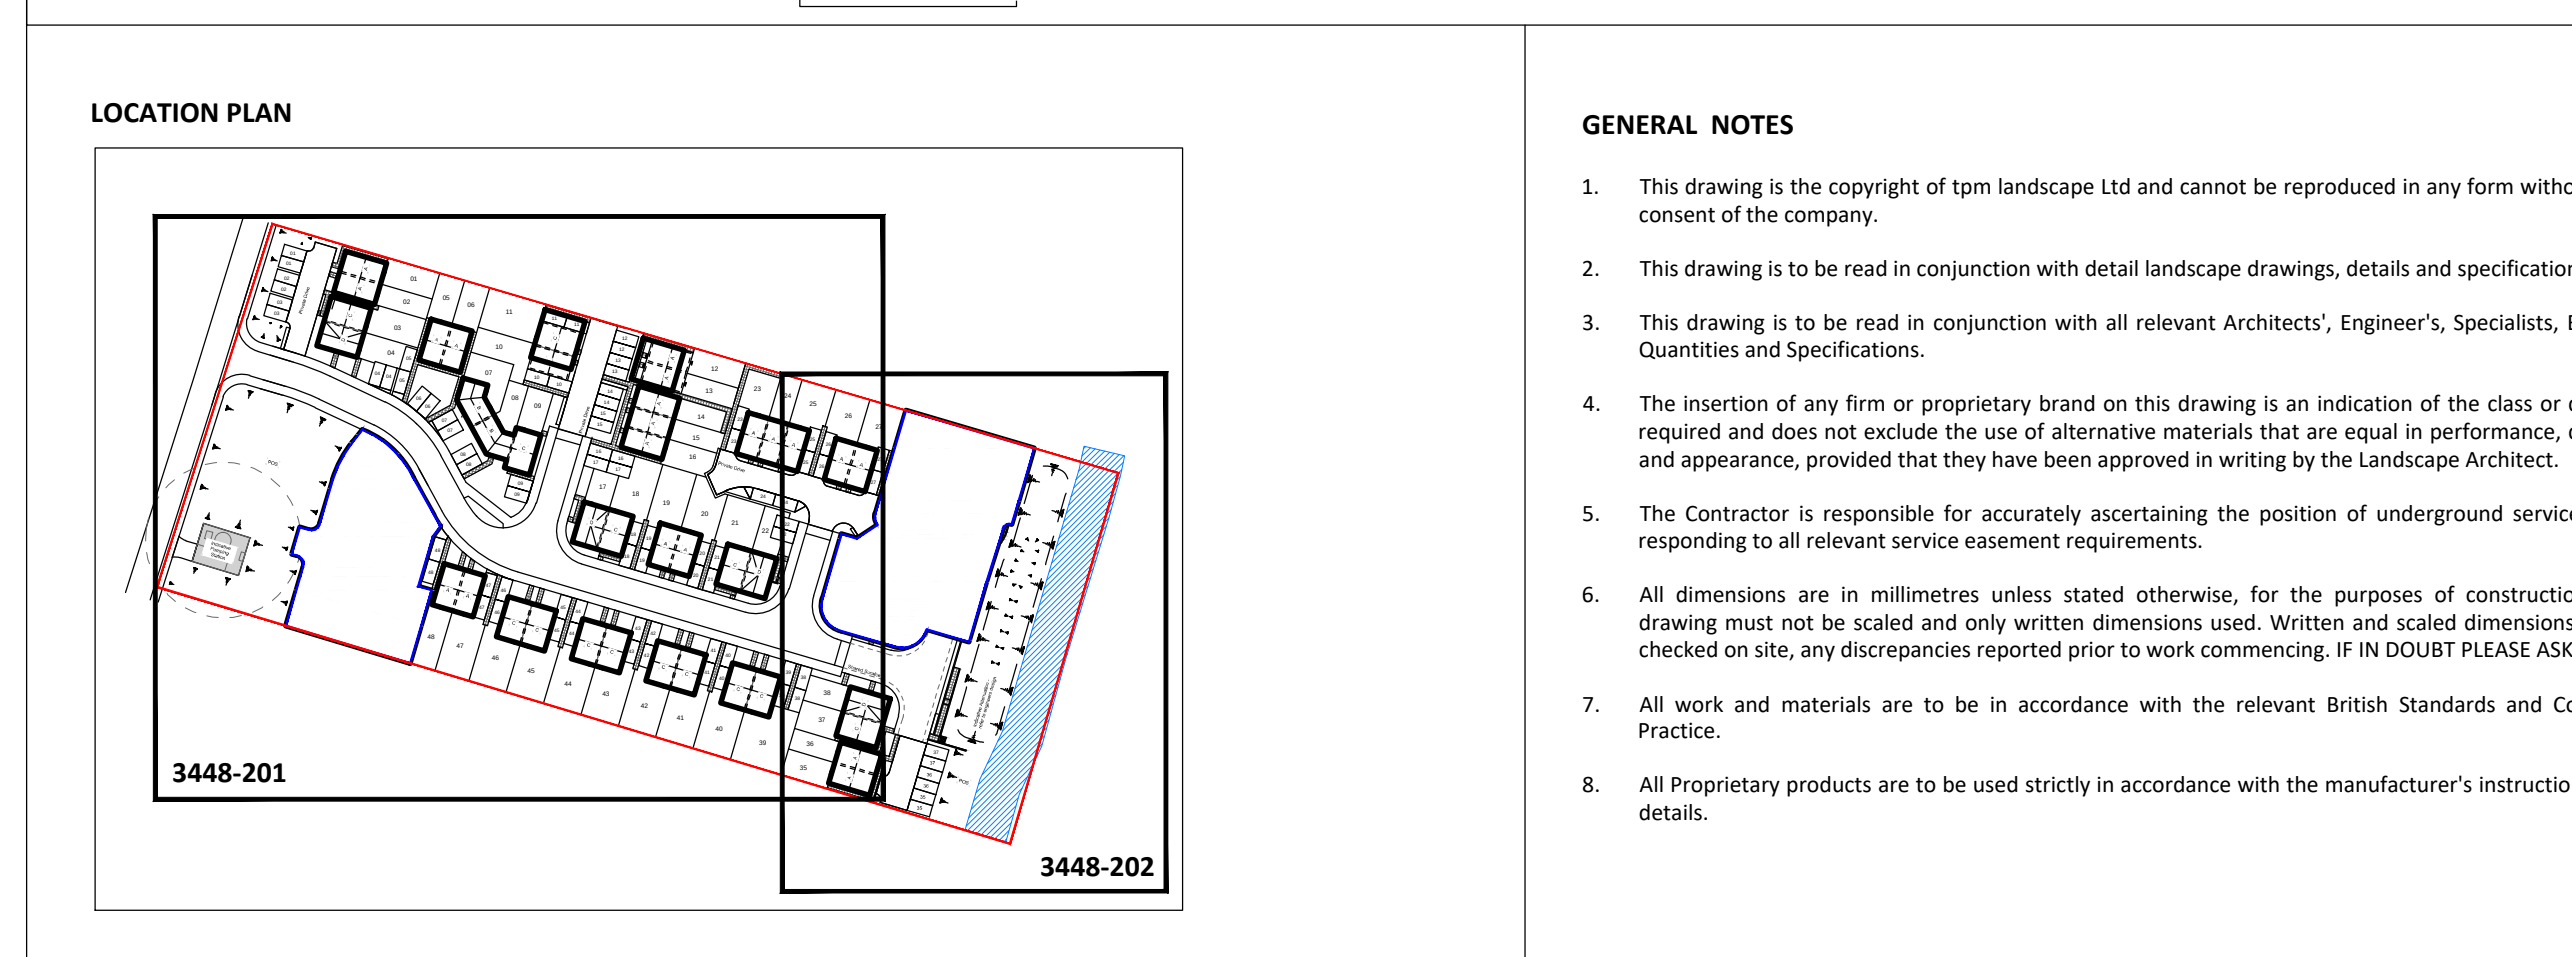


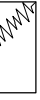

Planting Schedule (Mix)											
Native Shrub Mix											
Nr	Code	Plant Name	Mix%	Height/Spread/Grade	Girth	Age	Root	Container	Habit	Form	Density/m2
20	Cr mo	Crataegus monogyna	40.00 %	60-90cm		2x	BR		Branched		3.00
20	Crns sn	Cornus sanguinea	25.00 %	60-90cm		2x	BR		Branched		3.00
10	Il aq	Ilex aquifolium	15.00 %	60-90cm		2x	BR		Leader/Laterals		3.00
20	Pr sp	Prunus spinosa	10.00 %	60-90cm		2x	BR		Branched		3.00
20	Vo	Viburnum opulus	10.00 %	60-90cm		2x	BR		Branched		3.00
Shrub Mix A											
Nr	Code	Plant Name	Mix%	Height/Spread/Grade	Girth	Age	Root	Container	Habit	Form	Density/m2
34	En f EG	Euonymus fortunei 'Emerald Gaiety'	33.33 %	30-40cm			C	5L			4.00
34	He RE	Hebe 'Red Edge'	33.33 %	30-40cm			C	5L			4.00
34	Lav H	Lavandula angustifolia 'Hidcote'	33.33 %	30-40cm			C	5L			4.00

Planting Schedule (Seed Mix)	
WFG9 Wetland and Pond Areas Seed Mix to be sown at 5g/ sq. m. Total Area = 830 sq. m.	WFG21 Everyday Meadow Seed Mix to be sown at 15g/ sq. m. Total Area = 385 sq. m.

LEGEND

	Proposed Grass (Rear Gardens) To be seeded
	Proposed Grass (Front Gardens & POS) To be laid with turf
	Proposed Bulb Planting
	Proposed Wetland Meadow WFG9 Wetland and Pond Areas as supplied by Geminal Seeds or similar
	Proposed Everyday Meadow WFG21 Everyday Meadow as supplied by Geminal Seeds or similar
	Proposed Ornamental Planting Mixed shrub and herbaceous planting 5-7ltr pots with 10ltr specimens Planting beds to receive 75mm depth ornamental bark mulch.
	Proposed Native Buffer Planting Understorey shrubs to be 60-90cm height in groups of 3 or 5 protected by tubex or spiral guards
	Proposed Formal Hedge To be planted at 60-80cm container stock at 3 per lin.m
	Proposed Deciduous Tree (Single Stem) Extra Heavy Standard trees, 16-18cm girth, 4.5-5m high to be planted with a double-timber stake secured with a rubber tree tie.
	Proposed Deciduous Tree (Multi-Stem) Multi-stem trees, 10-12cm girth, 3-3.5m high to be planted with a double-timber stake secured to several branches with rubber tree ties.
	Proposed Deciduous Tree (Native) Select Standard trees, 10-12cm girth, 3-3.5m high to be planted with a double-timber stake secured to several branches with rubber tree ties.

Rev	By	Description	Date
B	EG	Updated in line with new layout	22.05.20
A	DC	Updated in line with architect comments	11.09.19

Status
For Approval

Scale @ A1	Drawn	Checked	Date
1:250	KD	DC	09.09.19
Job number	Drawing number		Revision
3448	202		B